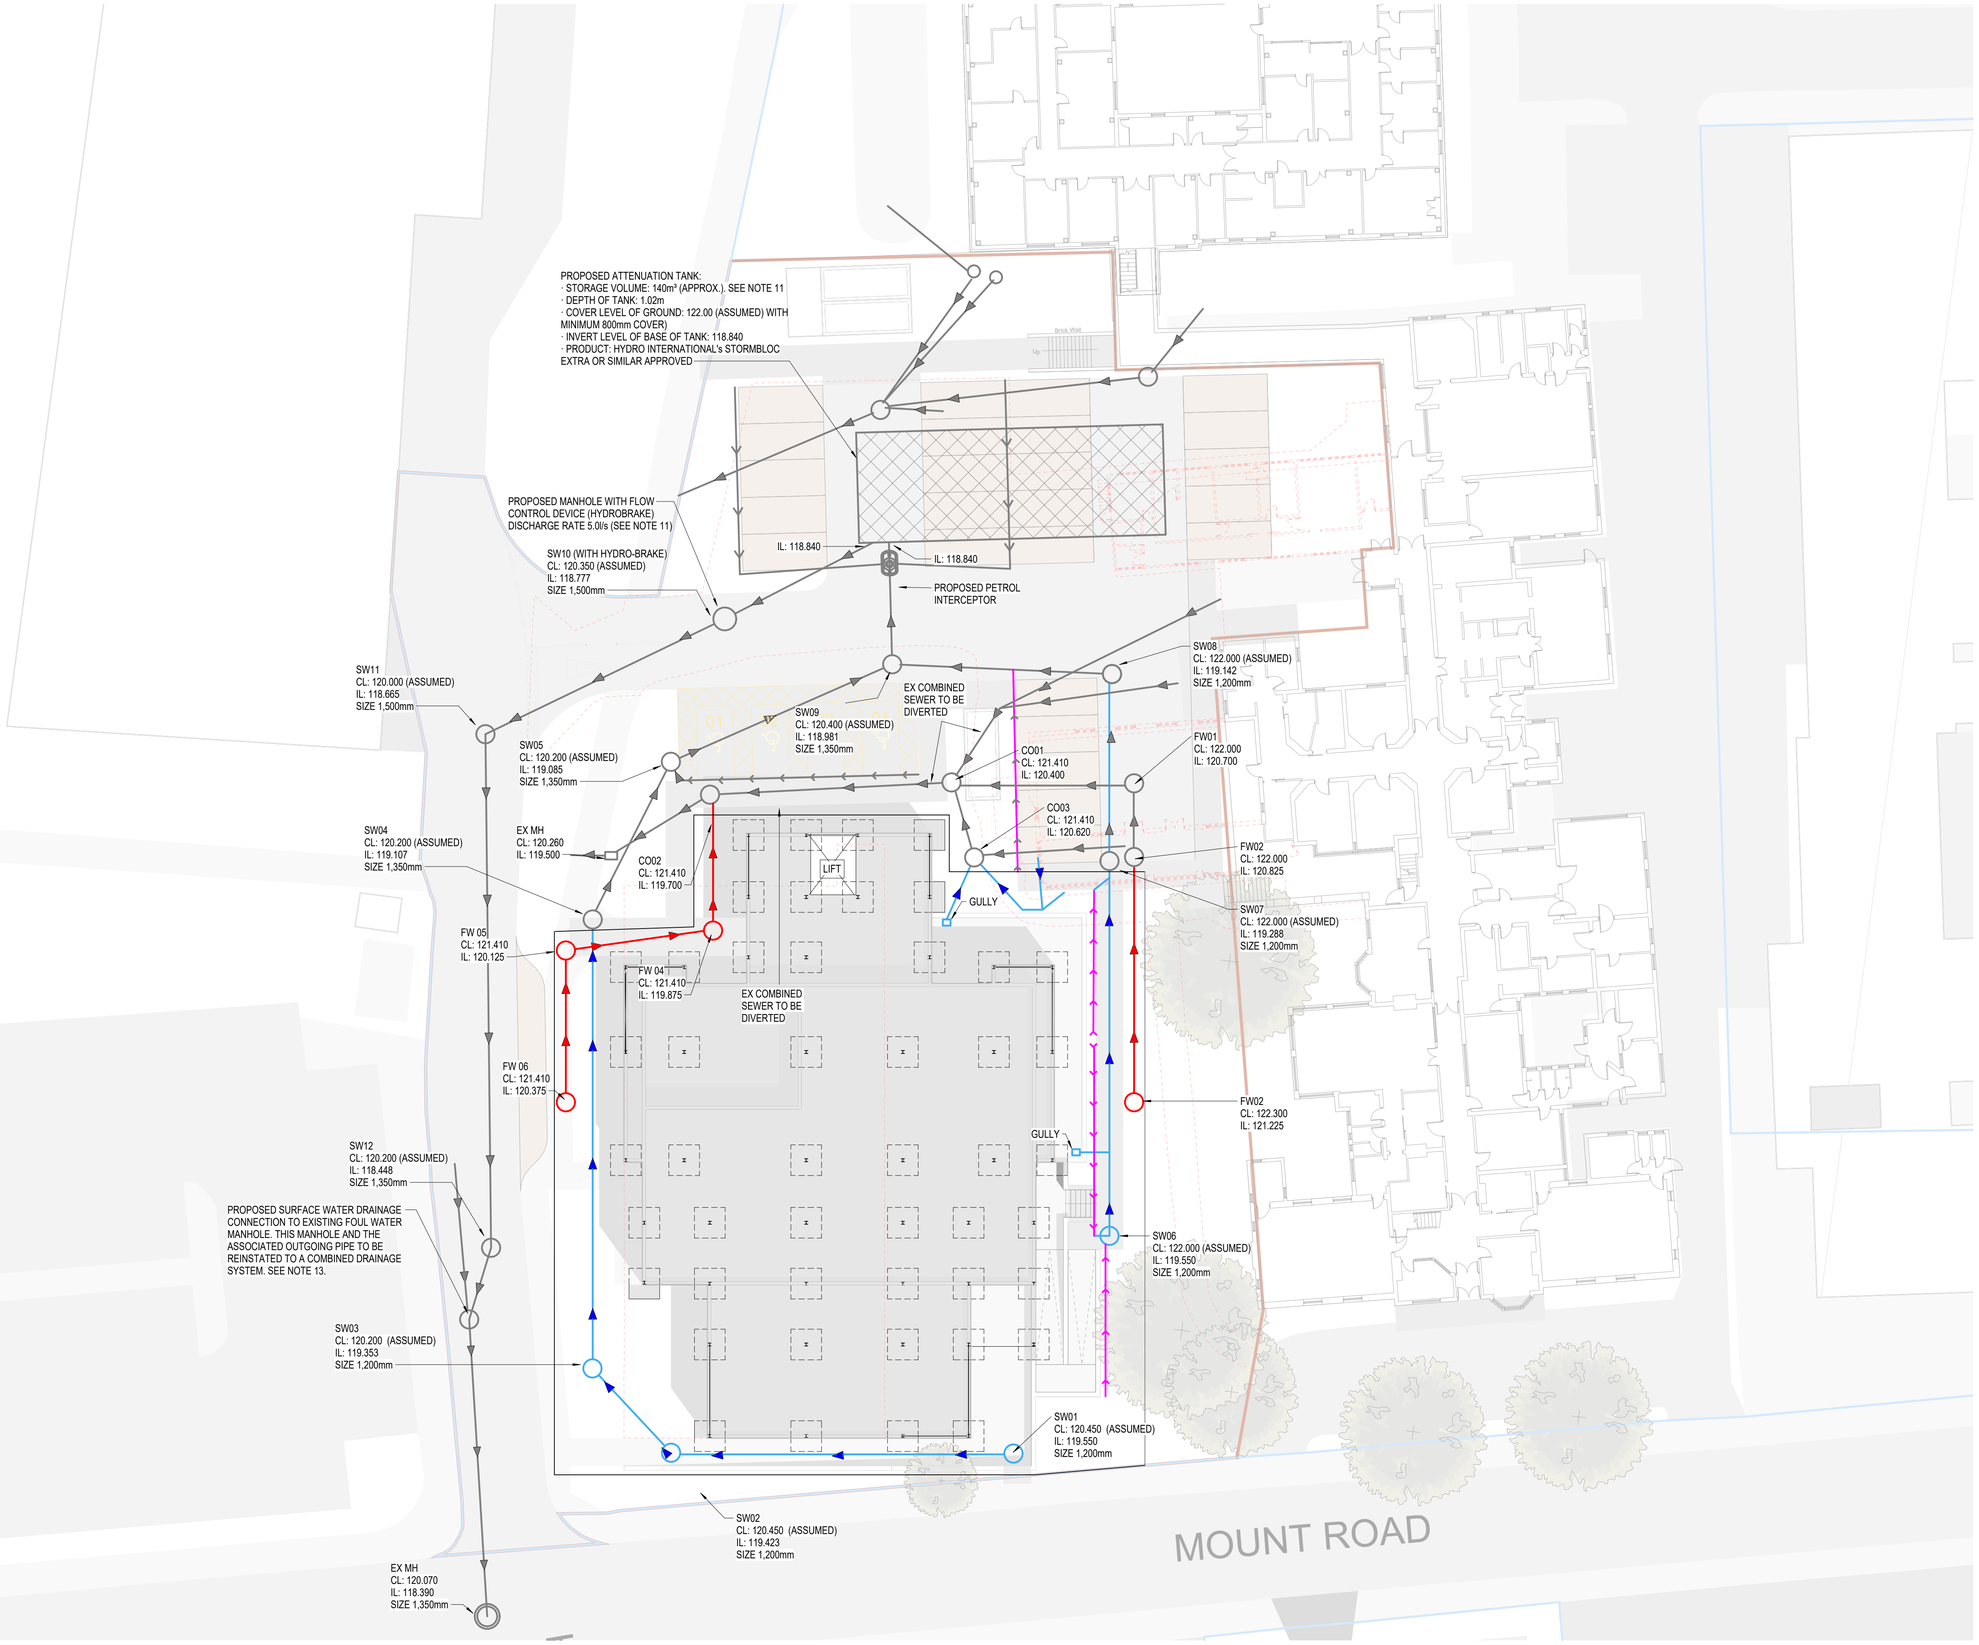


GROUND FLOOR MODULAR CONTRACTOR
(1 : 200)

This drawing should not be scaled. Dimensions to be verified on site.
Any discrepancies should be referred to the Engineer prior to work being put in hand.
This drawing is the property of Waterman Structures Limited and is issued on the condition that it is not copied, reproduced, retained or disclosed to any unauthorised person, either wholly or in part without the consent in writing of Waterman Structures Limited
Pickfords Wharf Clink Street London SE1 9DG United Kingdom
t +44 20 7928 7888

GENERAL NOTES

1. THIS DRAWING IS COPYRIGHT AND THE PROPERTY OF WATERMAN STRUCTURES AND IS NOT TO BE COPIED IN WHOLE IN PART EXCEPT UNDER A WRITTEN AGREEMENT.
2. DO NOT SCALE FROM THIS DRAWING. ANY DISCREPANCY IS TO BE REPORTED TO THE ENGINEER IMMEDIATELY.
3. THIS DRAWING IS TO BE READ IN CONJUNCTION WITH ALL ENGINEER'S, ARCHITECT'S AND OTHER RELEVANT DRAWINGS AND SPECIFICATIONS.
4. ALL DIMENSIONS AND LEVELS ARE TO BE CHECKED ON SITE BY THE CONTRACTOR PRIOR TO PREPARING ANY WORKING DRAWINGS OR COMMENCING ON SITE.
5. THE CONTRACTOR MUST ENSURE AND WILL BE HELD RESPONSIBLE FOR THE OVERALL STABILITY OF THE BUILDING/STRUCTURE/EXCAVATION AT ALL STAGES OF THE WORK.
6. ALL WORK BY THE CONTRACTOR MUST BE CARRIED OUT IN SUCH A WAY THAT ALL REQUIREMENTS OF THE HEALTH AND SAFETY AT WORK ACT ARE SATISFIED.
7. ALL WORK IS TO BE CARRIED OUT IN COMPLIANCE WITH THE REQUIREMENTS OF THE RELEVANT STATUTORY AUTHORITIES AND REGULATIONS.
8. FOR GENERAL NOTES REFER TO DRAWING 18242-WSL-ZZ-XX-DR-S-000001

- COMBINED DRAINAGE
- ACO
- SURFACE WATER DRAINAGE
- FOUL DRAINAGE
- EXISTING COMBINED DRAINAGE
- EXISTING SURFACE WATER DRAINAGE
- EXISTING FOUL DRAINAGE

ALL GREYED OUT DRAINAGE WILL BE PROVIDED AND INSTALLED BY THE ENABLING WORKS CONTRACTOR PRIOR TO THE MODULAR WORKS CONTRACTOR PACKAGE OF WORKS COMMENCING.

Rev	Date	Description	By	Chk
P01	12.06.23	STAGE 2 CIVIL ISSUE	FP	MH

Amendments

Project
HINKLEY DISTRICT HOSPITAL

Title
SITEGROUND FLOOR MODULAR CONTRACTOR

Client
NHS PROPERTY SERVICES

waterman
5th Floor 1 Cornwall Street | Birmingham | B3 2DX
t +44 121 212 7700
mail@watermangroup.com www.watermangroup.com

Work Stage	STAGE 2 Concept design	RIBA
Suitability	INFORMATION	S2

Designed By	MH	Director MH	Waterman Ref STR18242
Drawn By	FP	Date June 2023	Scales @ A1 As indicated

Project \| Originator \| Functional \| Spatial \| Form \| Role \| Number	Revision
18242-WSL-XX-ZZ-DR-S-920002	P01

18242-WAT-01-ZZ-M3-S-000001

PM_40_40 : Design drawings