

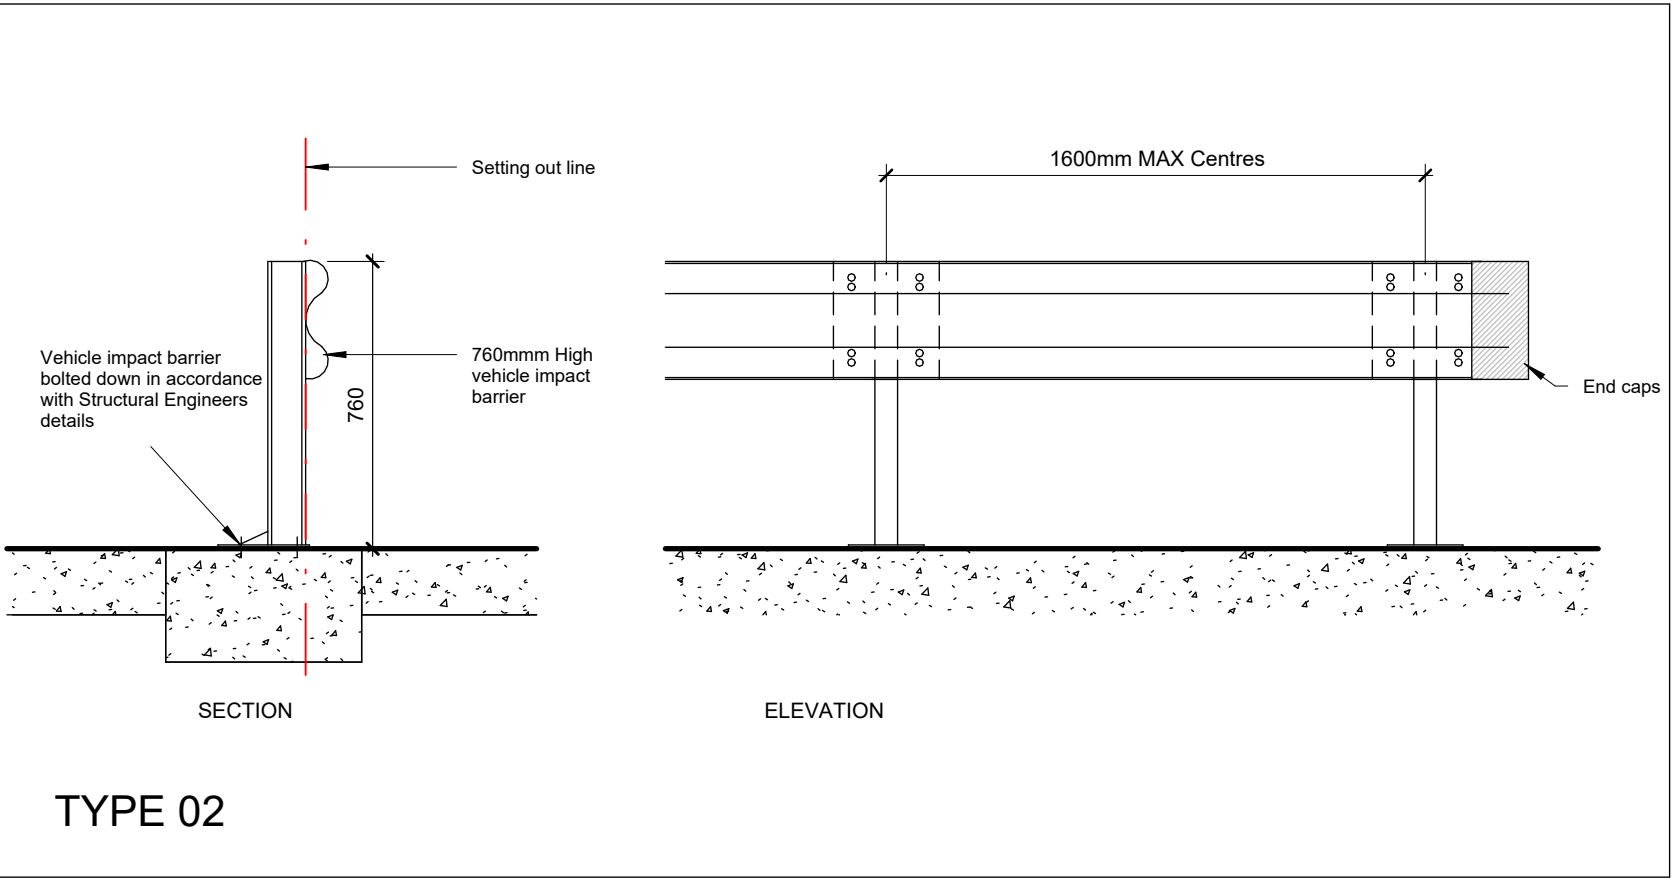
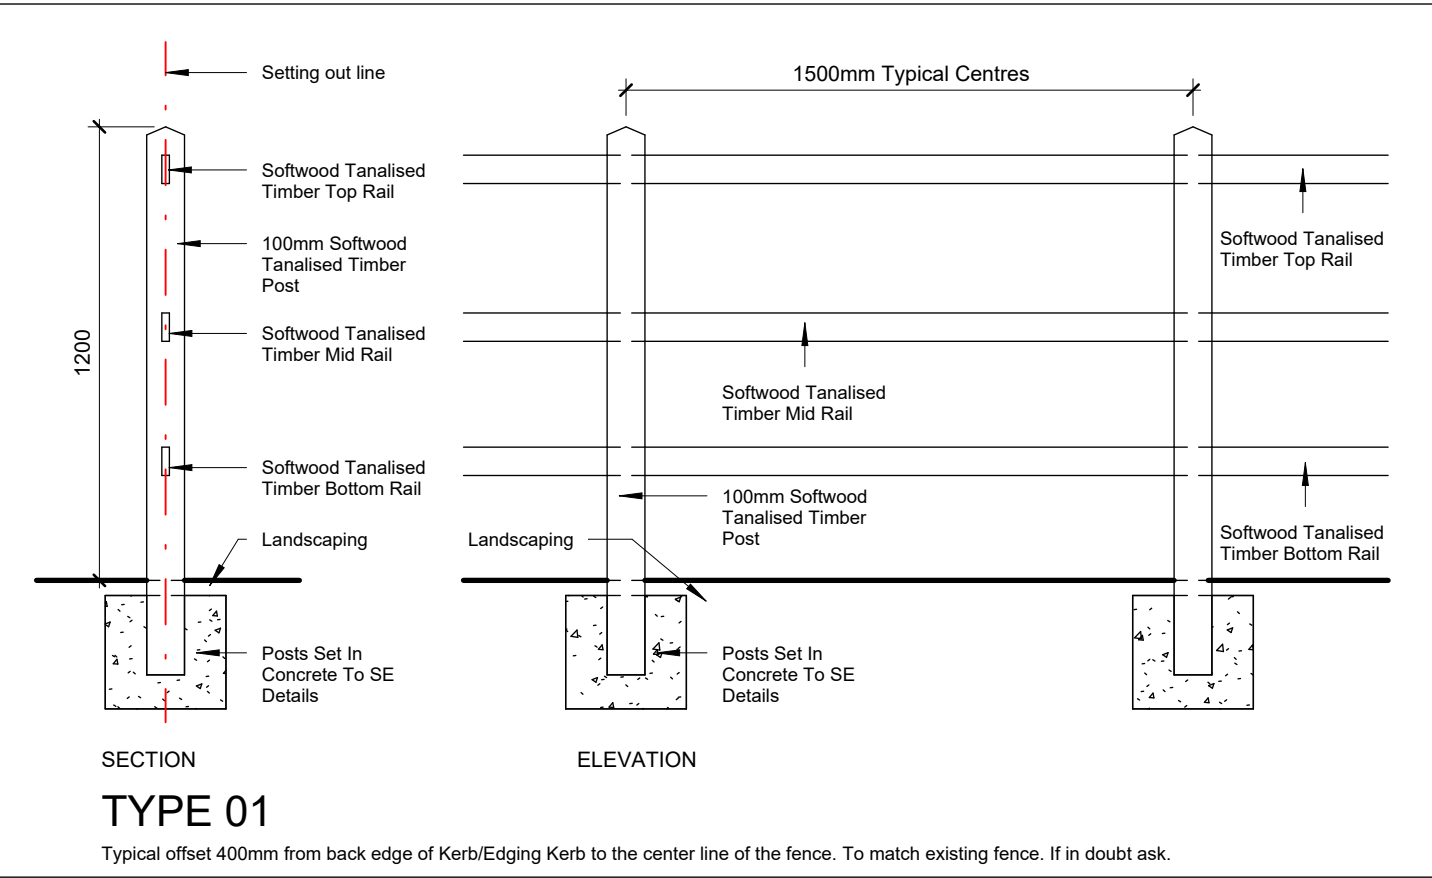
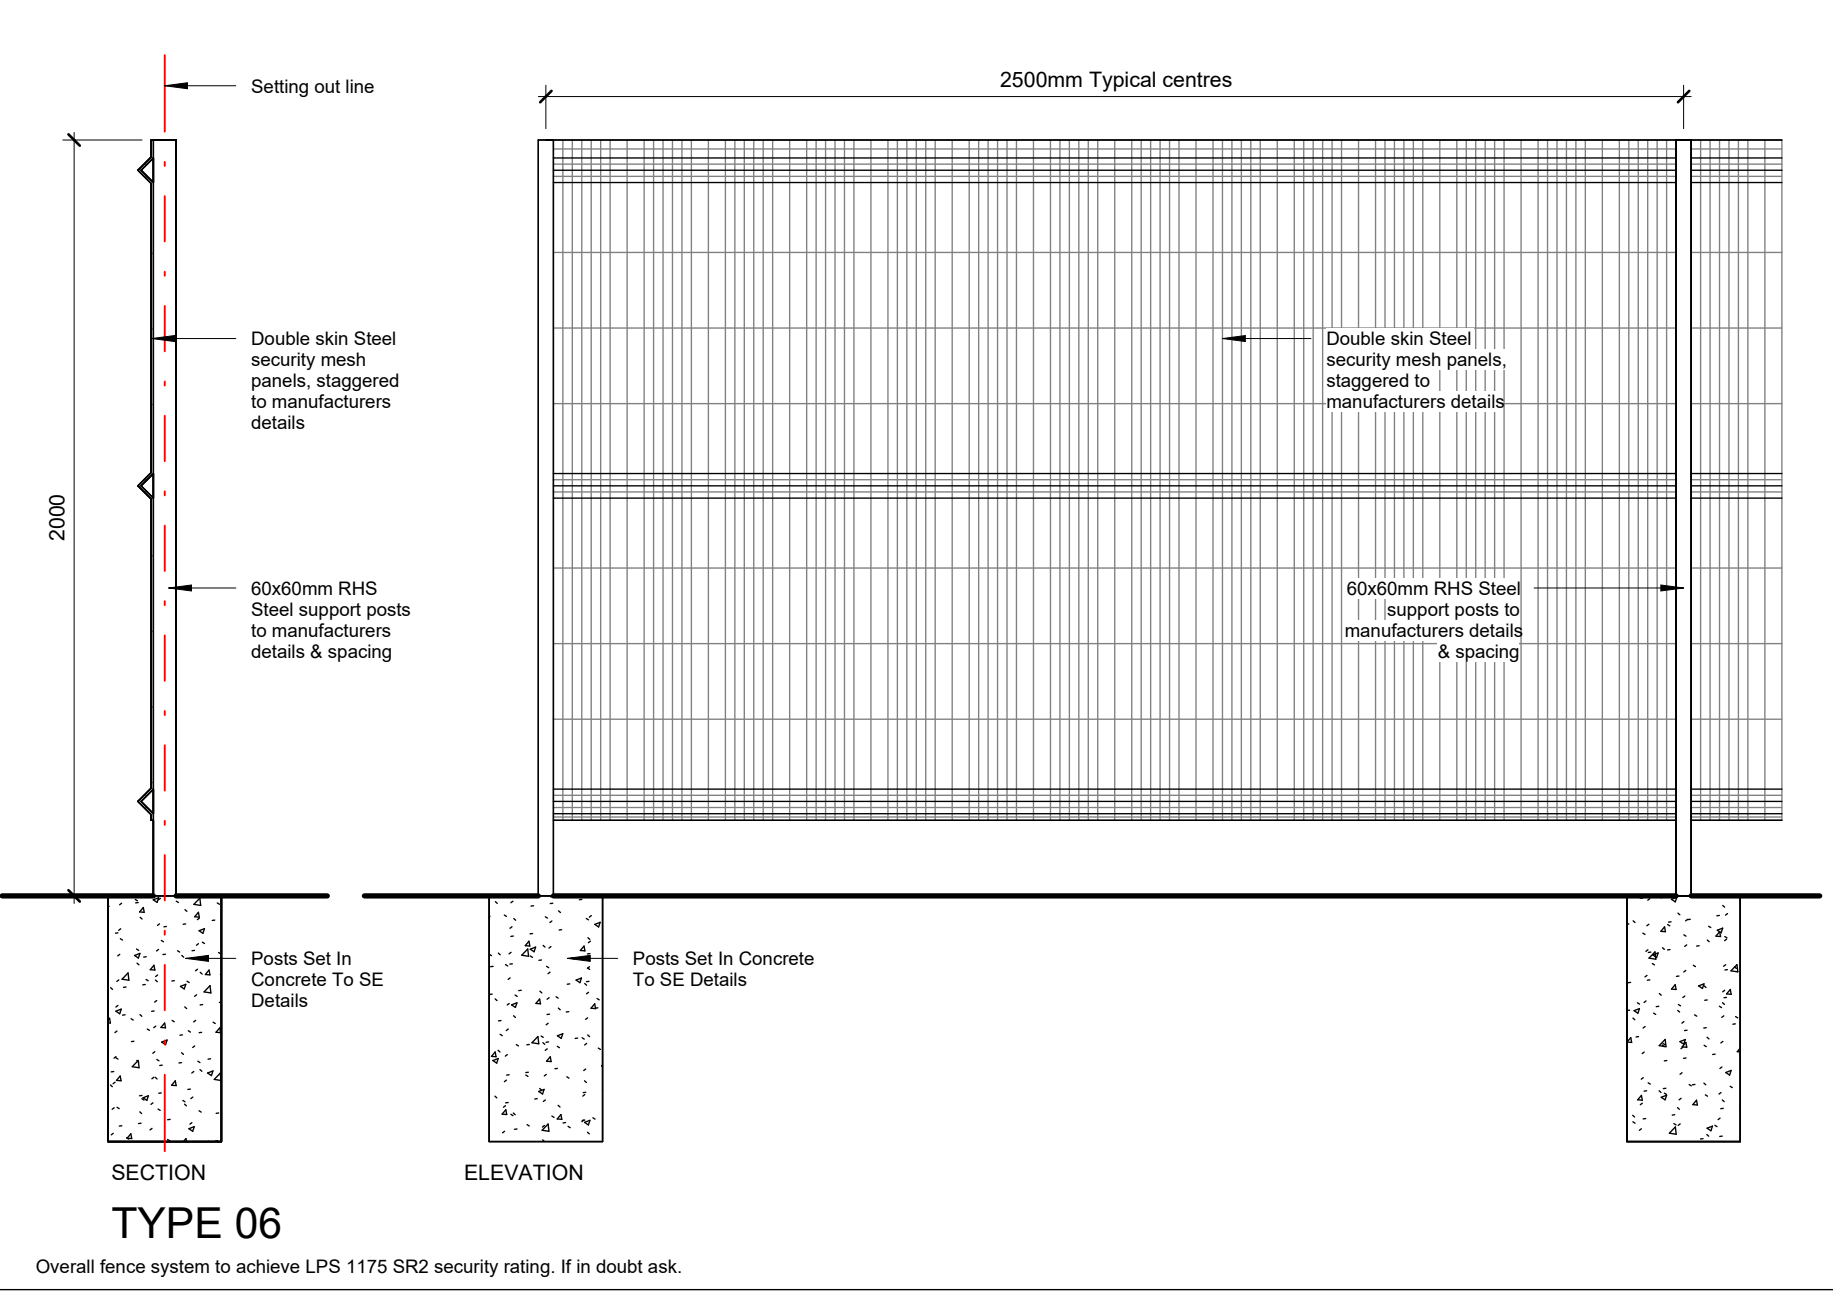
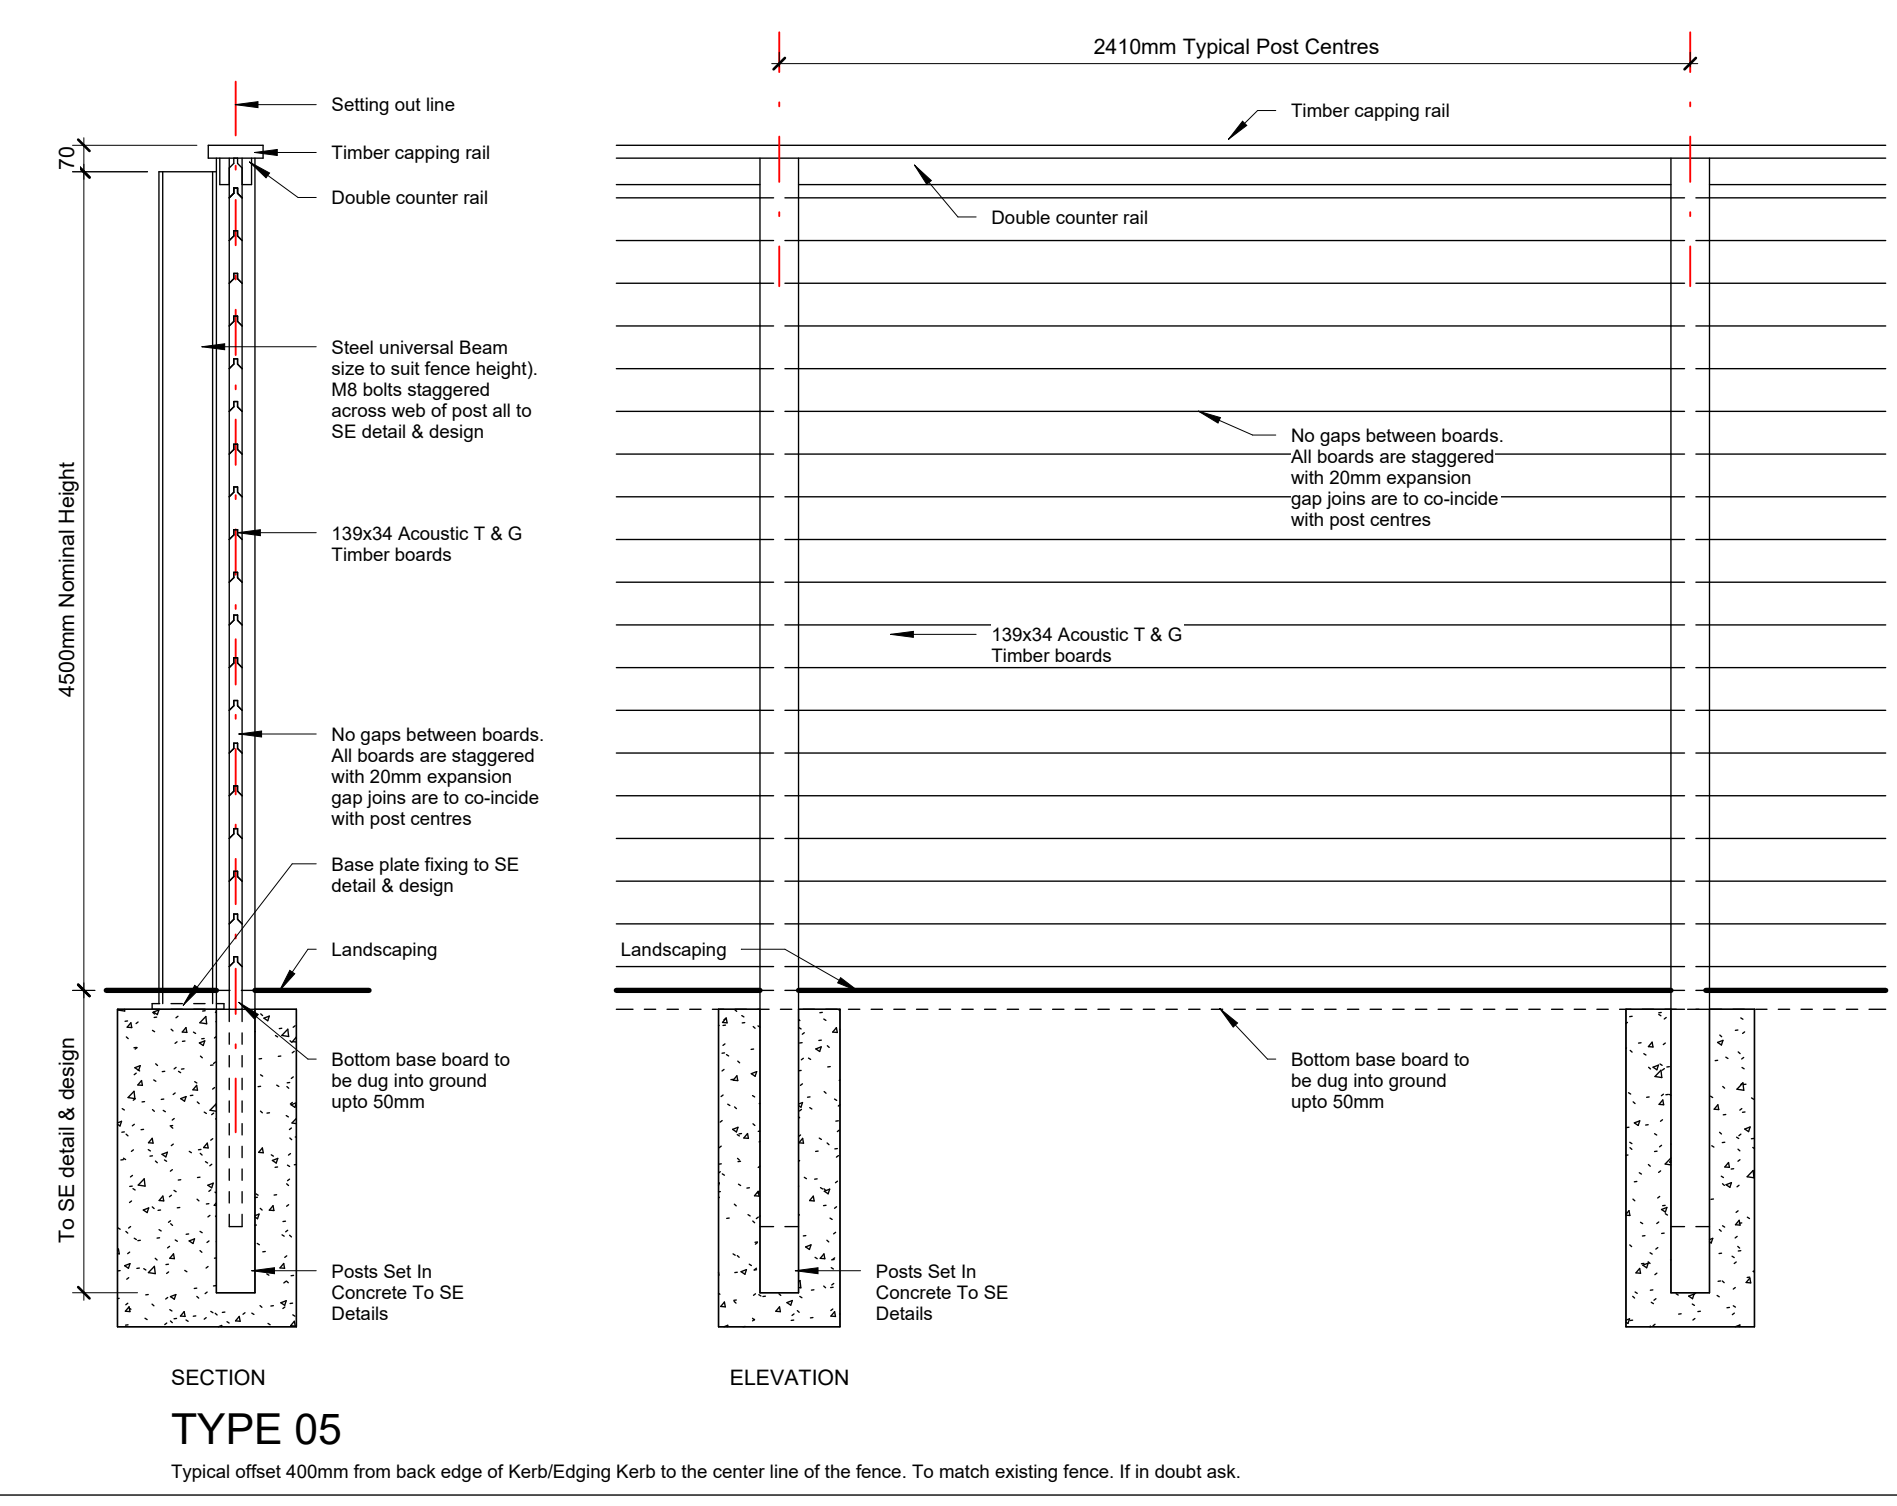
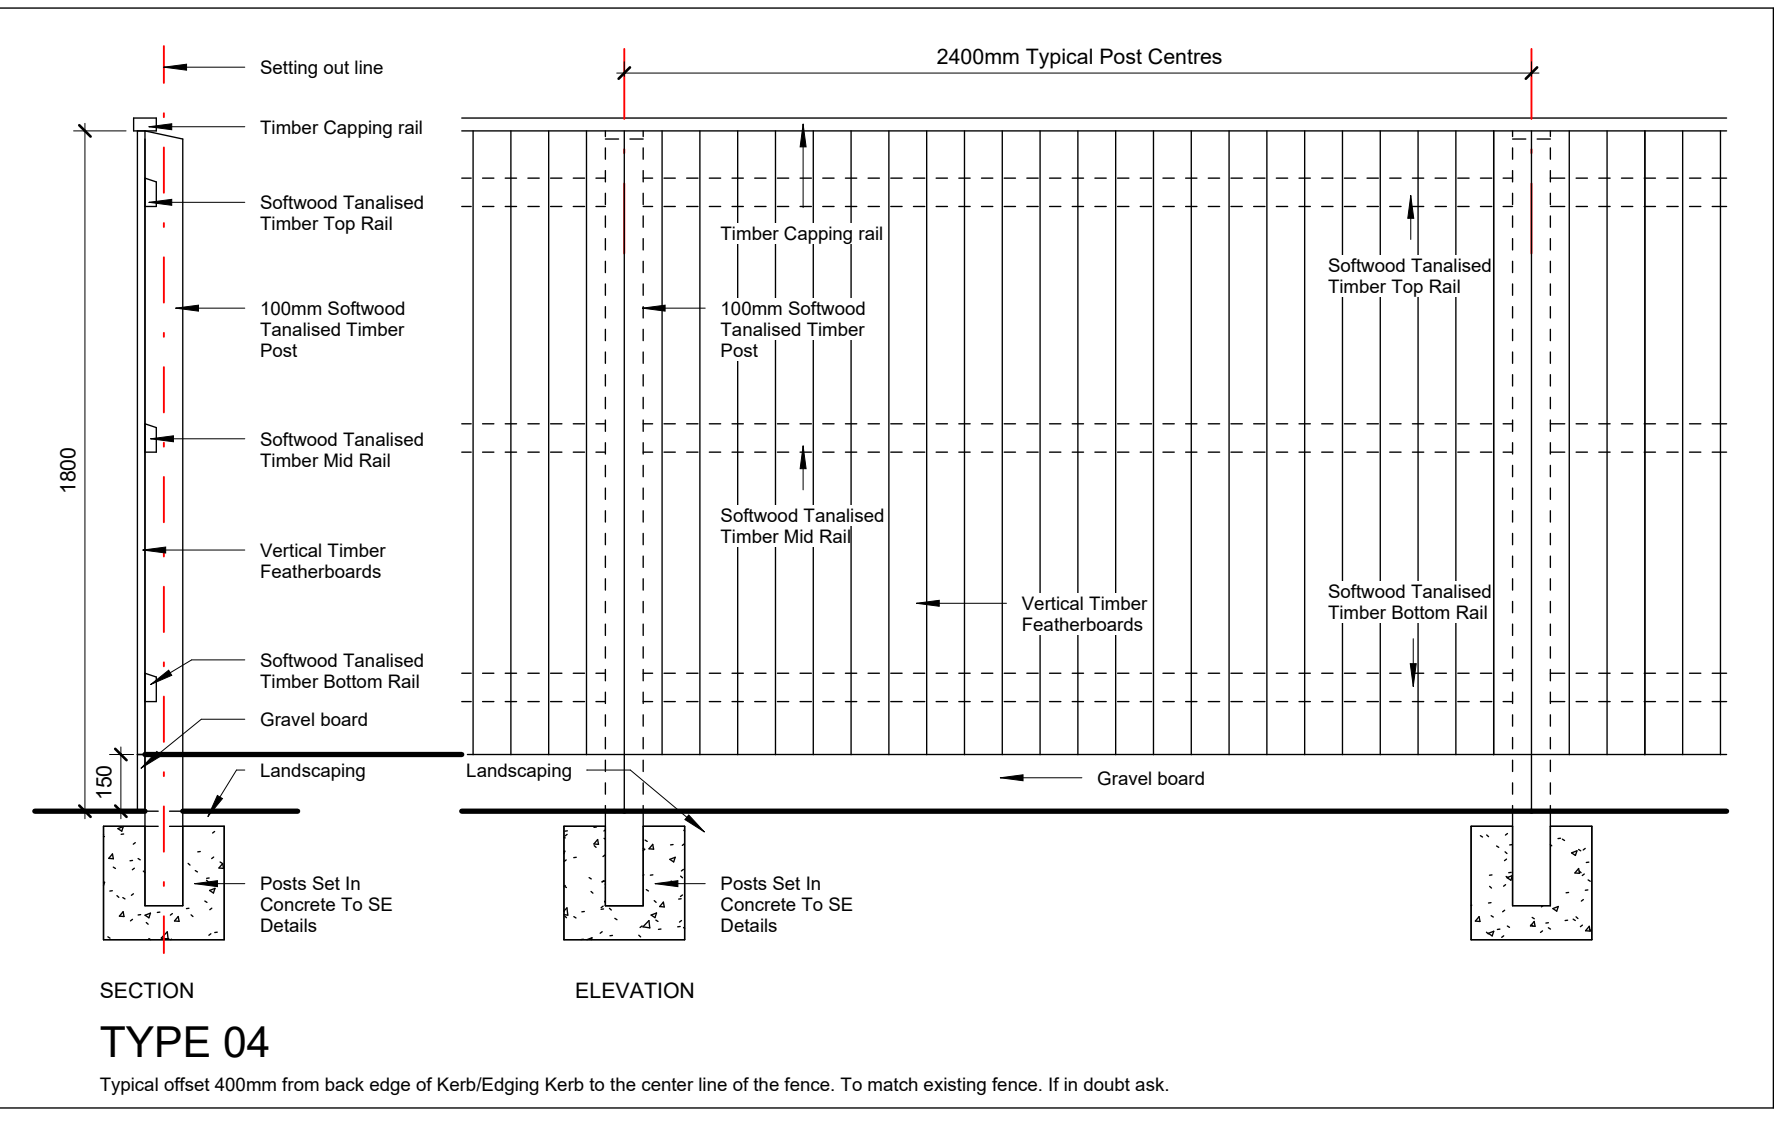


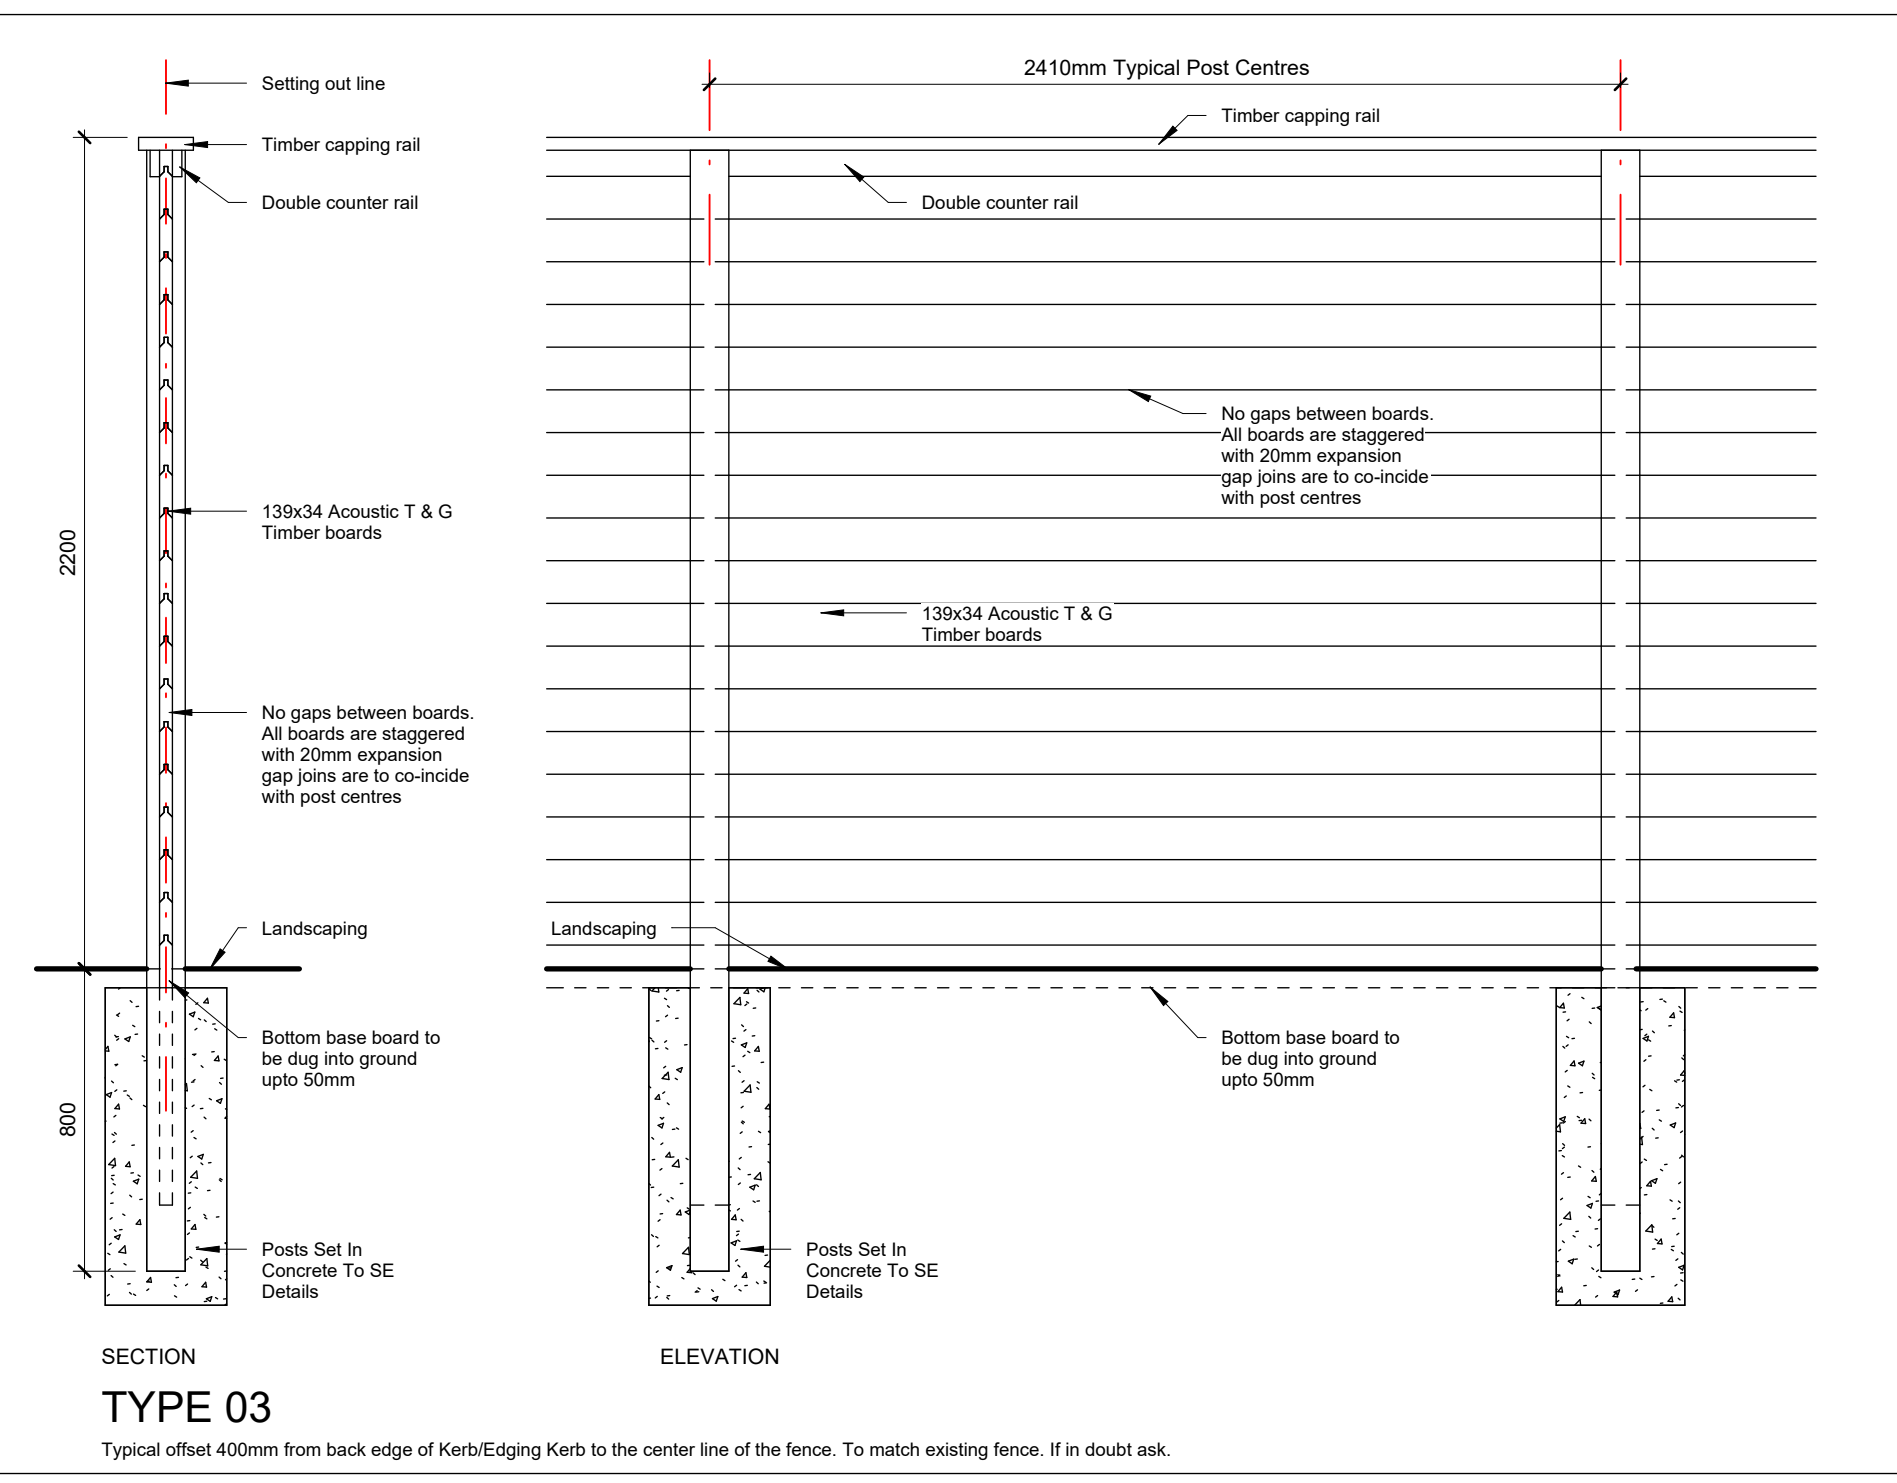

© Whittam Cox Architects - Disclaimer  
This drawing is copyright of WCEC Group Ltd trading as Whittam Cox Architects, and shall not be reproduced nor used for any other purpose without the written permission of the Architects. This drawing must be read in conjunction with all other related drawings and documentation. It is the contractor's responsibility to ensure full compliance with the Building Regulations. Do not scale from this drawing, use figured dimensions only. It is the contractor's responsibility to check and verify all dimensions on site. Any discrepancies to be reported immediately.  
Materials not in conformity with relevant British or European standards and/or specifications to be deleterious to health & safety must not be used or specified on this project.

Site Boundary Treatment Legend

- Existing Timber Post & Rail Fence Line. Fence to be assessed and repaired as required.
- Type 1 - New 1.2m Timber Post & Rail Fence Line (to match existing)
- Type 2 - 0.76m high Armco Vehicle Protection Barrier.
- Type 3 - 2.2m timber acoustic fence as proposed by the Noise Impact Assessment
- Type 4 - 1.8m high Timber close board fence
- Type 5 - LPS 1175 SR2 rated Paladin fence min height 2.0m
- Type 6 - 4.5m high Timber overlapping 12 to 15mm acoustic fence (Design in accordance with Acoustic report)
- New Retaining wall to Structural Engineers detail & design.

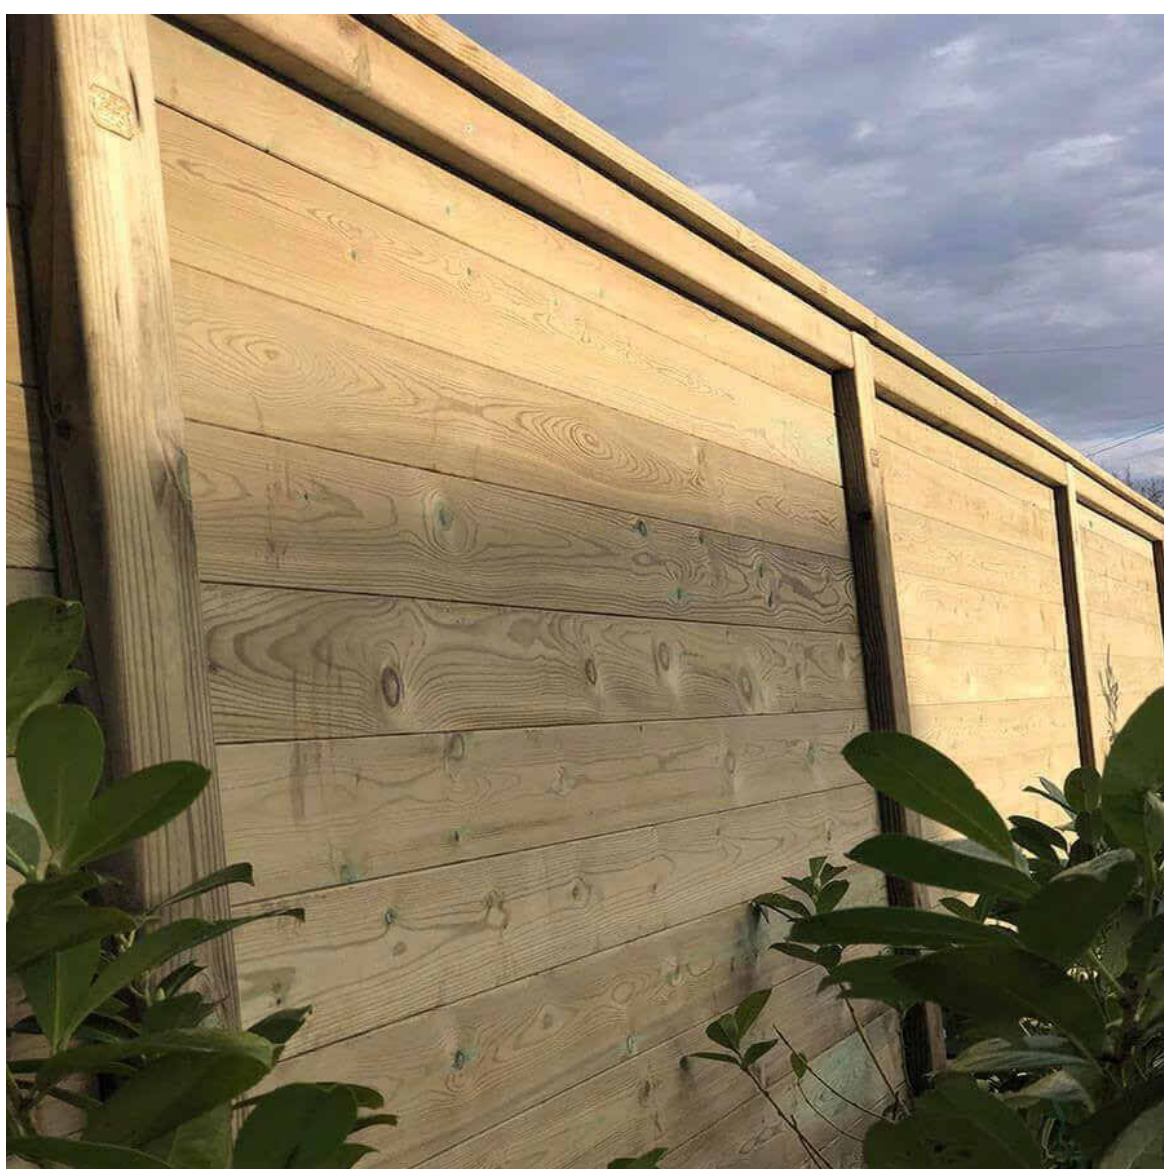

| No  | Date     | Description    | By  | Ckd |
|-----|----------|----------------|-----|-----|
|     |          |                |     |     |
| P01 | 16.09.25 | Initial Issue. | ART | ML  |

CLIENT

Welcome Break

PROJECT  
Hinckley MSA

TITLE  
Proposed Boundary Treatment Details

DRAWING STATUS  
PLANNING

|       |     |         |    |
|-------|-----|---------|----|
| DRAWN | ART | CHECKED | ML |
|-------|-----|---------|----|

SCALE  
As indicated @ A1

DATE  
August 2025

Whittam Cox ARCHITECTS

Project Originator Volume Level Type Role Number Revision  
240630 - WCA - 00 - 00 - DR - A - 90103 - P01

