


# Poplars Farm store roof

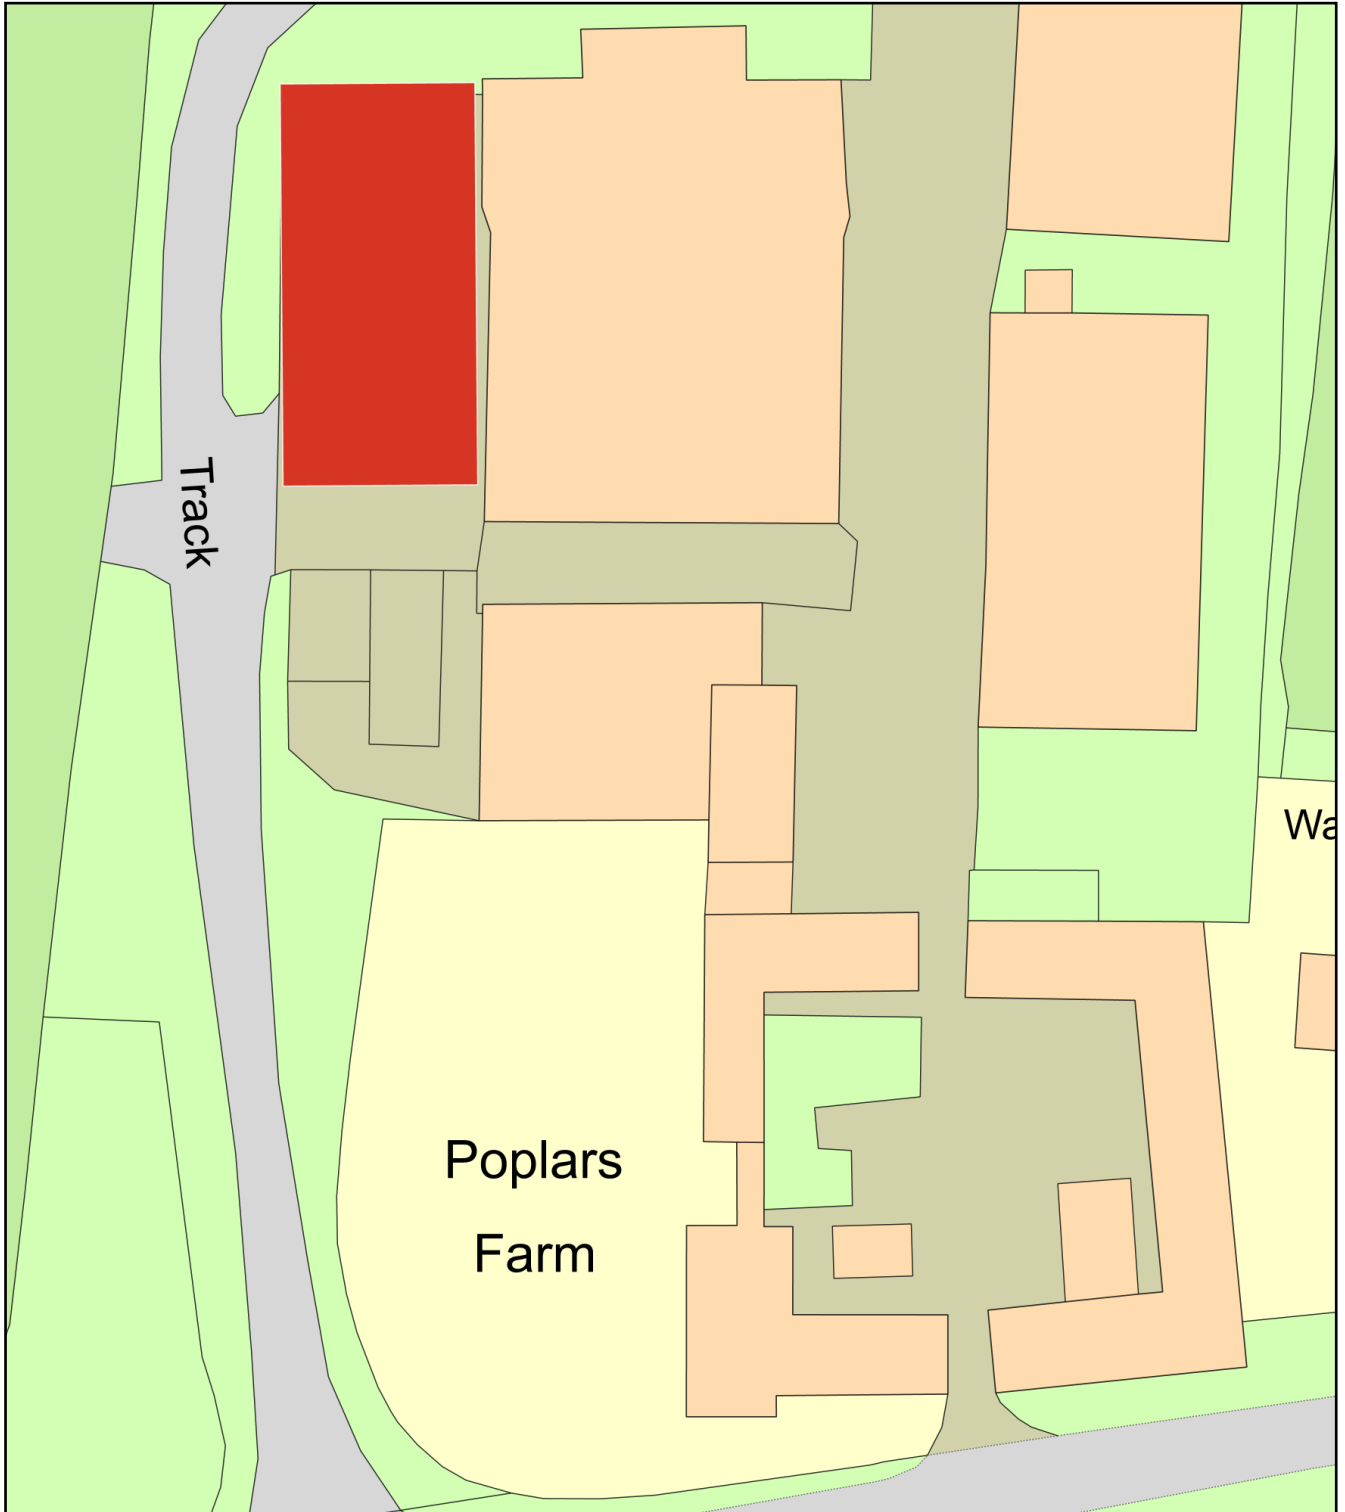

0 20  
Metres



Plan Produced for: Peter Blood

Date Produced: 29 Jan 2024

Plan Reference Number: TQRQM24029092140630

Scale: 1:500 @ A4