



Site/Block Plan

1:200

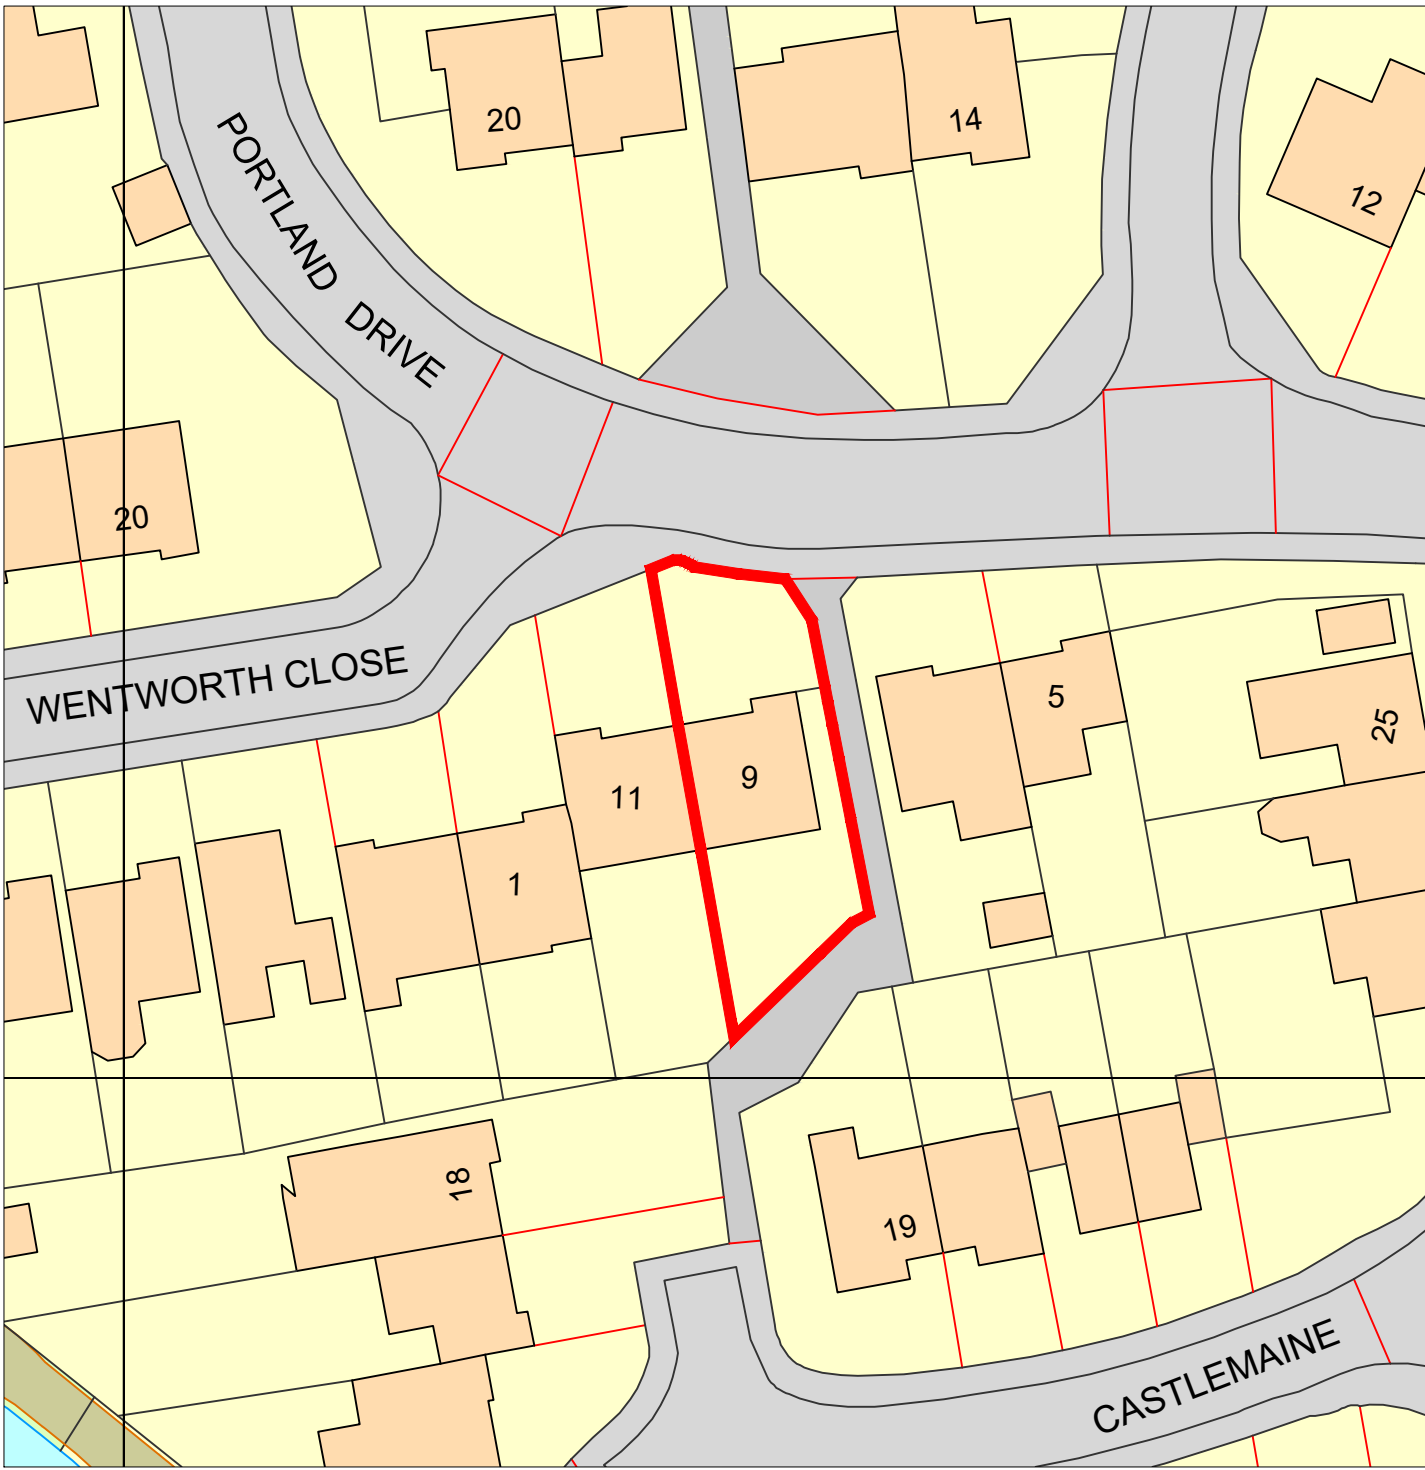

Site Location Plan (OS)

1:500

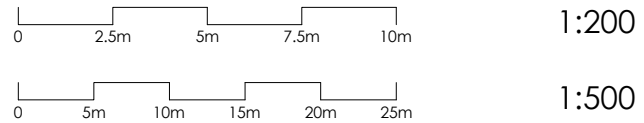

Client: Mr. & Ms. Eyles 9 Portland Drive Hinckley LE101SE		Drawing status: FOR PLANNING Scale: A1 NTS Do not scale directly from drawings; any dimensions required should be confirmed on site by relevant parties.
Project title: DEMOLITION OF EXISTING GARAGE & PROPOSED TWO STOREY EXTENSION		
Drawing title: OS MAP - SITE & LOCATION PLAN		
Drawing number: 0048 2024 001 REV A		
Rev:	Revision Date:	Description of Revision:
A	30/01/24	DRAWING ISSUED
All rights reserved. No part of this document may be reproduced, stored in a retrieval system, or transmitted, in any form or by any means, electronic, mechanical, photocopying, recording or otherwise, without the prior written permission of the copyright owner.		