



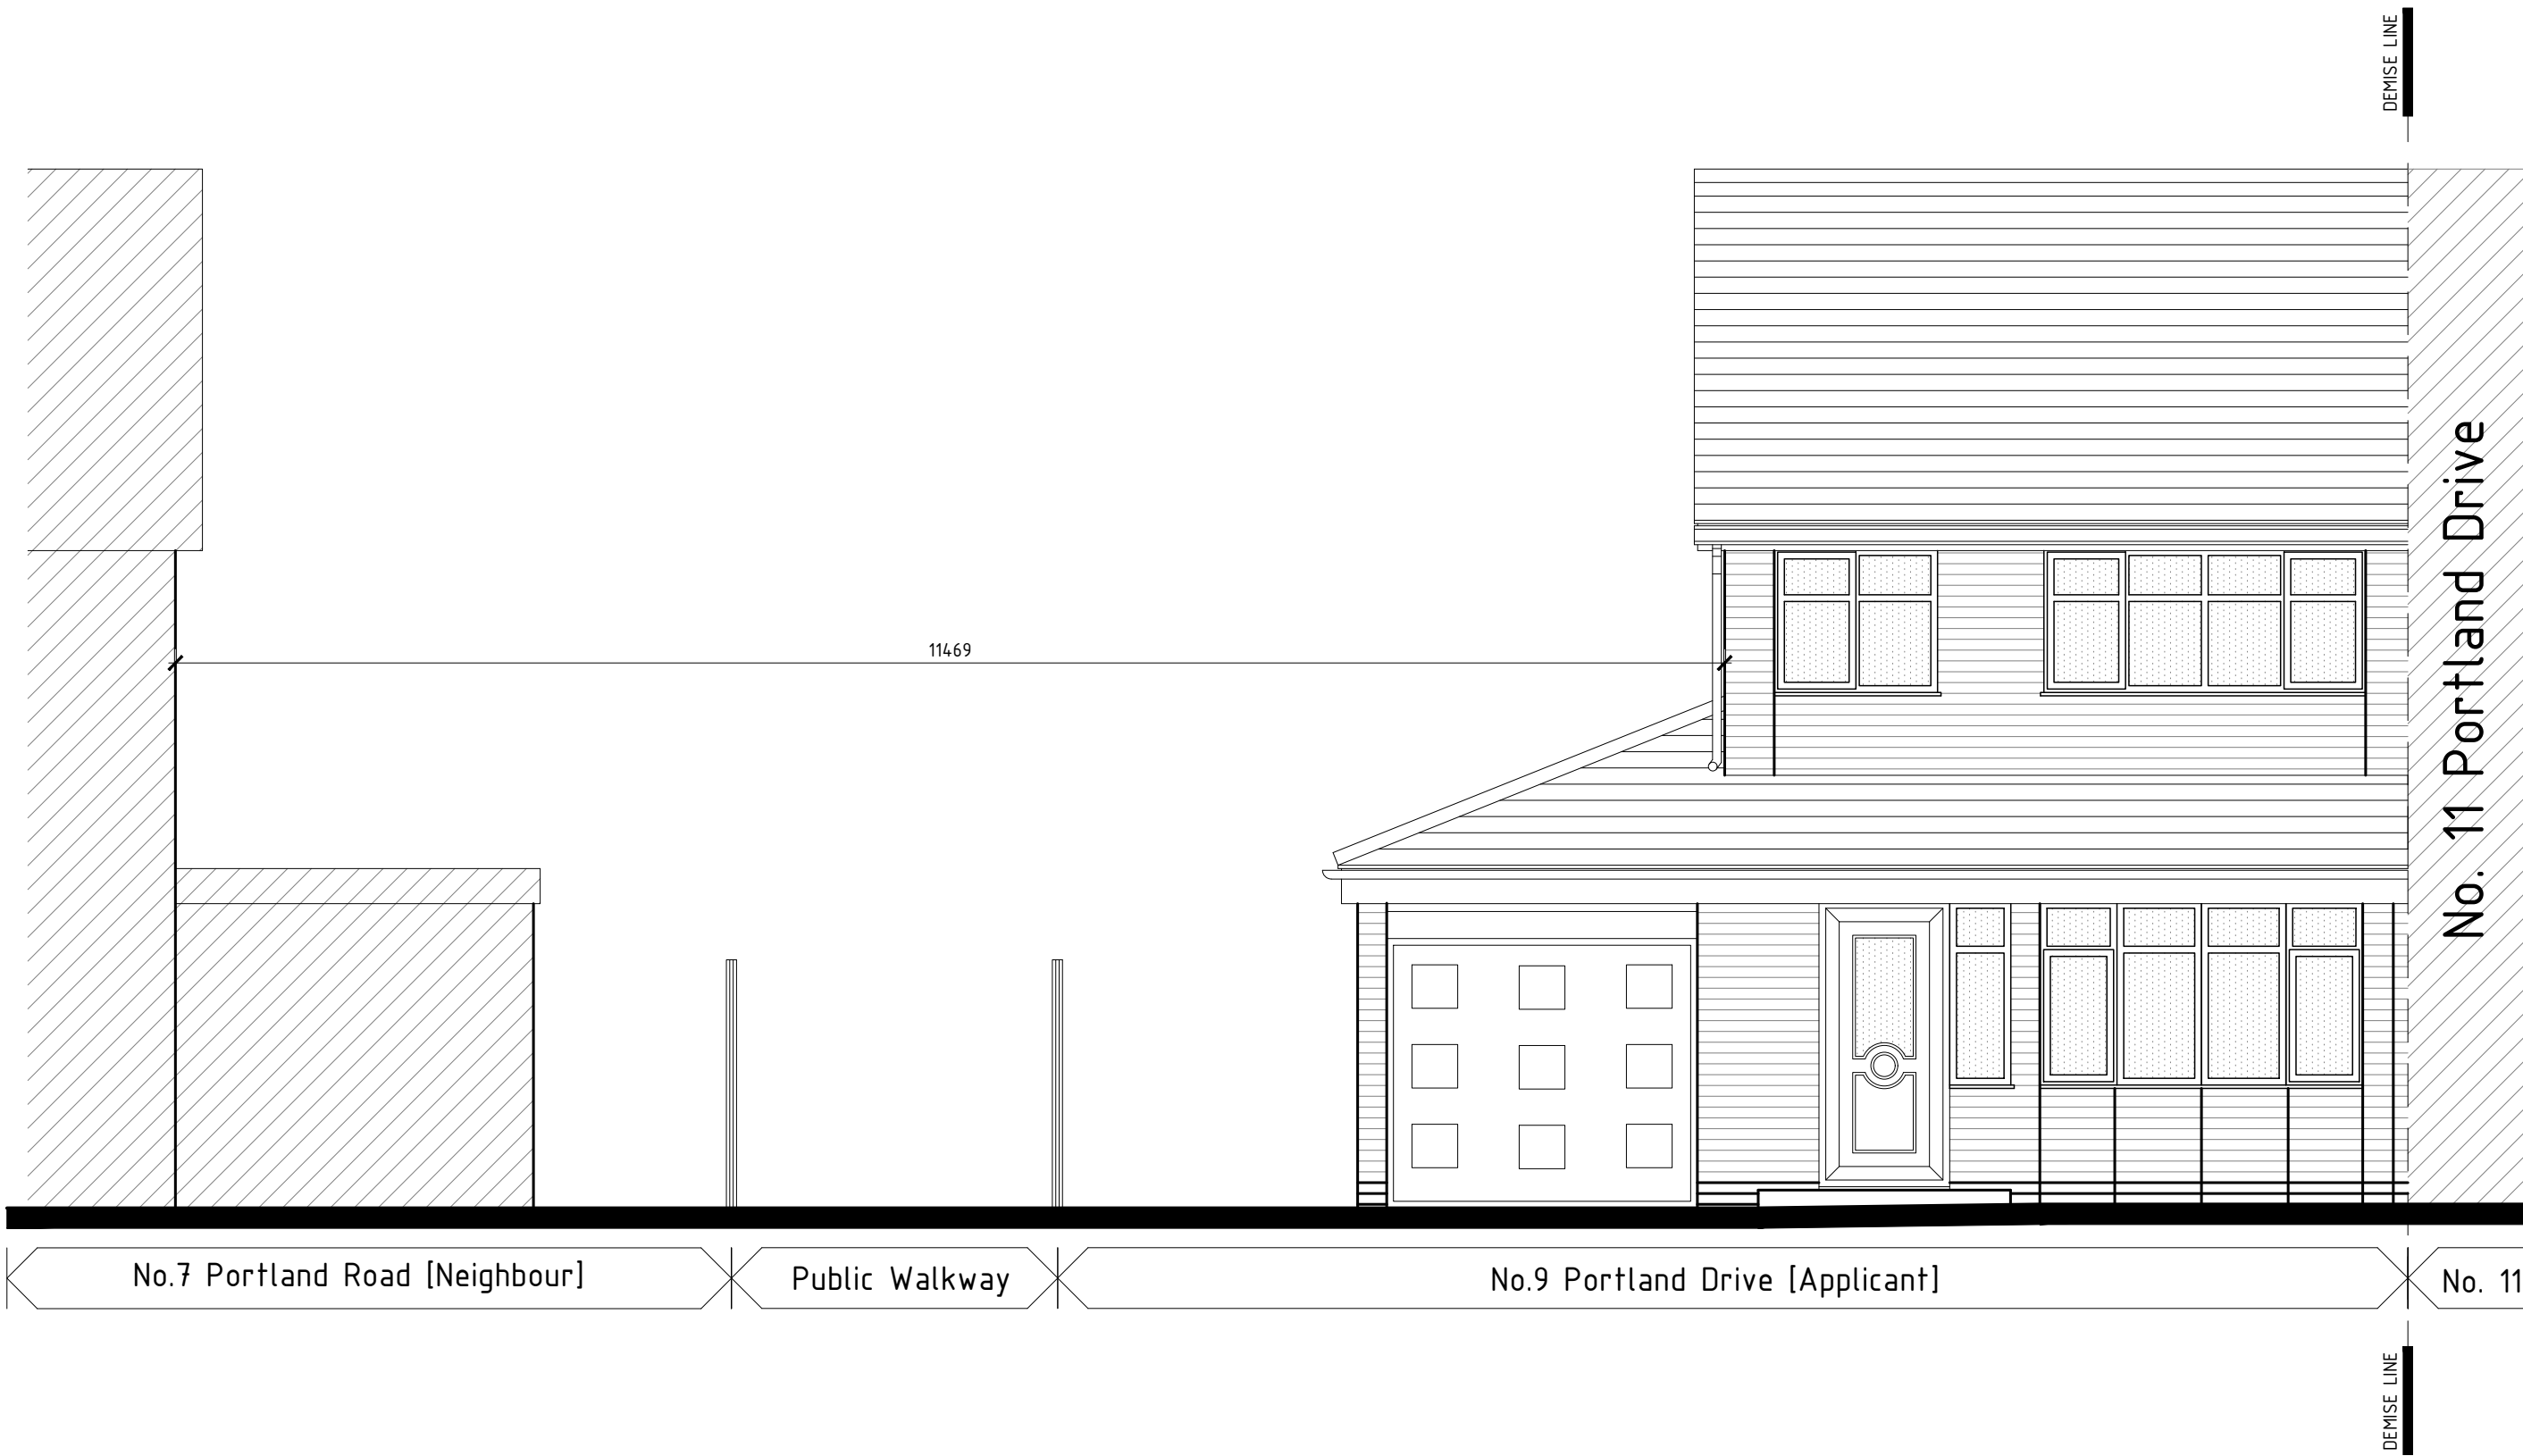

Existing Front (South) Elevation 1:50



Existing Side (West) Elevation 1:50

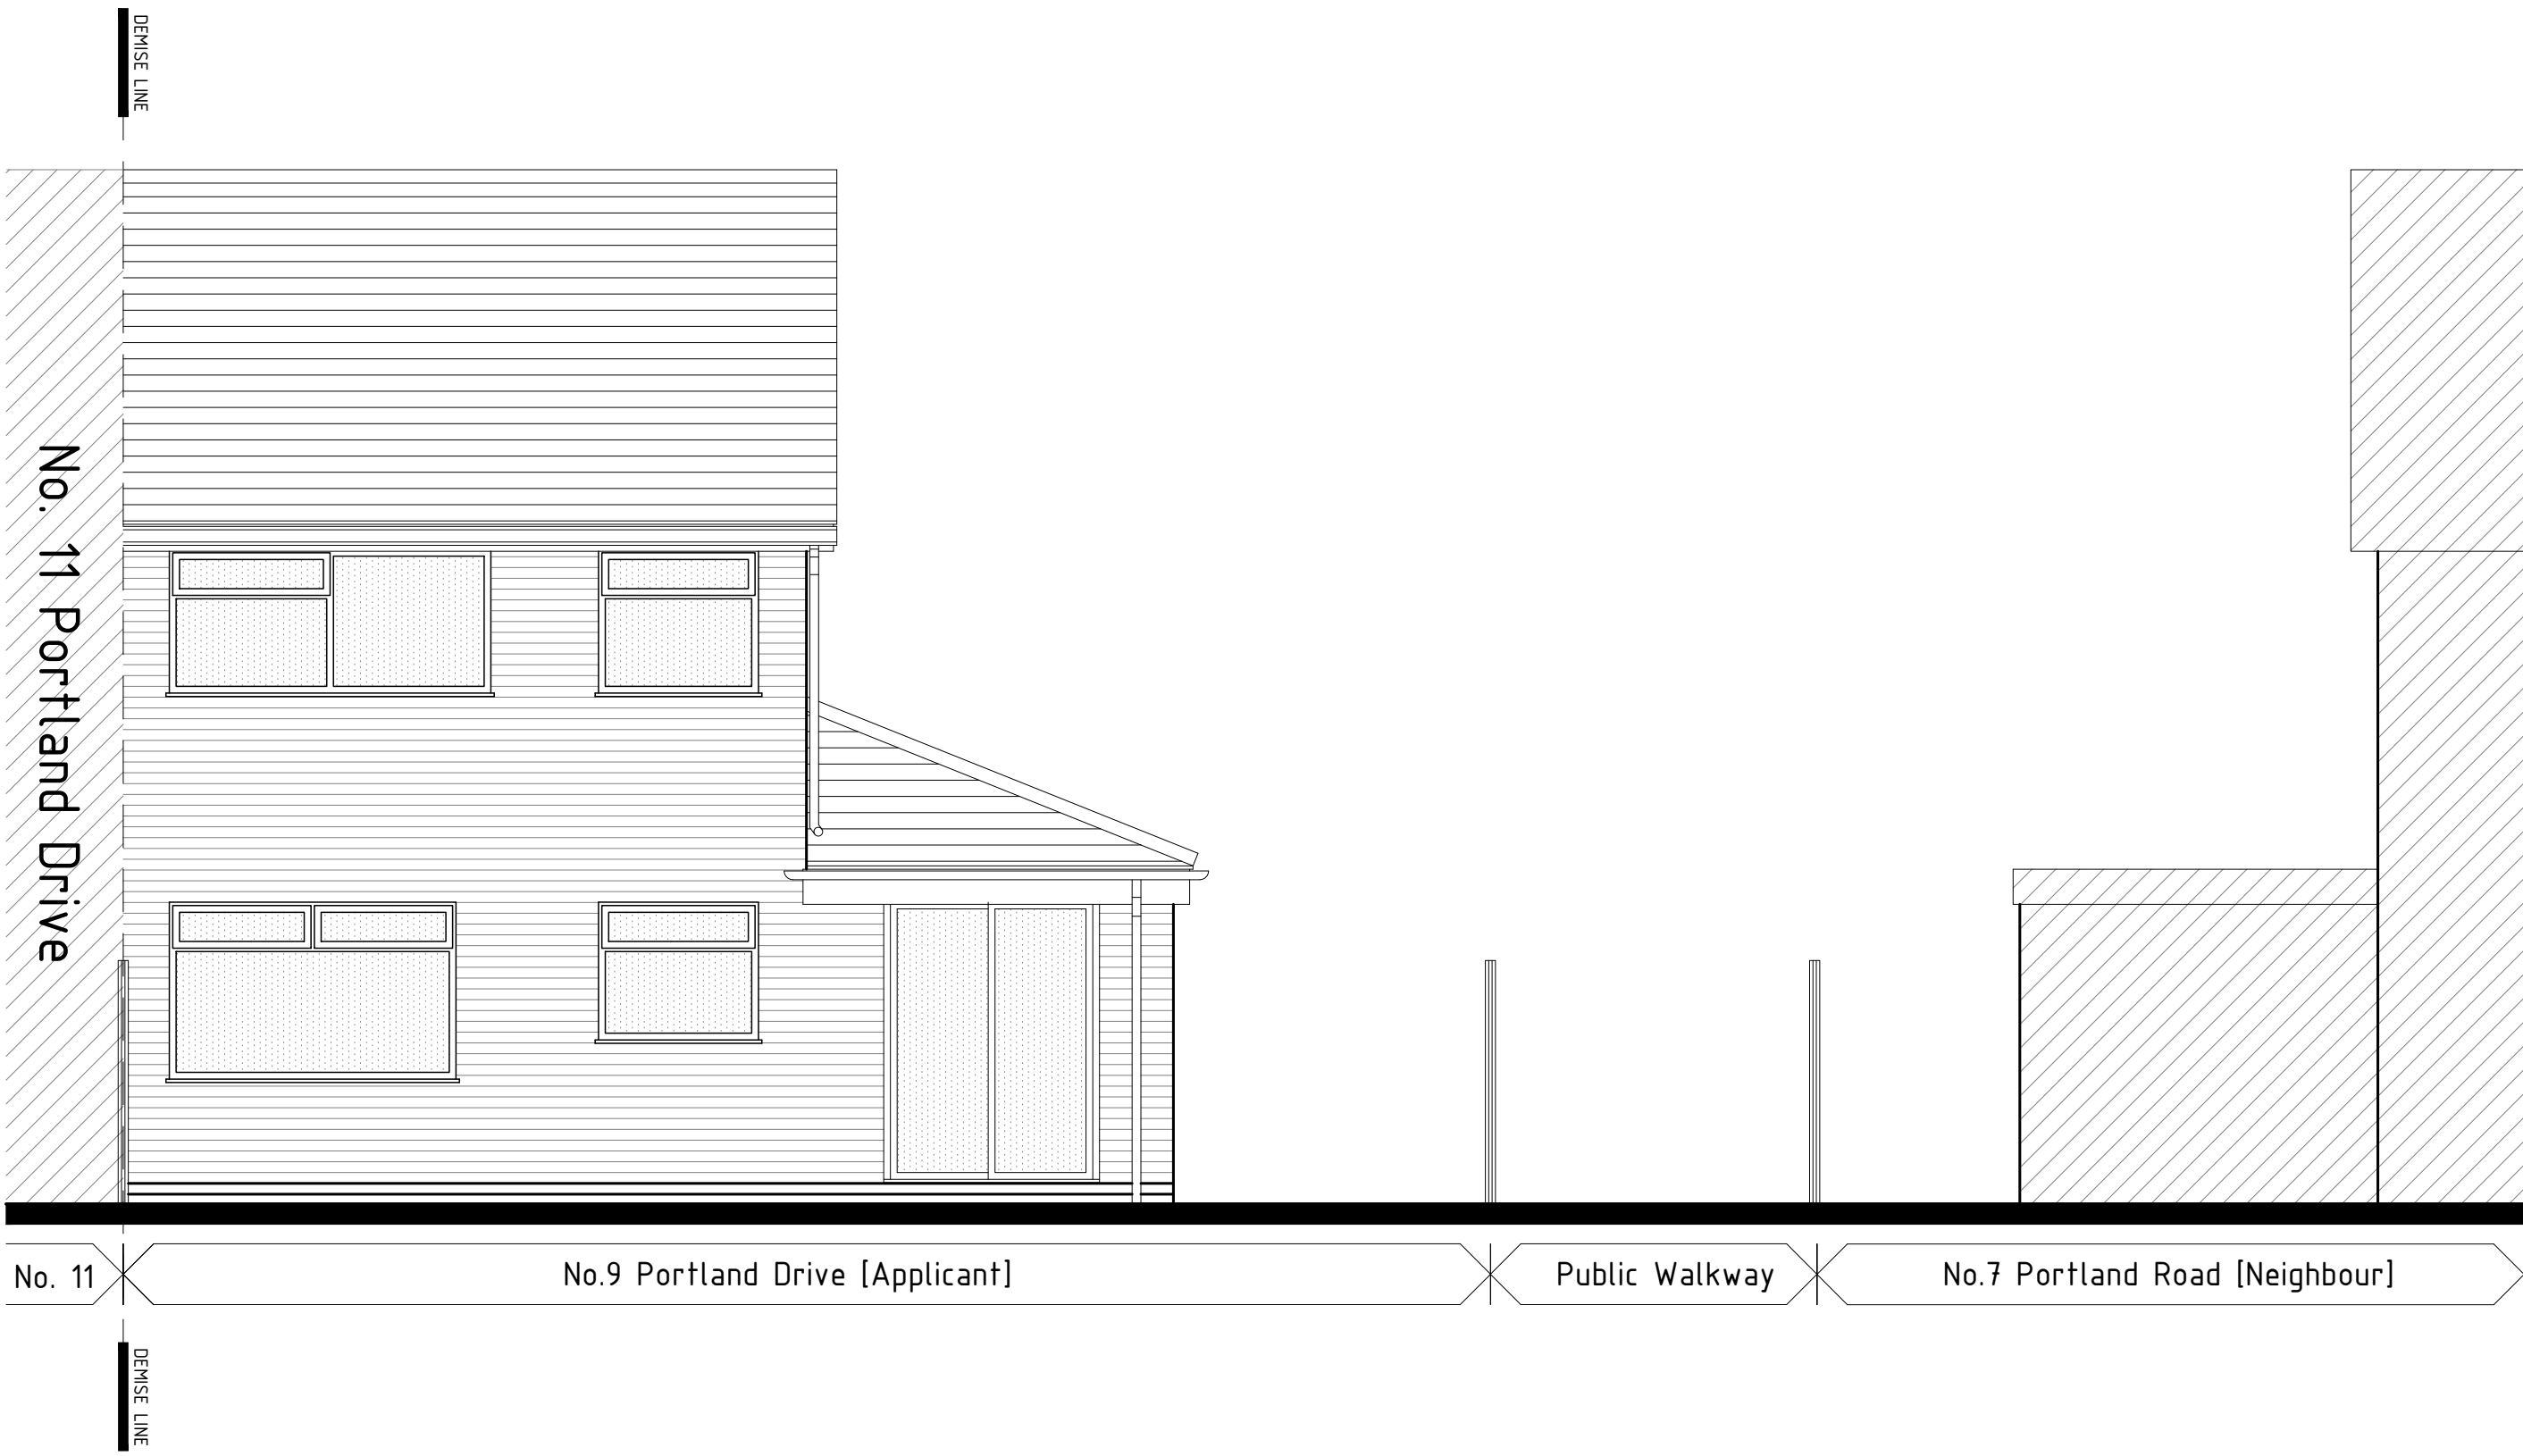

Existing Rear (East) Elevation 1:50

- Notes:
- All dimensions shown are in millimeters, unless otherwise stated. Any use of these dimensions, other than for general reference, should be the subject of third party checking on site.
 - It is essential this drawing is read in conjunction with all other drawing and documents in the drawing series.
 - Any work that is carried out on the basis of this drawing should be carried out to all relevant British Standards and associated manufacturer's instructions/recommendations.
 - Contractors carrying out any work associated with this drawing, will be deemed to include in their price all work intrinsically necessary in addition to the works detailed and also for verifying all dimensions prior to work commencing.
 - This drawing is to be used for planning purposes only. All building work is to conform with 1991 Building Regulations and all subsequent revised documents to the satisfaction of the Building Control Officer.
 - Copyright retained in accordance with the copyright, design, and patent act 1988.
 - DO NOT SCALE OFF DRAWINGS. Window/Door manufacturer is to check and measure opening dimensions on site.

0 0.5m 1m 1.5m 2m 2.5m 3m		1:50
Client	Mr. & Ms. Eyles 9 Portland Drive Hinckley LE101SE	Drawing status FOR PLANNING Scale: A1 NTS Do not scale directly from drawings, any dimensions required should be confirmed on site by relevant parties.
Project title DEMOLITION OF EXISTING GARAGE & PROPOSED TWO STOREY EXTENSION		
Drawing title EXISTING ELEVATIONS		
Drawing number 0048 2024 004 REV A		
Rev	Revision Date	Description of Revision
A	30/01/24	DRAWING ISSUED
All rights reserved. No part of this document may be reproduced, stored in a retrieval system, or transmitted, in any form or by any means, electronic, mechanical, photocopying, recording or otherwise, without the prior written permission of the copyright owner.		