




Existing Front (South) Elevation 1:50



Existing Side (West) Elevation 1:50

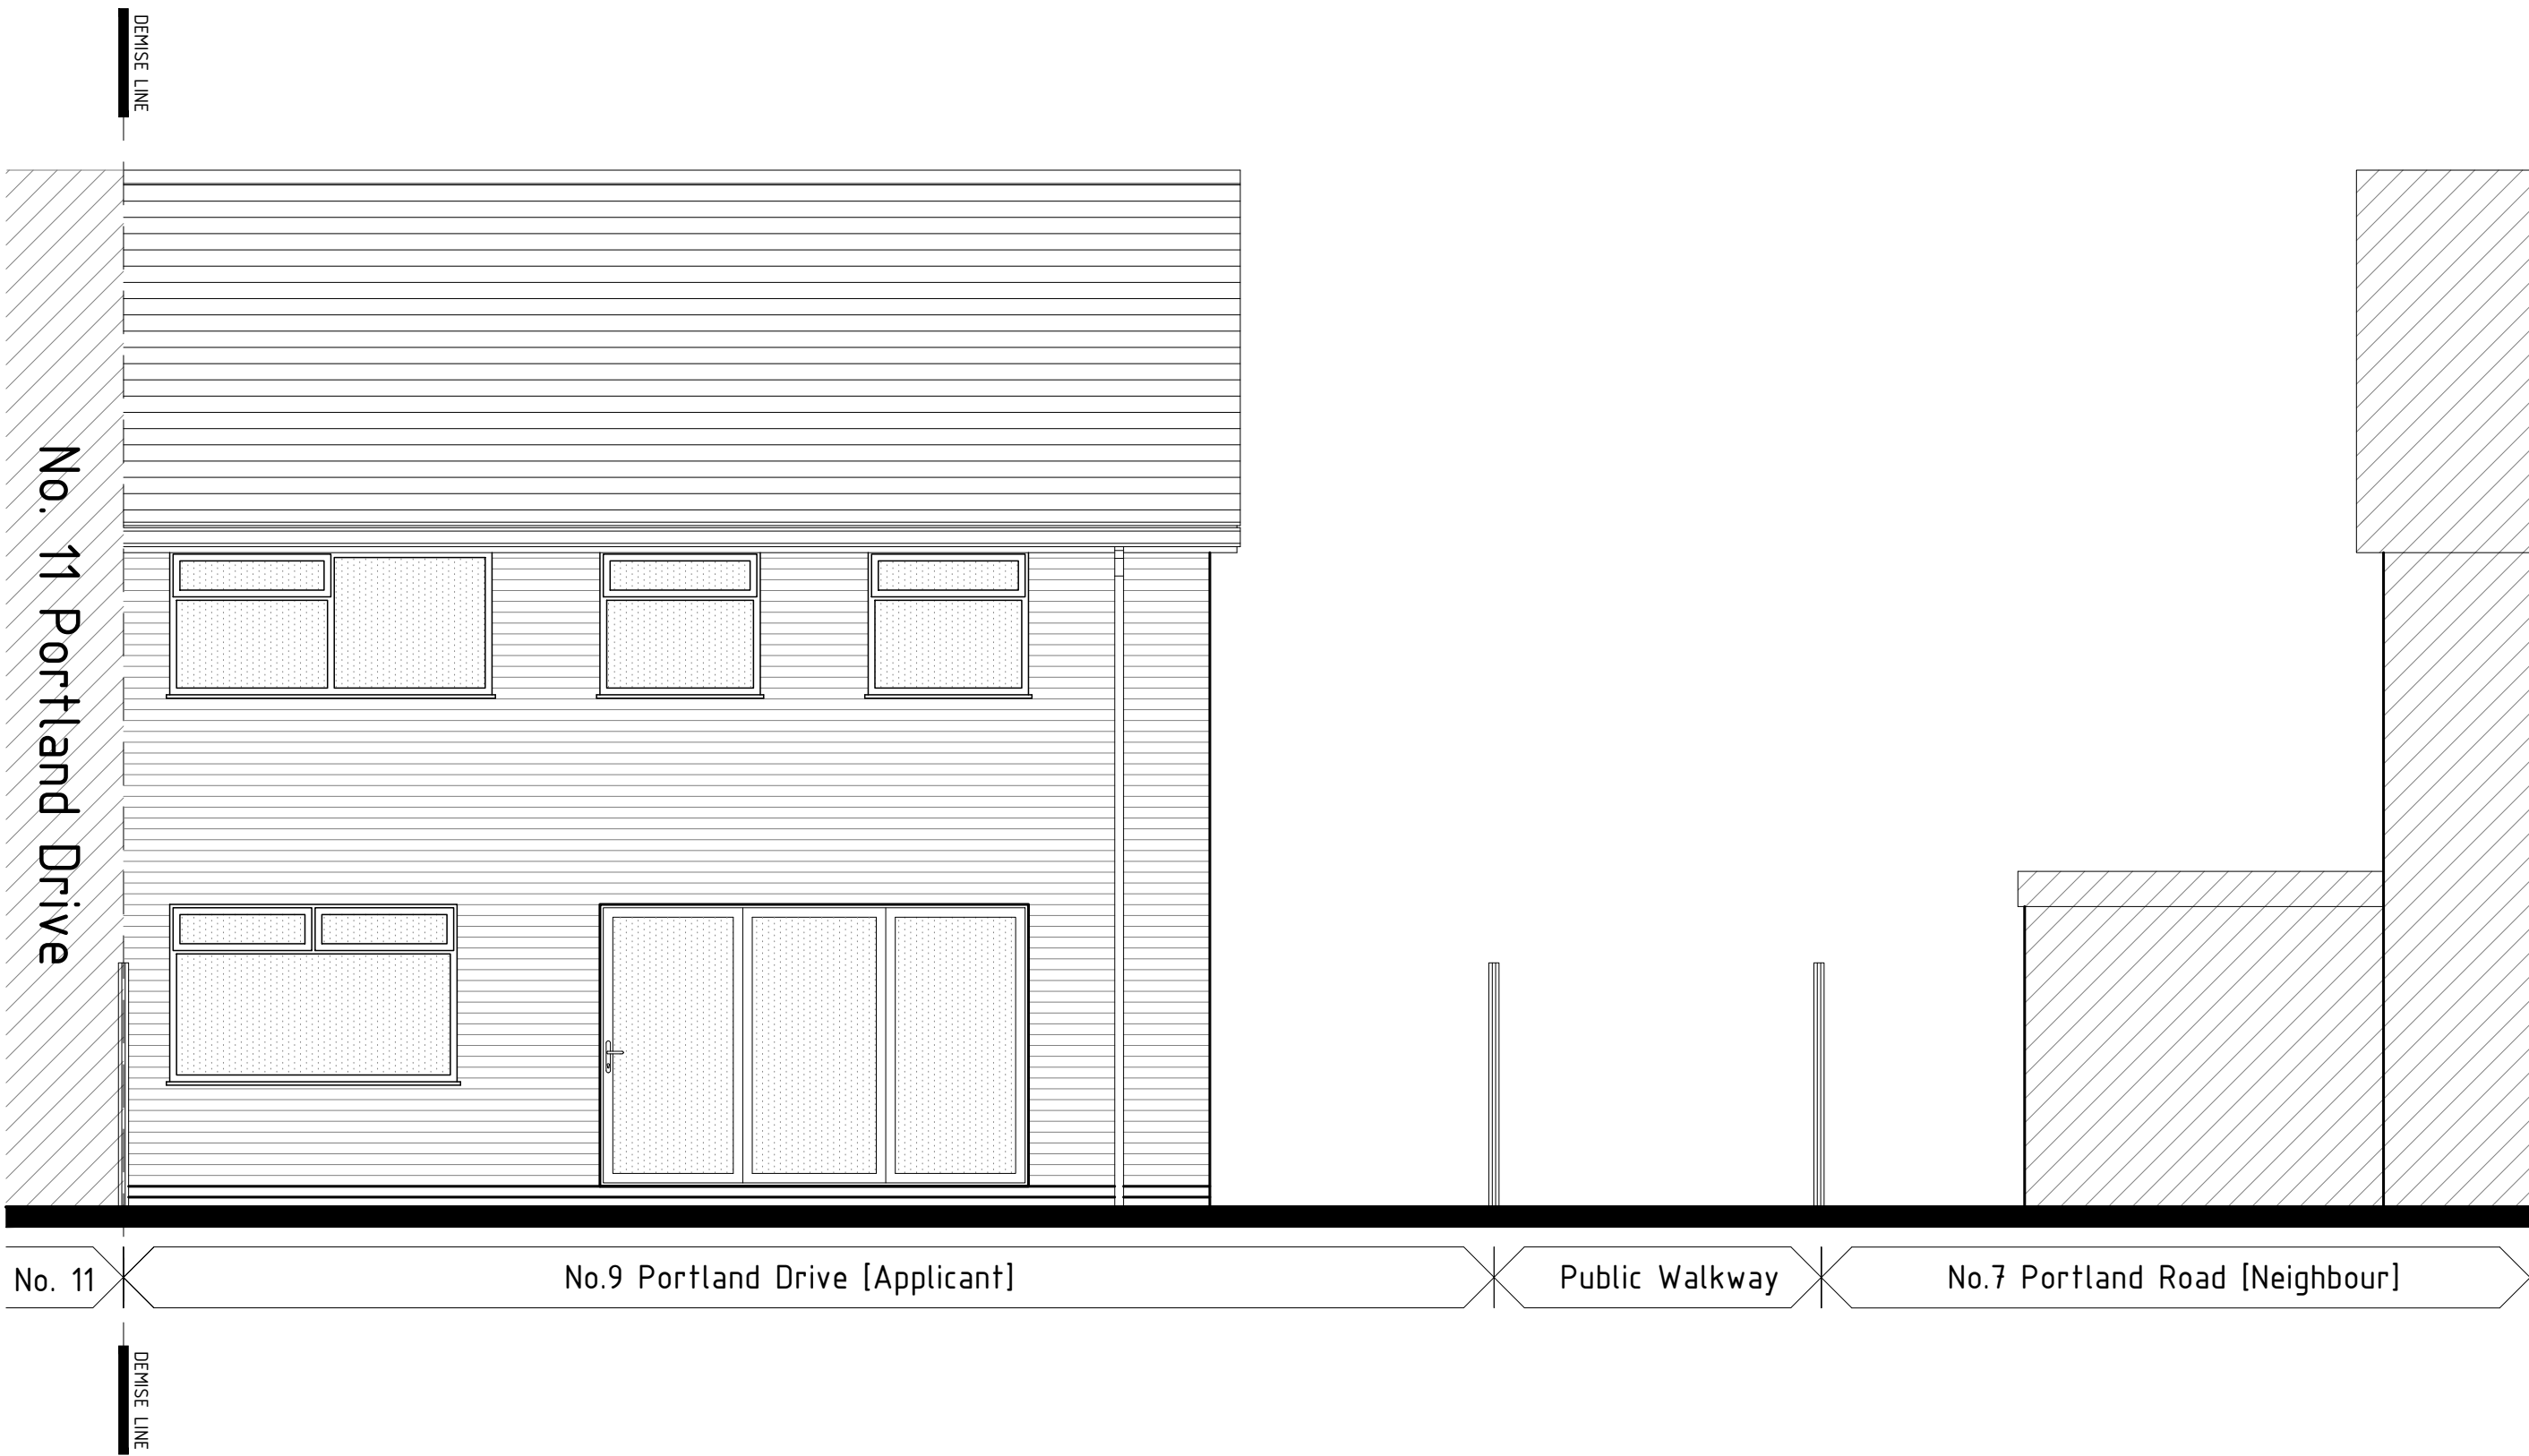

Existing Rear (East) Elevation 1:50

- Notes:
- All dimensions shown are in millimeters, unless otherwise stated. Any use of these dimensions, other than for general reference, should be the subject of third party checking on site.
  - It is essential this drawing is read in conjunction with all other drawing and documents in the drawing series.
  - Any work that is carried out on the basis of this drawing should be carried out to all relevant British Standards and associated manufacturer's instructions/recommendations.
  - Contractors carrying out any work associated with this drawing, will be deemed to include in their price all work intrinsically necessary in addition to the works detailed and also for verifying all dimensions prior to work commencing.
  - This drawing is to be used for planning purposes only. All building work is to conform with 1991 Building Regulations and all subsequent revised documents to the satisfaction of the Building Control Officer.
  - Copyright retained in accordance with the copyright, design, and patent act 1988.
  - DO NOT SCALE OFF DRAWINGS. Window/Door manufacturer is to check and measure opening dimensions on site.

0 0.5m 1m 1.5m 2m 2.5m 3m 1:50

|   |                                                                  |   |
|---|------------------------------------------------------------------|---|
| Client   | Mr. & Ms. Eyles<br>9 Portland Drive<br>Hinckley<br>LE101SE       | Drawing status<br>FOR PLANNING<br>Scale: A1 NTS<br>Do not scale directly from<br>drawings, any dimensions required should<br>be confirmed on site by relevant parties. |
| Project title   | DEMOLITION OF EXISTING GARAGE & PROPOSED TWO STOREY<br>EXTENSION |   |
| Drawing title   | PROPOSED ELEVATIONS                                              |   |
| Drawing number   | 0048   2024   006   REV A                                        |   |
| Rev   | Revision Date                                                    | Description of Revision   |
| A   | 30/01/24                                                         | DRAWING ISSUED   |
|   |                                                                  |   |
|   |                                                                  |   |
|   |                                                                  |   |
|   |                                                                  |   |
| All rights reserved. No part of this document may be reproduced, stored in a retrieval system, or transferred, in any form or by any means, electronic, mechanical, photocopying, recording or otherwise, without the prior written permission of the copyright owner. |                                                                  |   |