



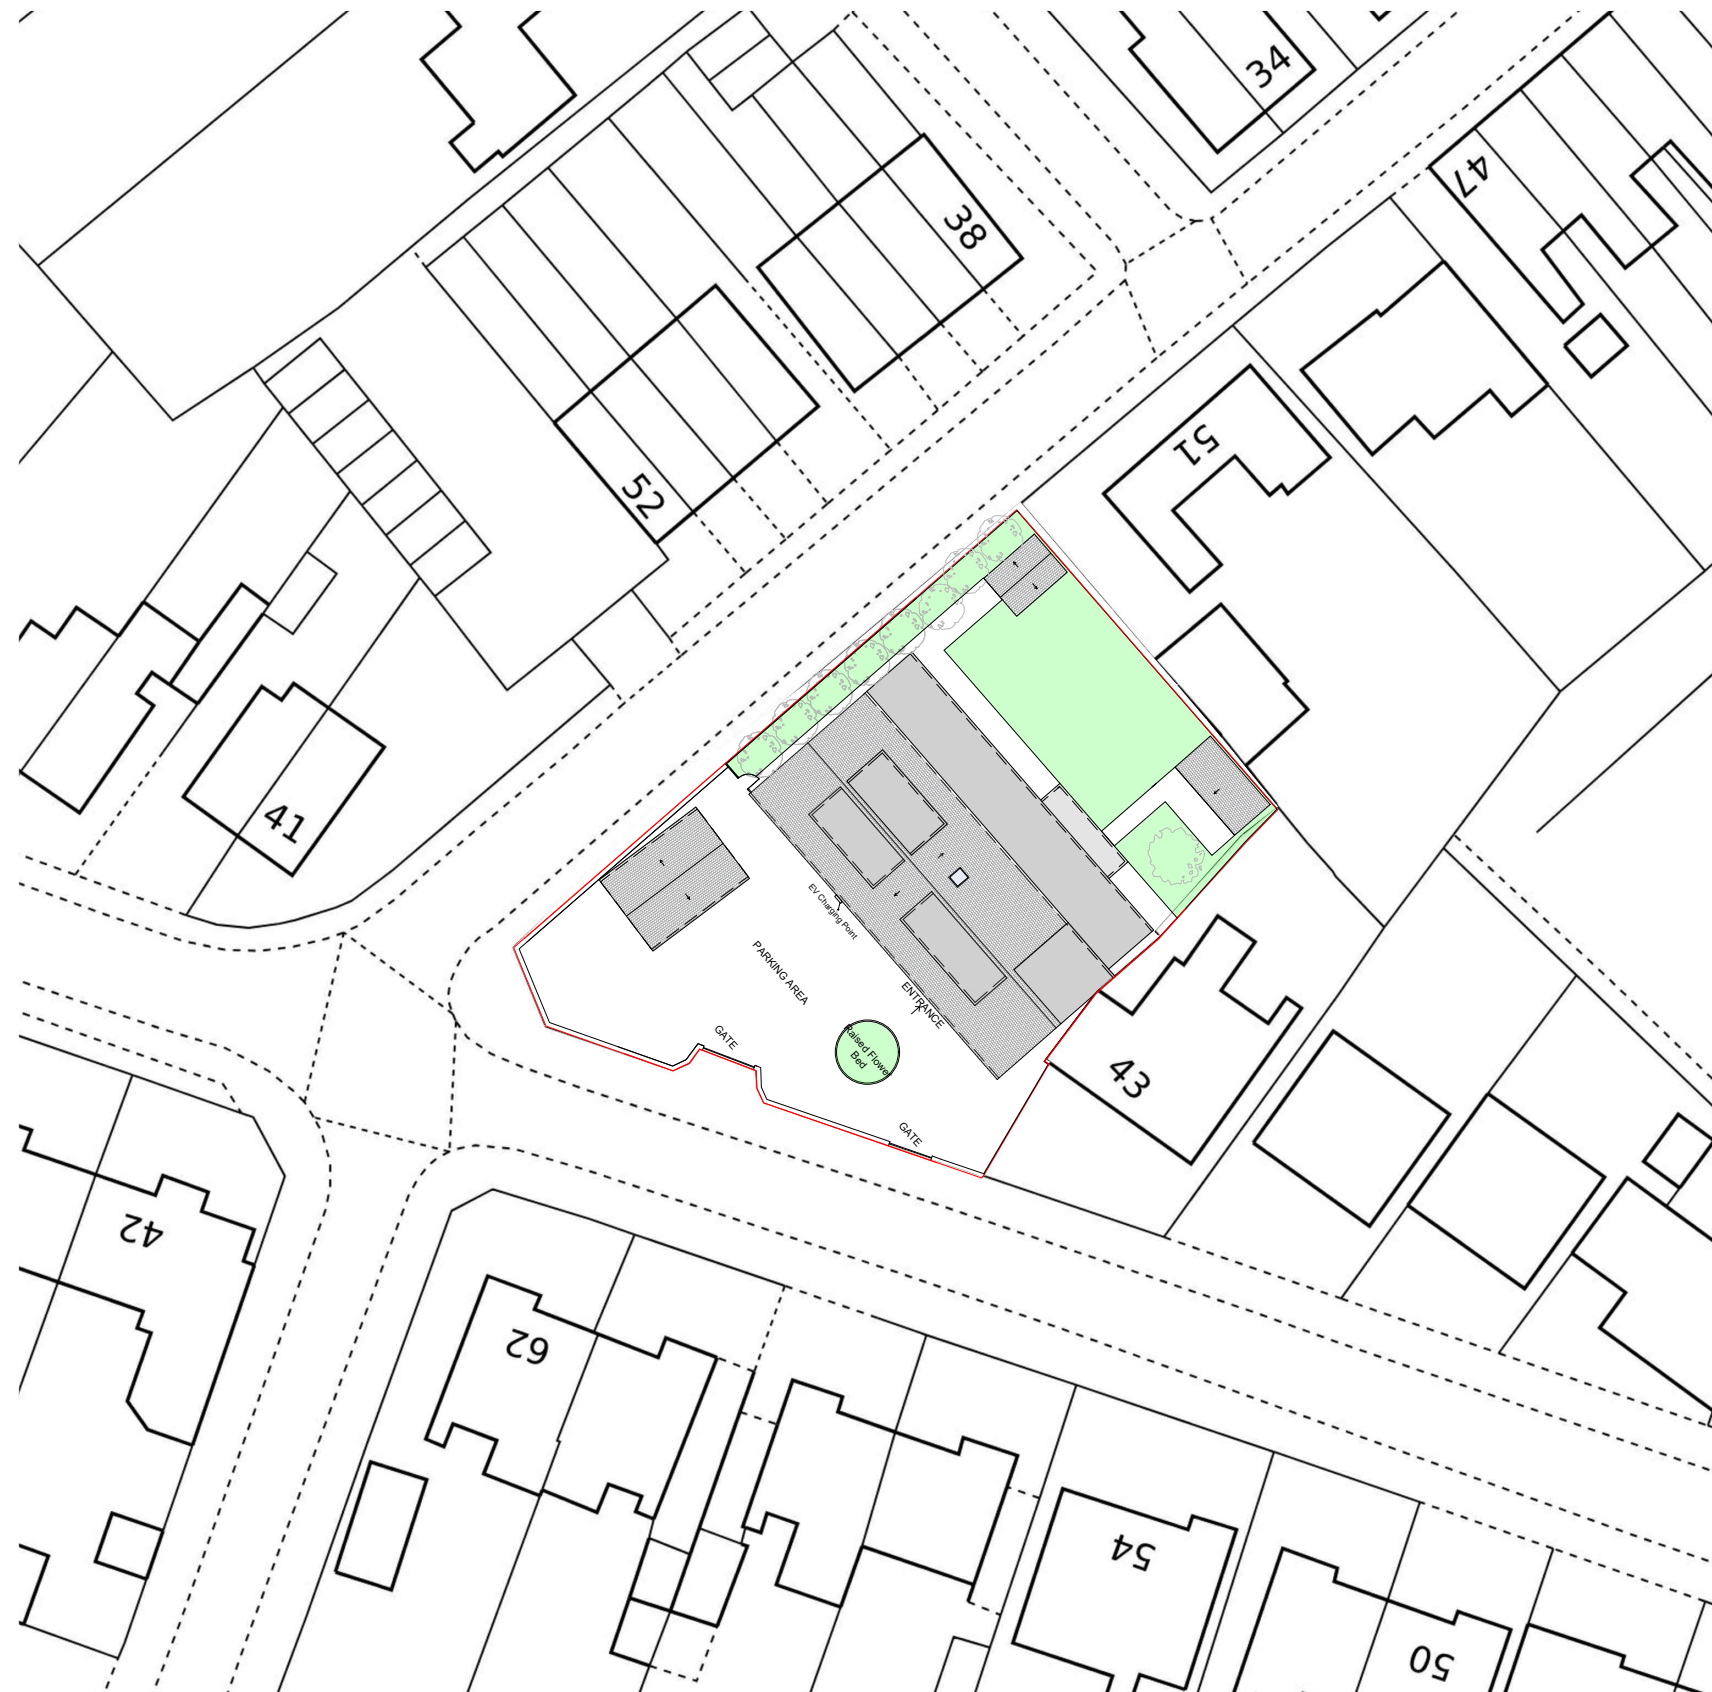

Any dimensions shown should be checked on site.
Designs are not coordinated with engineer projects.
Not for construction purposes.

Block Plans are scaled from the Ordnance Survey Location Maps.
Please see the licence number for the Os Maps in the Location Plans

Scale Bar

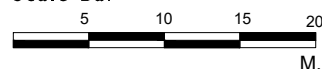

HOMZ

DESIGN | PLAN | BUILD

www.homz.uk / 0 330 818 3001

Drawing : Existing Landscape Plan

Drawing No : 45StoneycroftRd_ExistingLandscapePlan_V1

Site Address : 45 Stoneycroft Road, Earl Shilton,
LE9 7JB

Scale : 1/500 at A3

Revision : VI

Date : 31.01.2024