


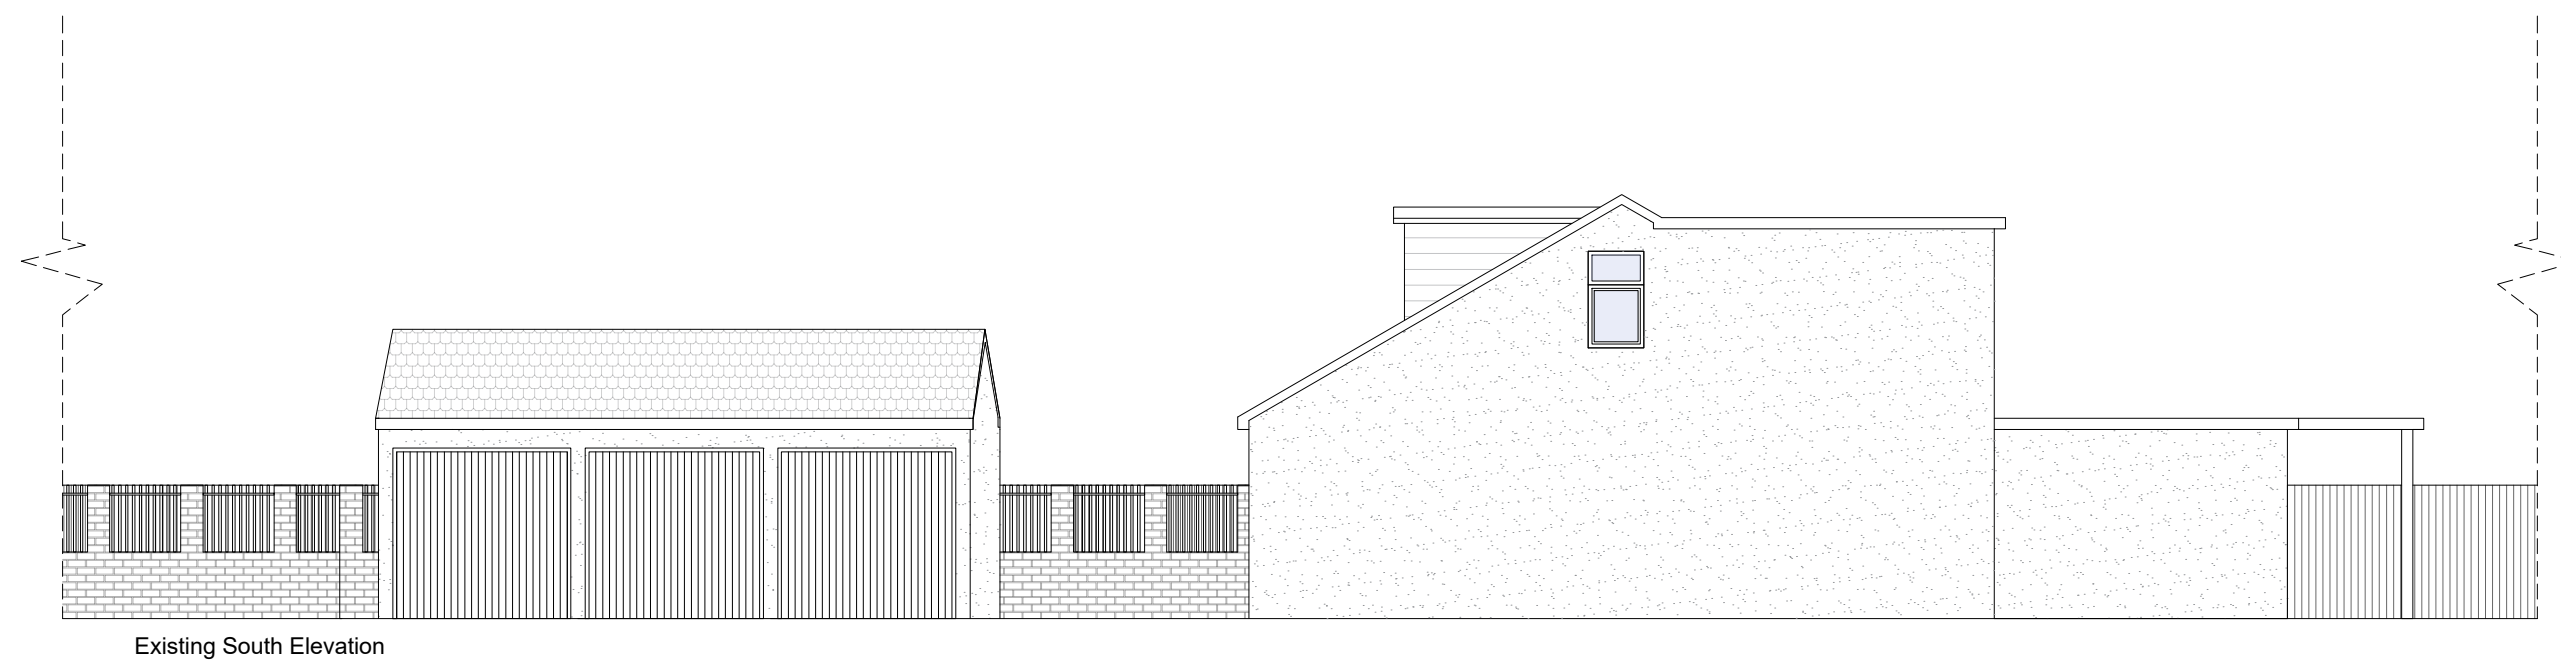

Any dimensions shown should be checked on site.
Designs are not coordinated with engineer projects.
Not for construction purposes.



HOMZ
DESIGN | PLAN | BUILD
www.homz.uk / 0 330 818 3001

Drawing : Existing Elevations And AA Section
Drawing No : 45StoneycroftRd_ExistingElevationsII_VI
Site Address : 45 Stoneycroft Road, Earl Shilton,
LE9 7JB

Scale : 1/100 at A2
Revision : VI
Date : 31.01.2024