



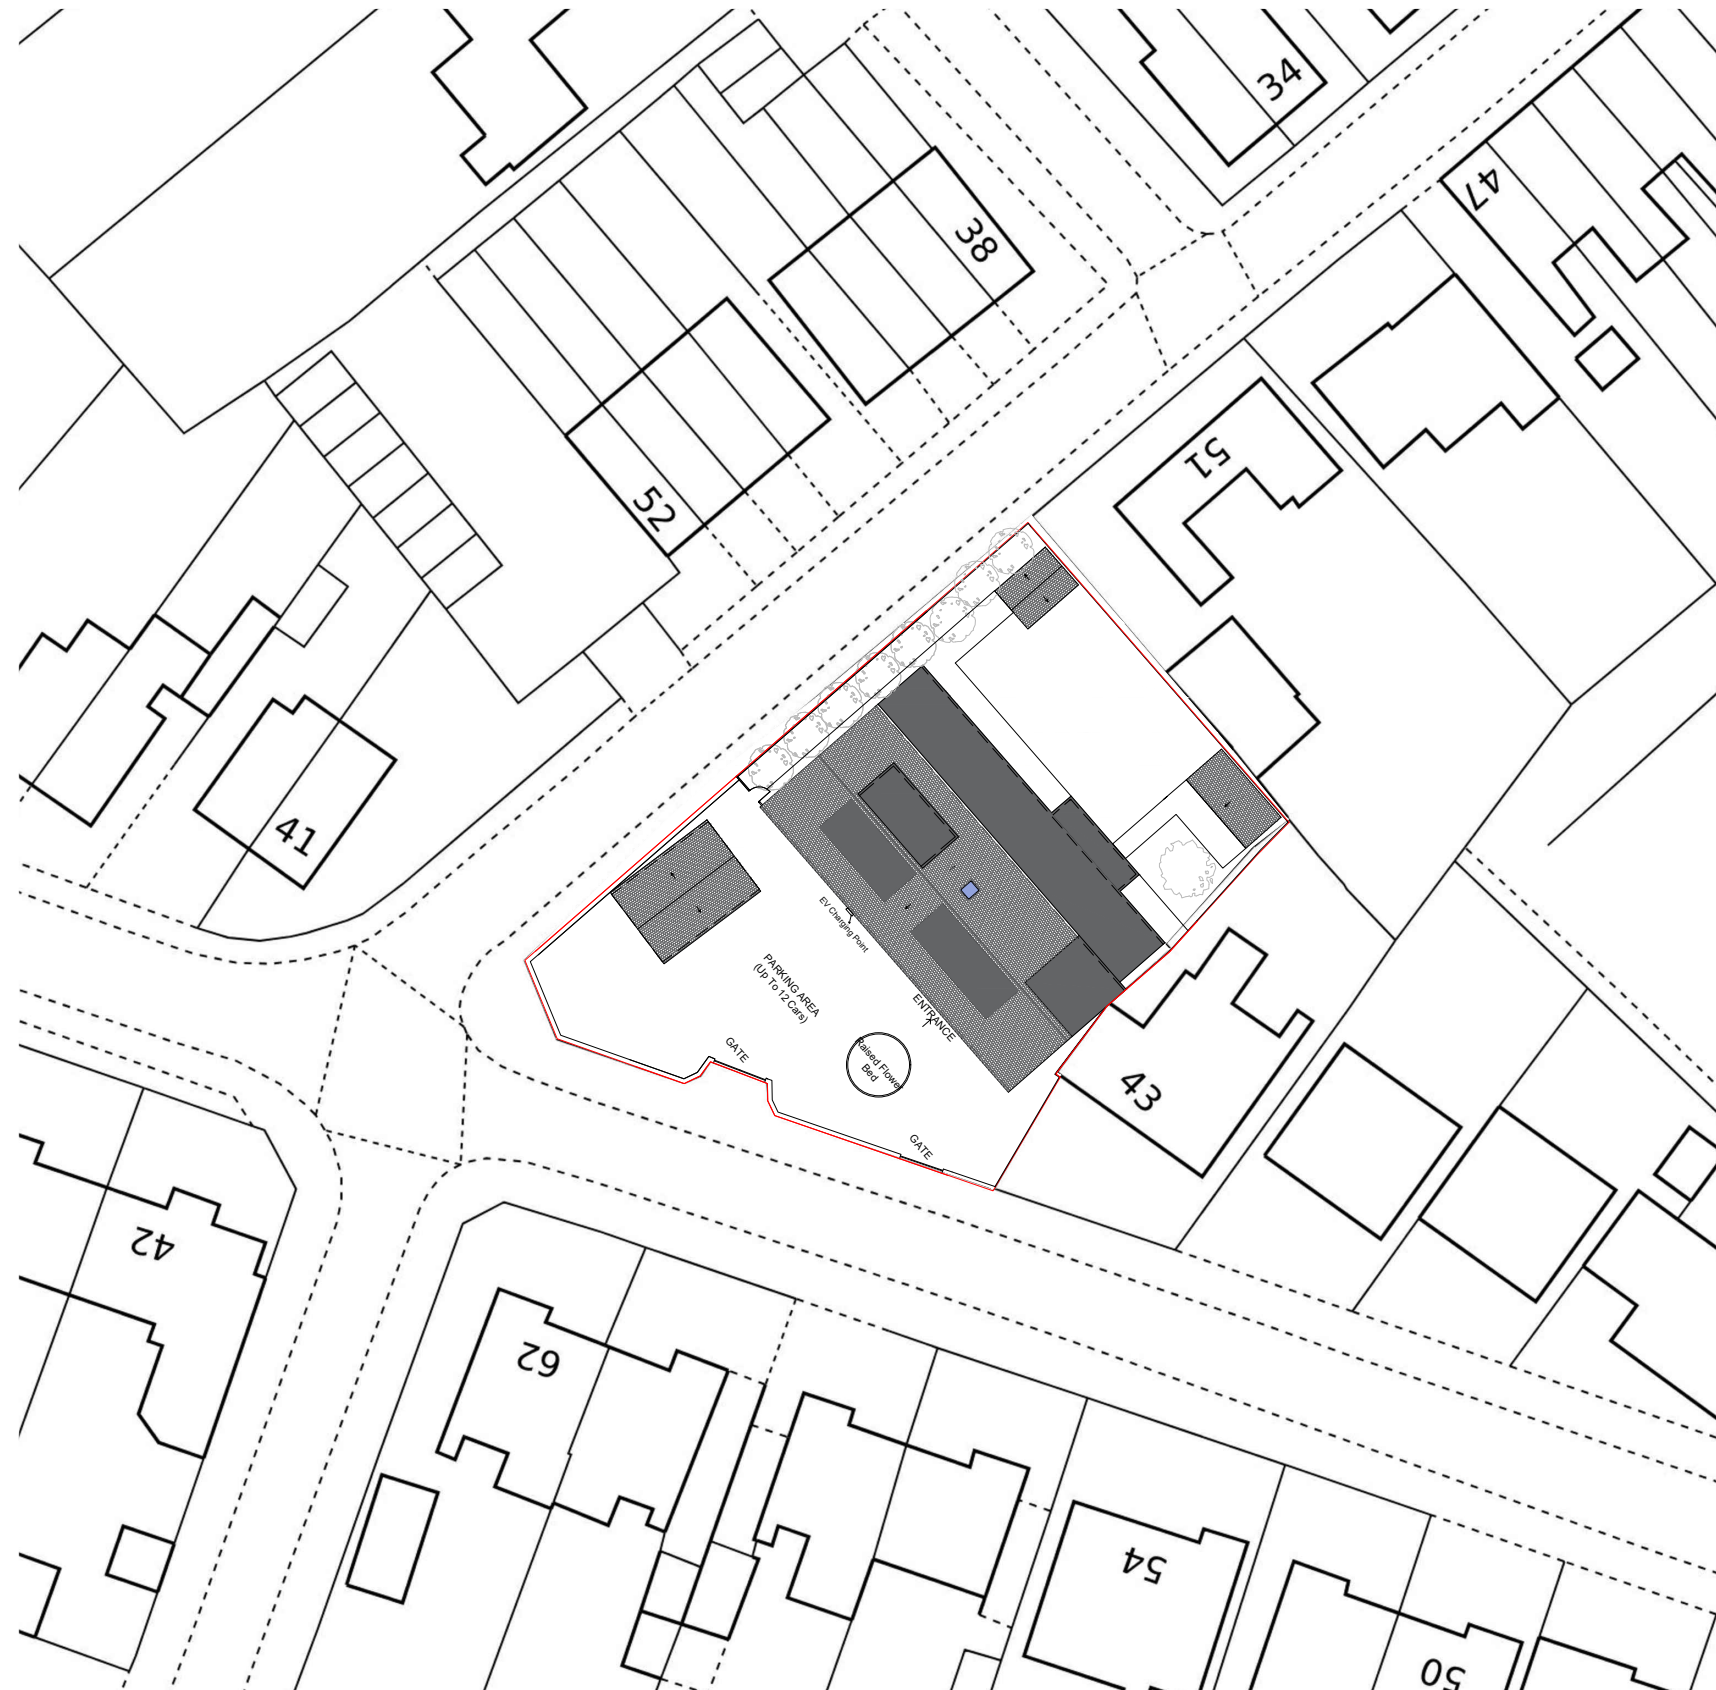

Any dimensions shown should be checked on site.
Designs are not coordinated with engineer projects.
Not for construction purposes.
Block Plans are scaled from the Ordnance Survey Location Maps.
Please see the licence number for the Os Maps in the Location Plans

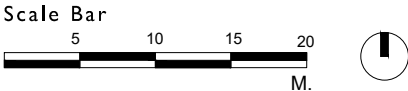

HOMZ
DESIGN | PLAN | BUILD
www.homz.uk / 0 330 818 3001

Drawing : Existing Parking Plan
Drawing No : 45StoneycroftRd_ExistingParkingPlan_V1
Site Address : 45 Stoneycroft Road, Earl Shilton,
LE9 7JB

Scale : 1/500 at A3
Revision : VI
Date : 31.01.2024