


Site Location
MUGA- Multi Use Games Area

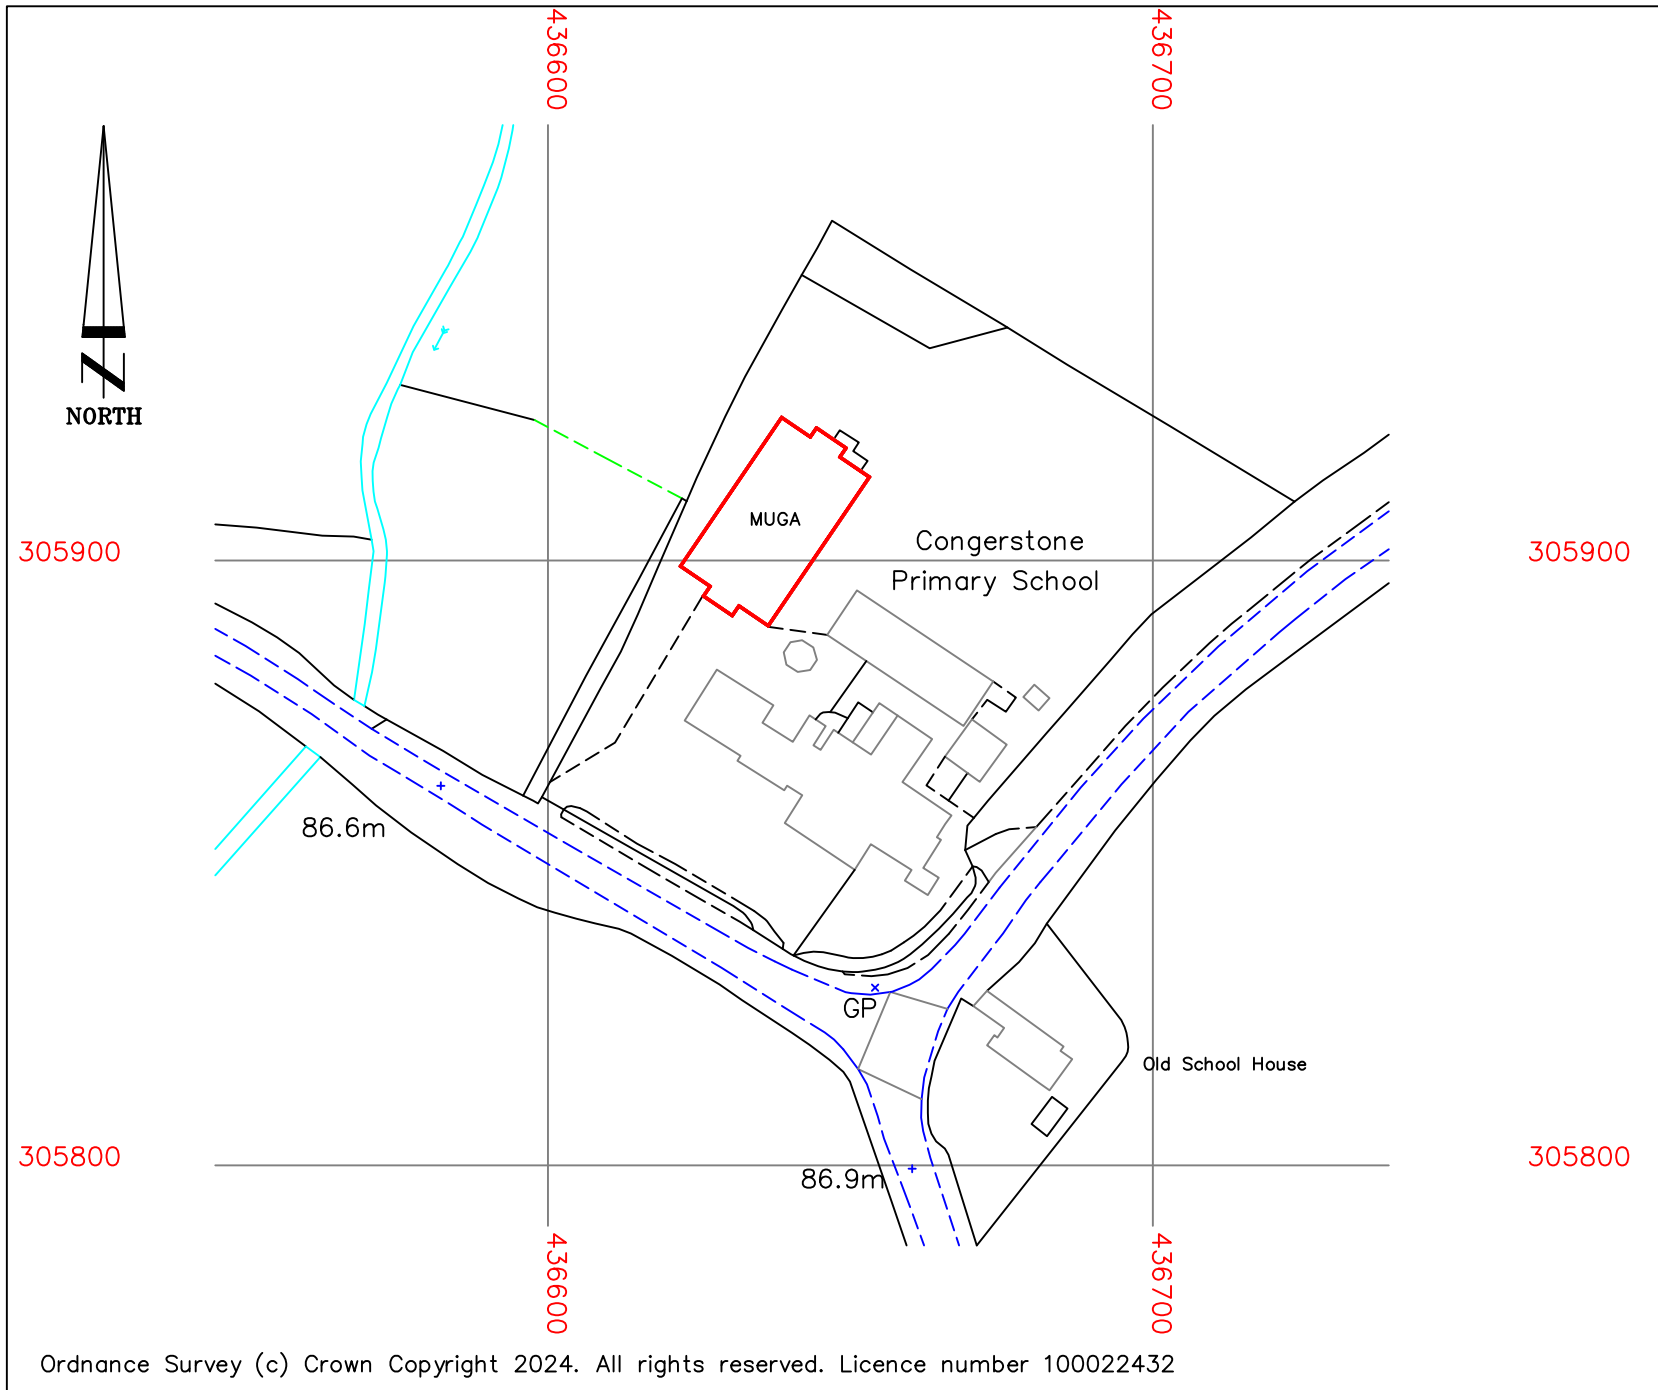

Ordnance Survey (c) Crown Copyright 2024. All rights reserved. Licence number 100022432

Lights4Sports
Little Lodge
95 Milford Road
Lymington
Hampshire
SO41 8DN
Tel: 07866 728480
email: martinr@ecoclub.uk

CONGERSTONE
PRIMARY SCHOOL
FLOODLIGHTING
SHACKERSTONE ROAD
CONGERSTONE
LEICESTERSHIRE
CV13 6NH

SITE LOCATION PLAN

CLIENT:
CONGERSTONE PRIMARY SCHOOL

PROJECT REFERENCE LASB38	Drawing No. LASB38.01
DATE NOVEMBER 12th 2024	SCALE 1:1250 @ A4