



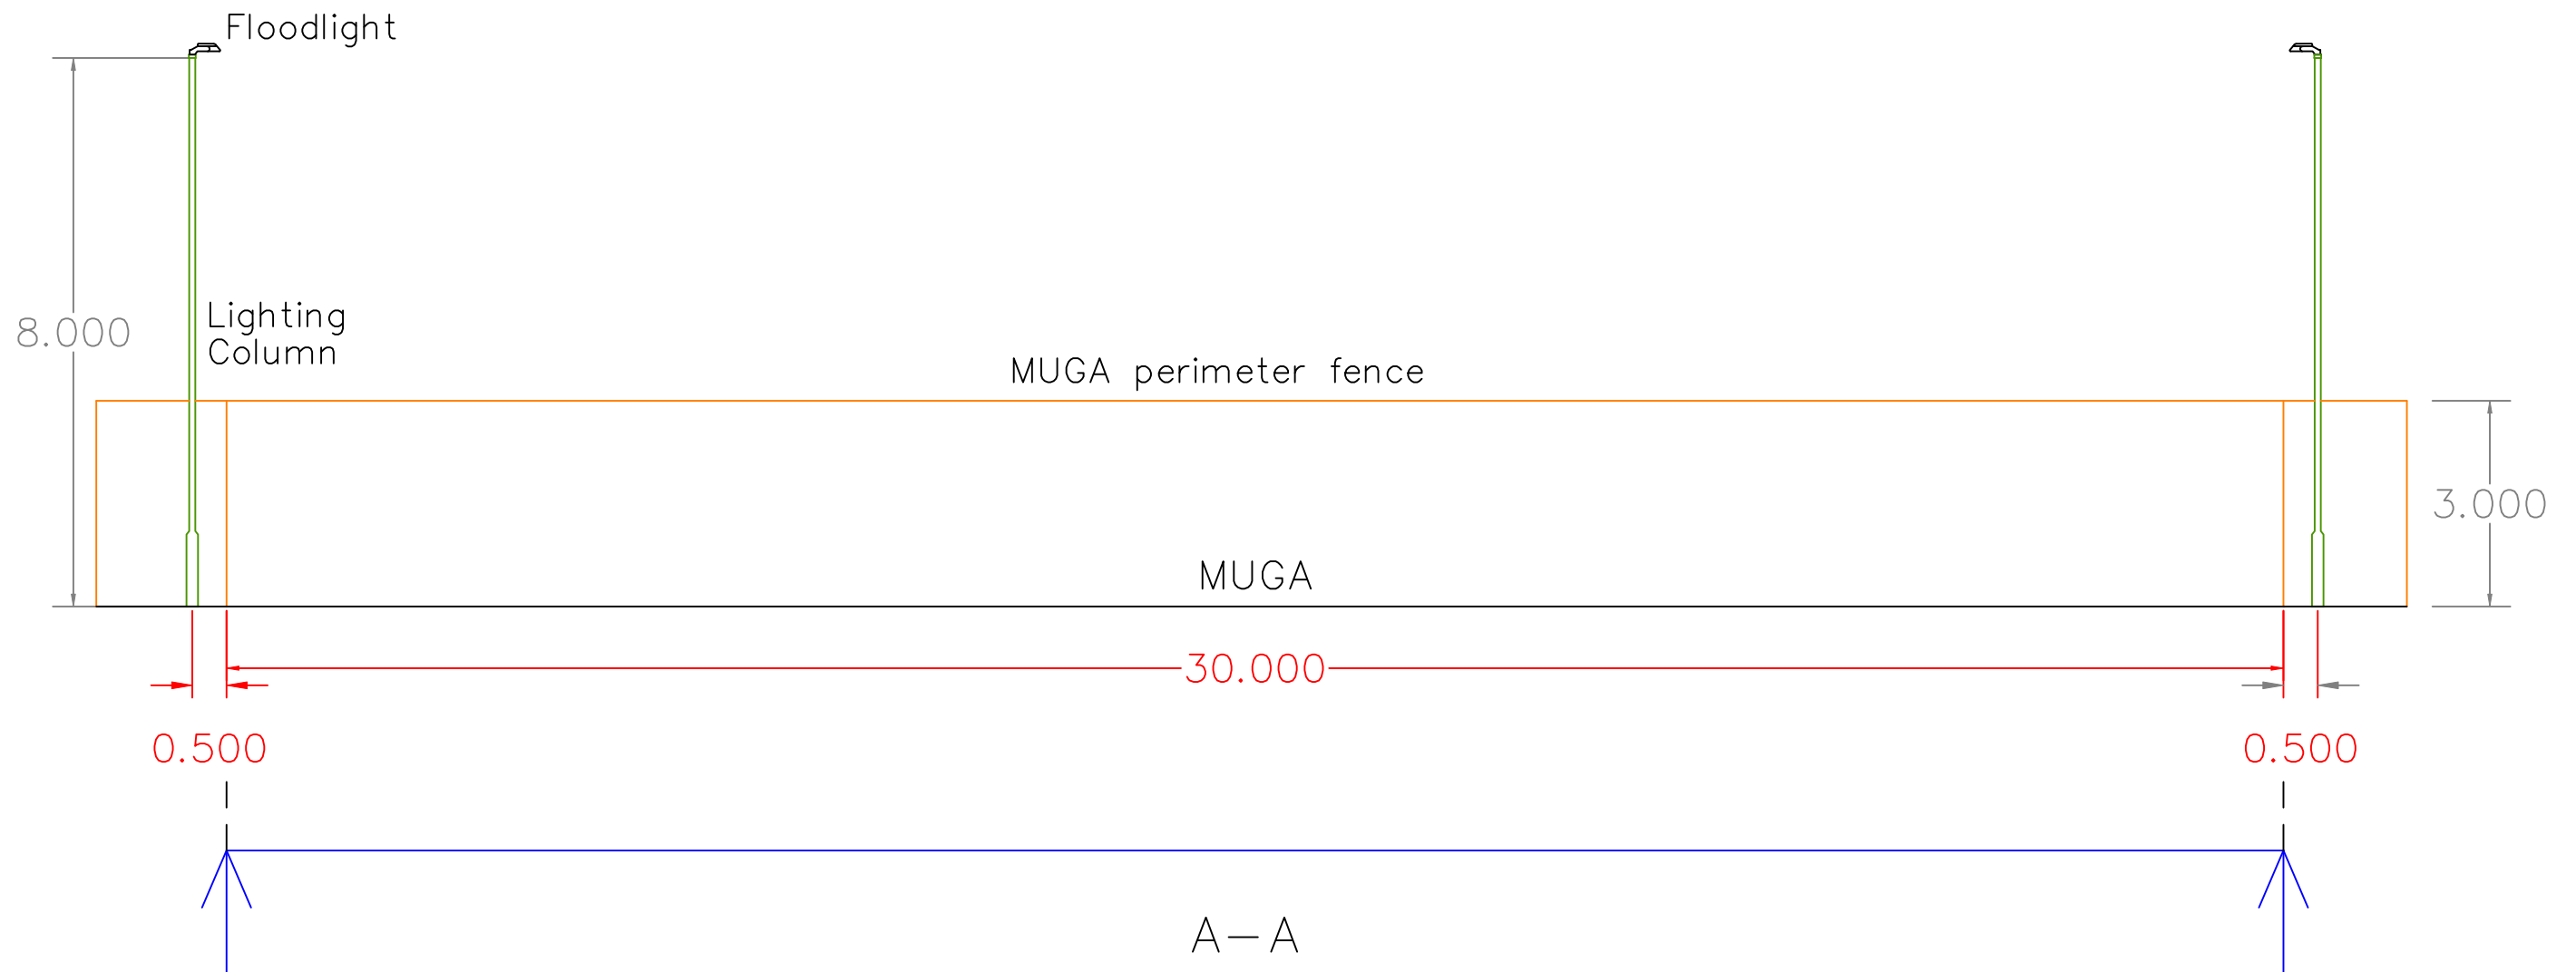

MUGA Notes:

Install 4 new 8.0 metre high corner lighting columns,
Each lighting column has 1 x 400 Watt Dark Licht sports floodlight.
The floodlights are low glare, <3000K colour temperature,
with a light guard to cut off any stray light above the horizon.

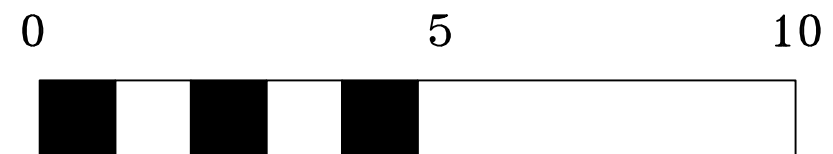

METRES

Lights4Sports
Little Lodge
95 Milford Road
Lymington
Hampshire
SO41 8DN
Tel: 07866 728480
email: martinr@ecoclub.uk

**CONGERSTONE
PRIMARY SCHOOL
FLOODLIGHTING
SHACKERSTONE ROAD
CONGERSTONE
LEICESTERSHIRE
CV13 6NH**

PROPOSED MUGA LIGHTING ELEVATION

**CLIENT:
CONGERSTONE PRIMARY SCHOOL**

**PROJECT REFERENCE
L4SB38**

**Drawing No.
L4SB38.03**

**DATE
NOVEMBER 12th 2024**

**SCALE
1:100 © A3**