


113 London Road Hills Childminding

Ref 26/00024/H100

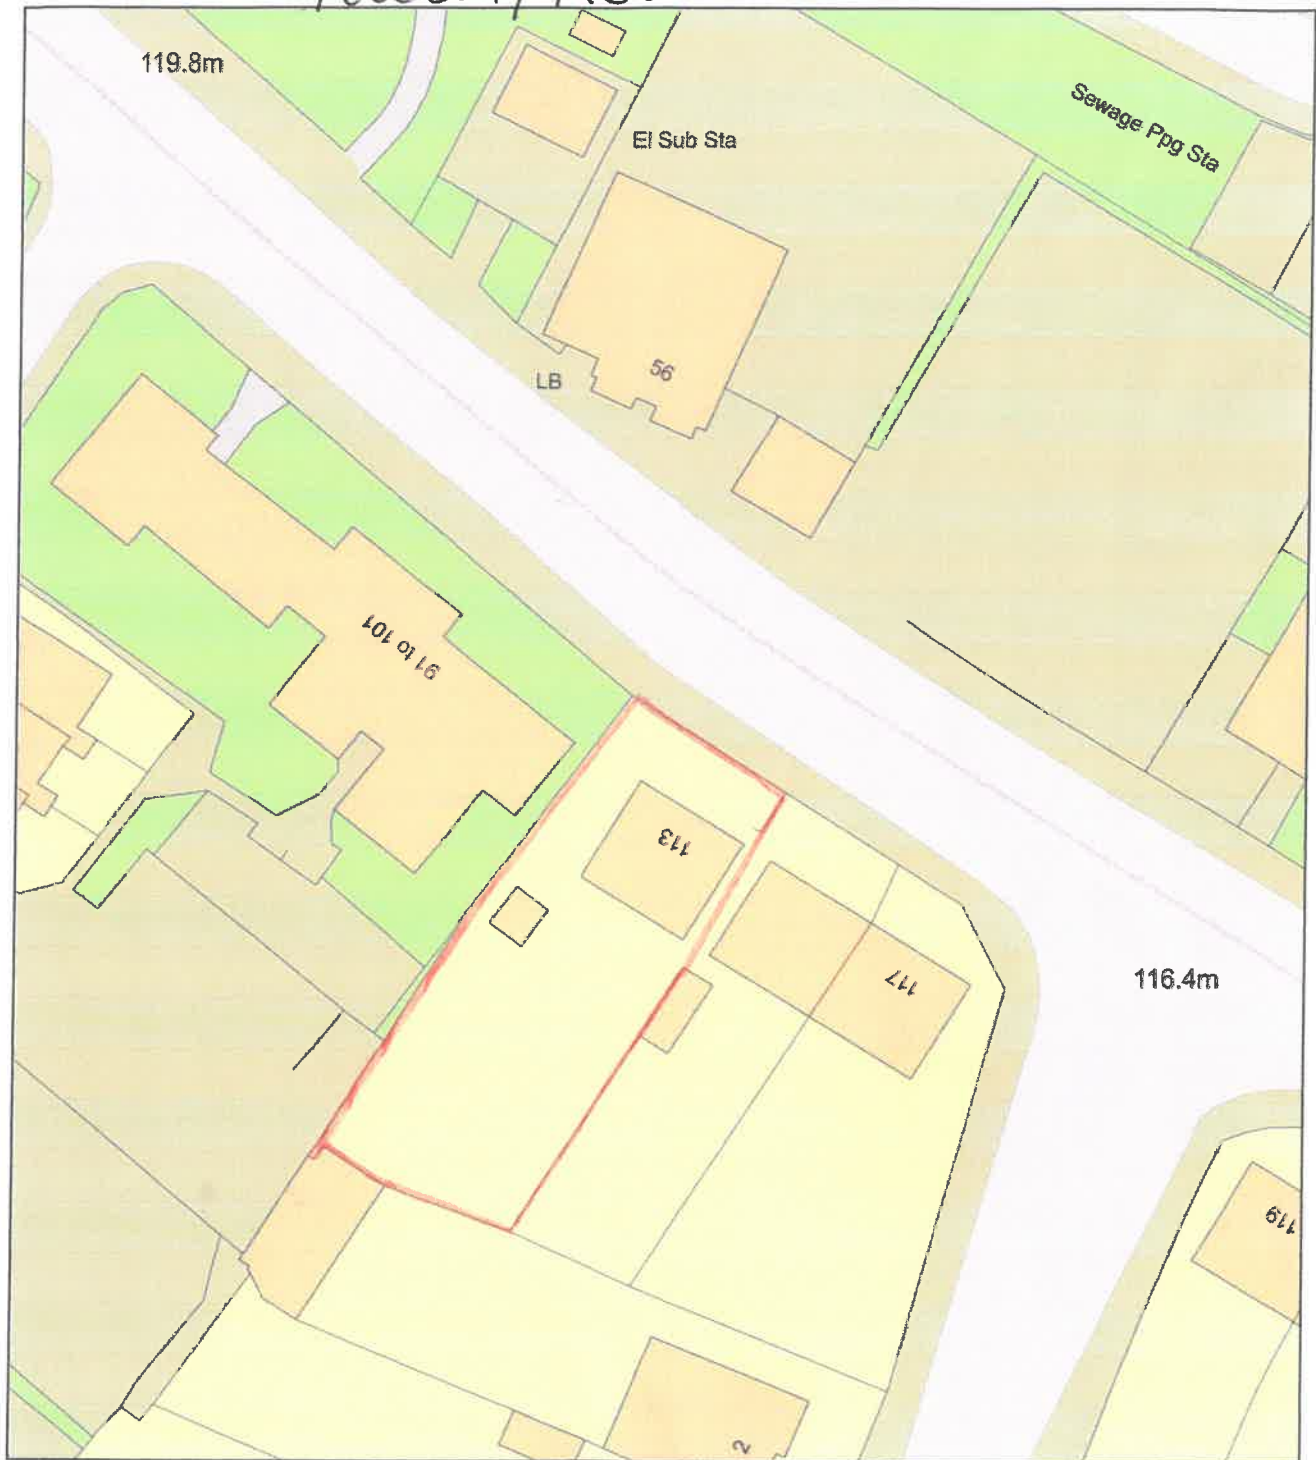

0 20
Metres



Plan Produced for: Hills Childminding
Date Produced: 10 Jan 2026
Plan Reference Number: TQRQM26010095930678
Scale: 1:500 @ A4