

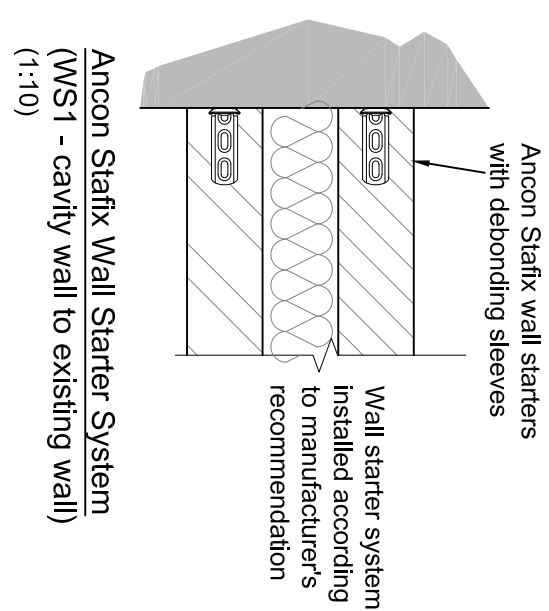
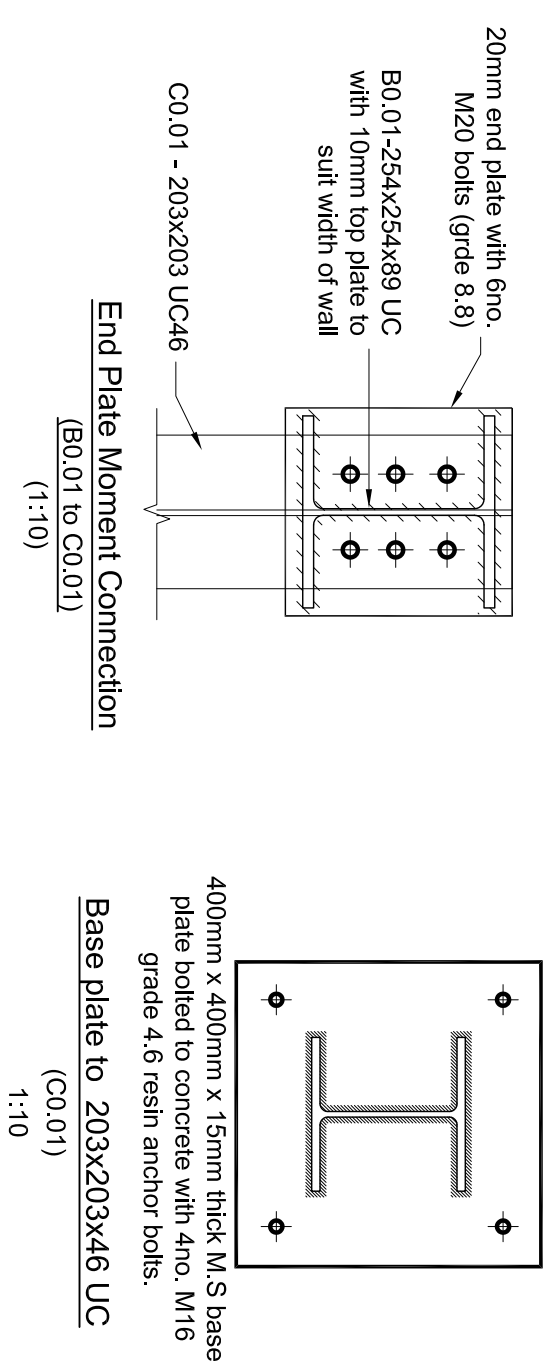
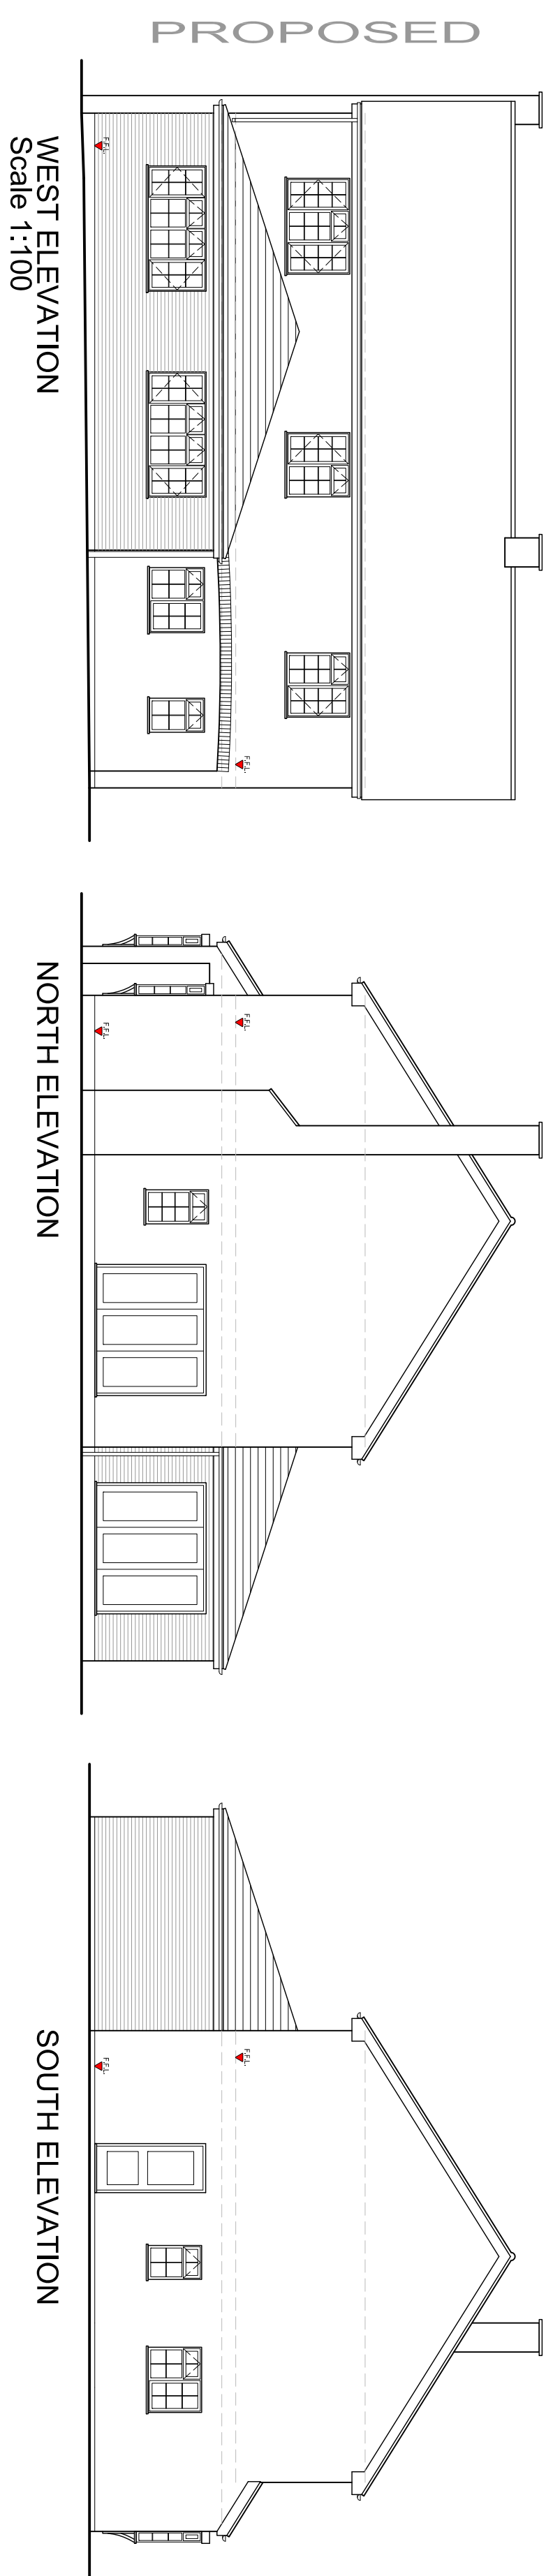
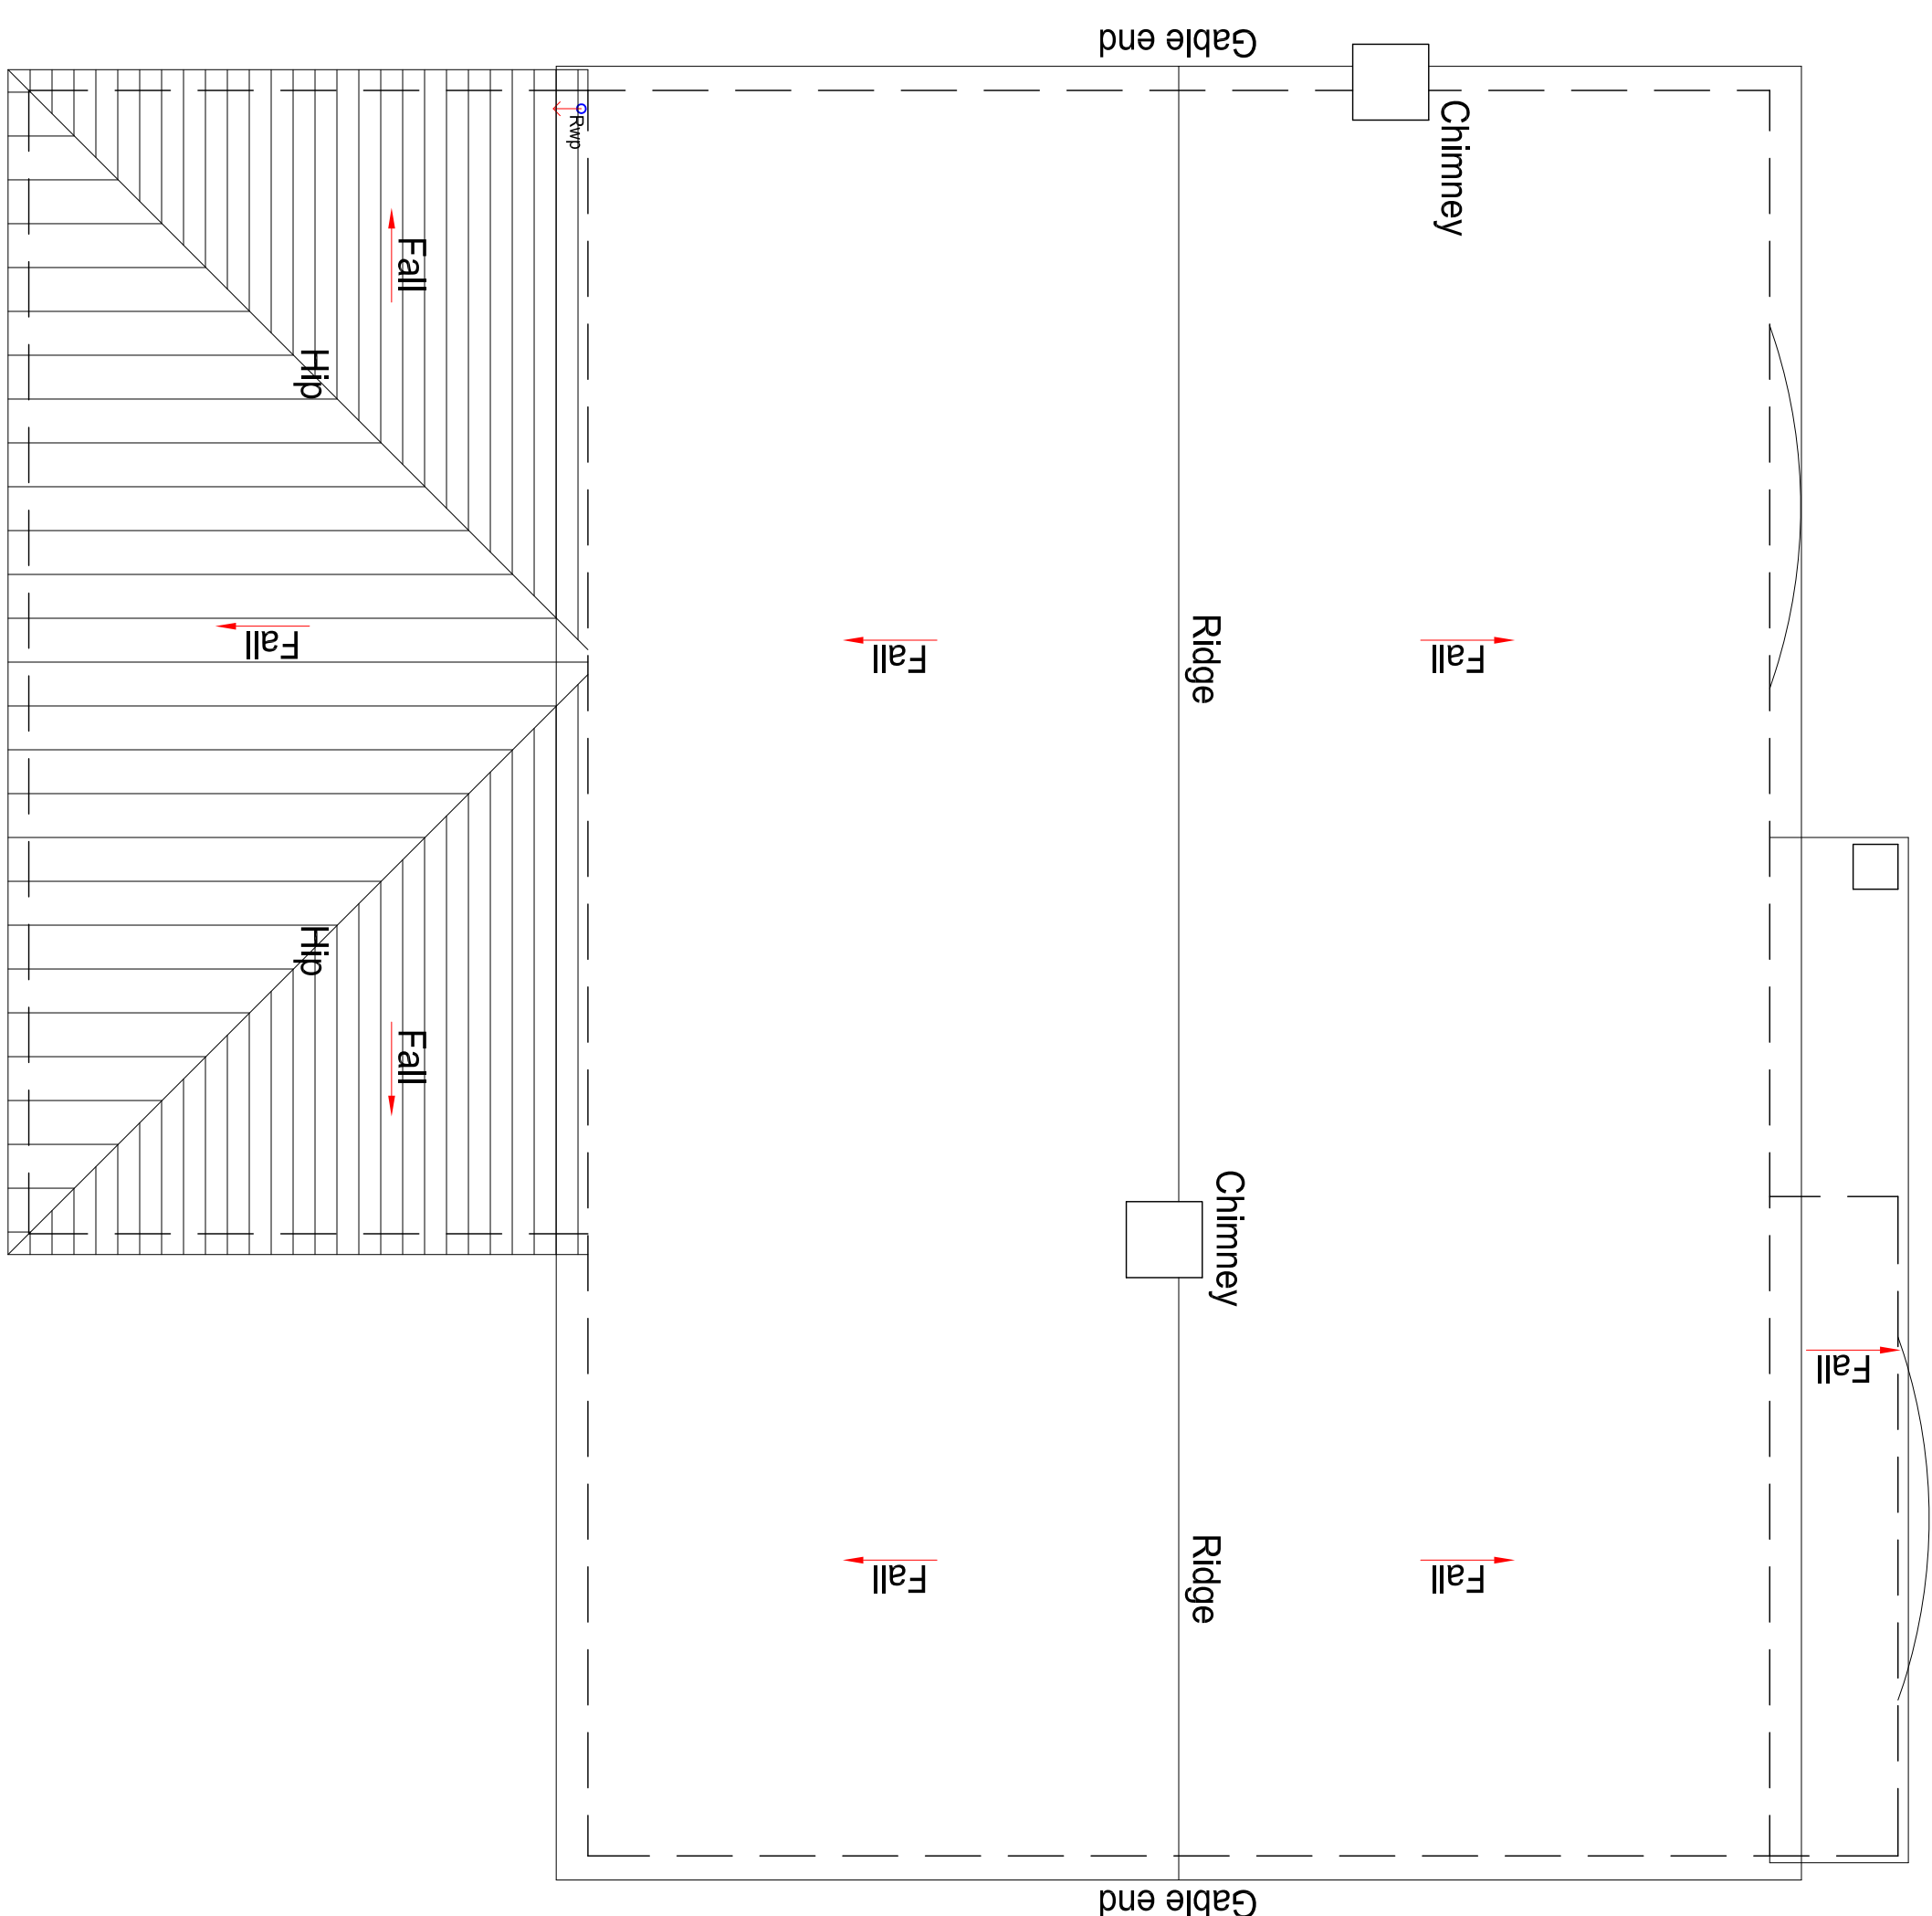


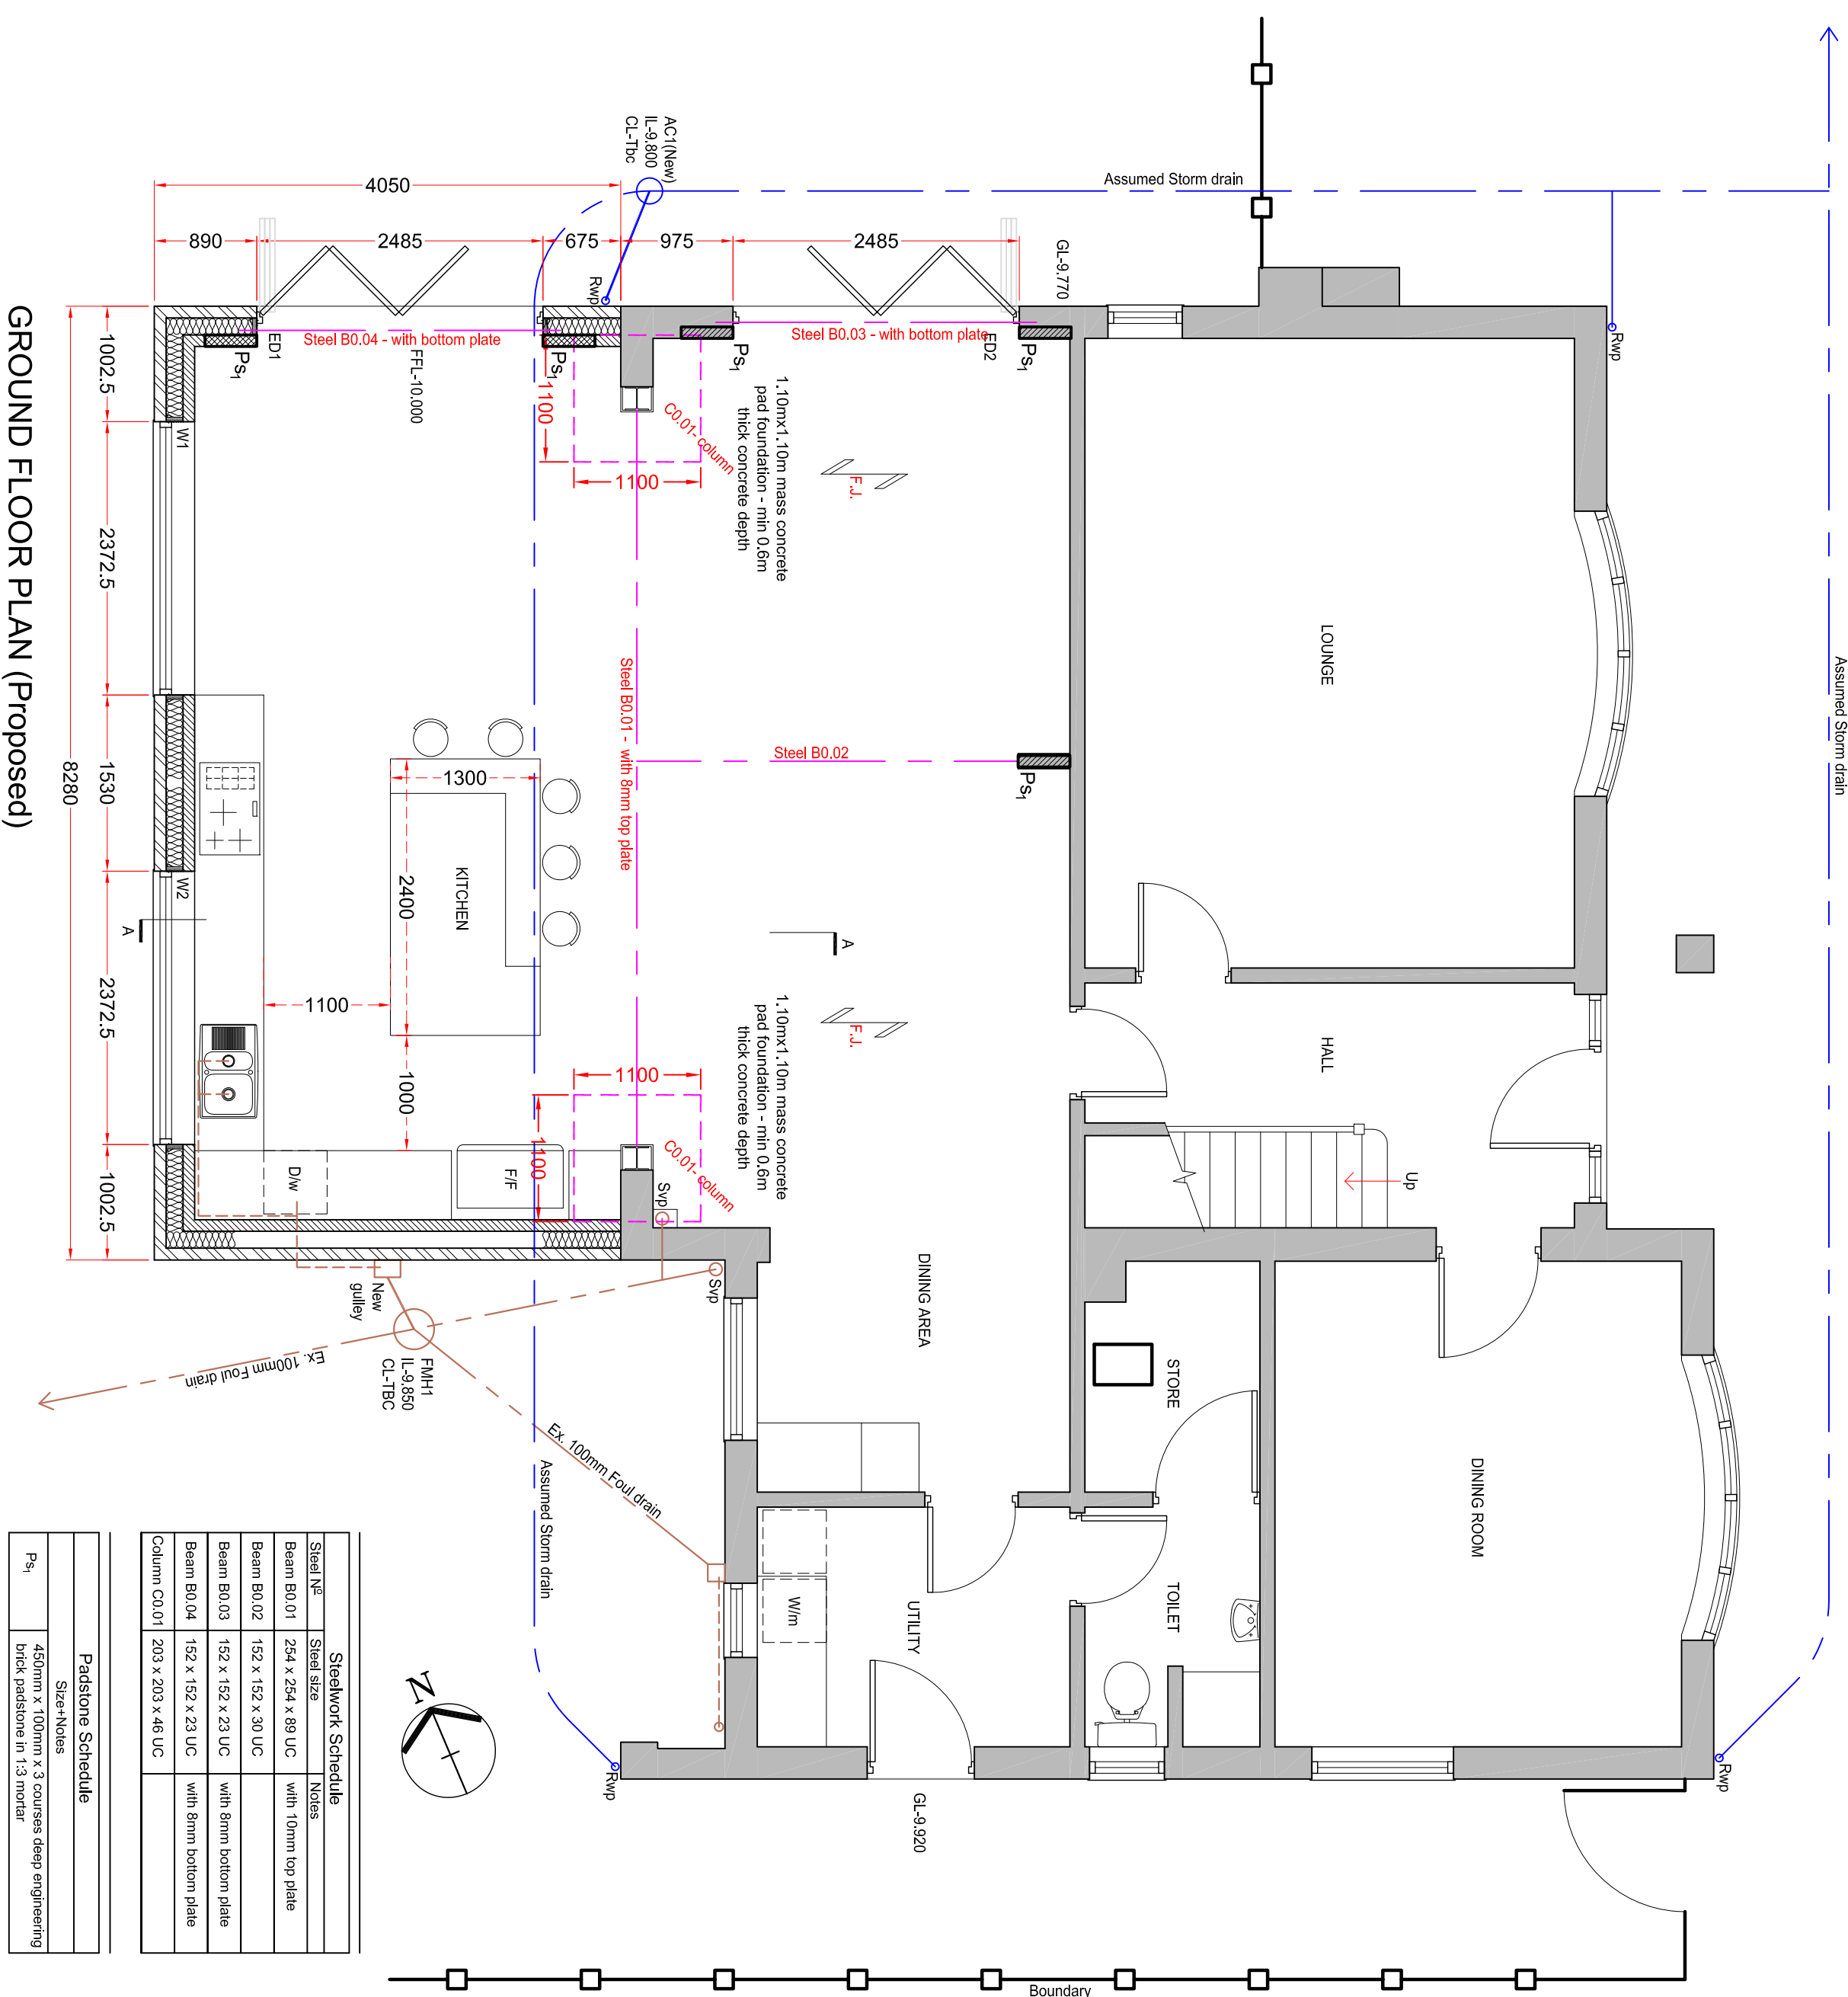

ALL COLUMNS & POSTS TO
BE TIED INTO WALLS USING
ANCON WALL TIES OR
SIMILAR APPROVED

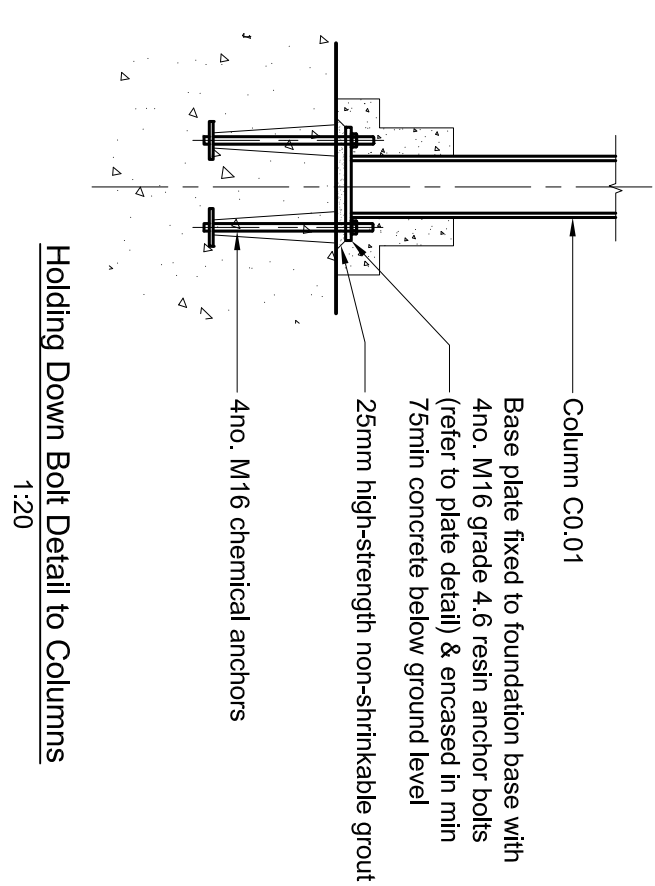

Steelwork Schedule		
Steel type	Steel size	Notes
Beam B0.01	254 x 254 x 89 UC	with 70mm top plate
Beam B0.02	152 x 152 x 30 UC	
Beam B0.03	152 x 152 x 23 UC	with 8mm bottom plate
Beam B0.04	152 x 152 x 23 UC	with 8mm bottom plate
Column C0.01	203 x 203 x 46 UC	

Padstone Schedule	
Size+Notes	
P ₃₁	450mm x 100mm x 3 courses deep engineering brick padstone in 1:3 mortar

CLIENT	A1
Mr & Mrs Hill	
PROJECT BANKFIELD HOUSE	
75 HILL CLOSE, PECKLETON, LEICS, LE9 7RQ	
SINGLE STOREY REAR EXTENSION	