


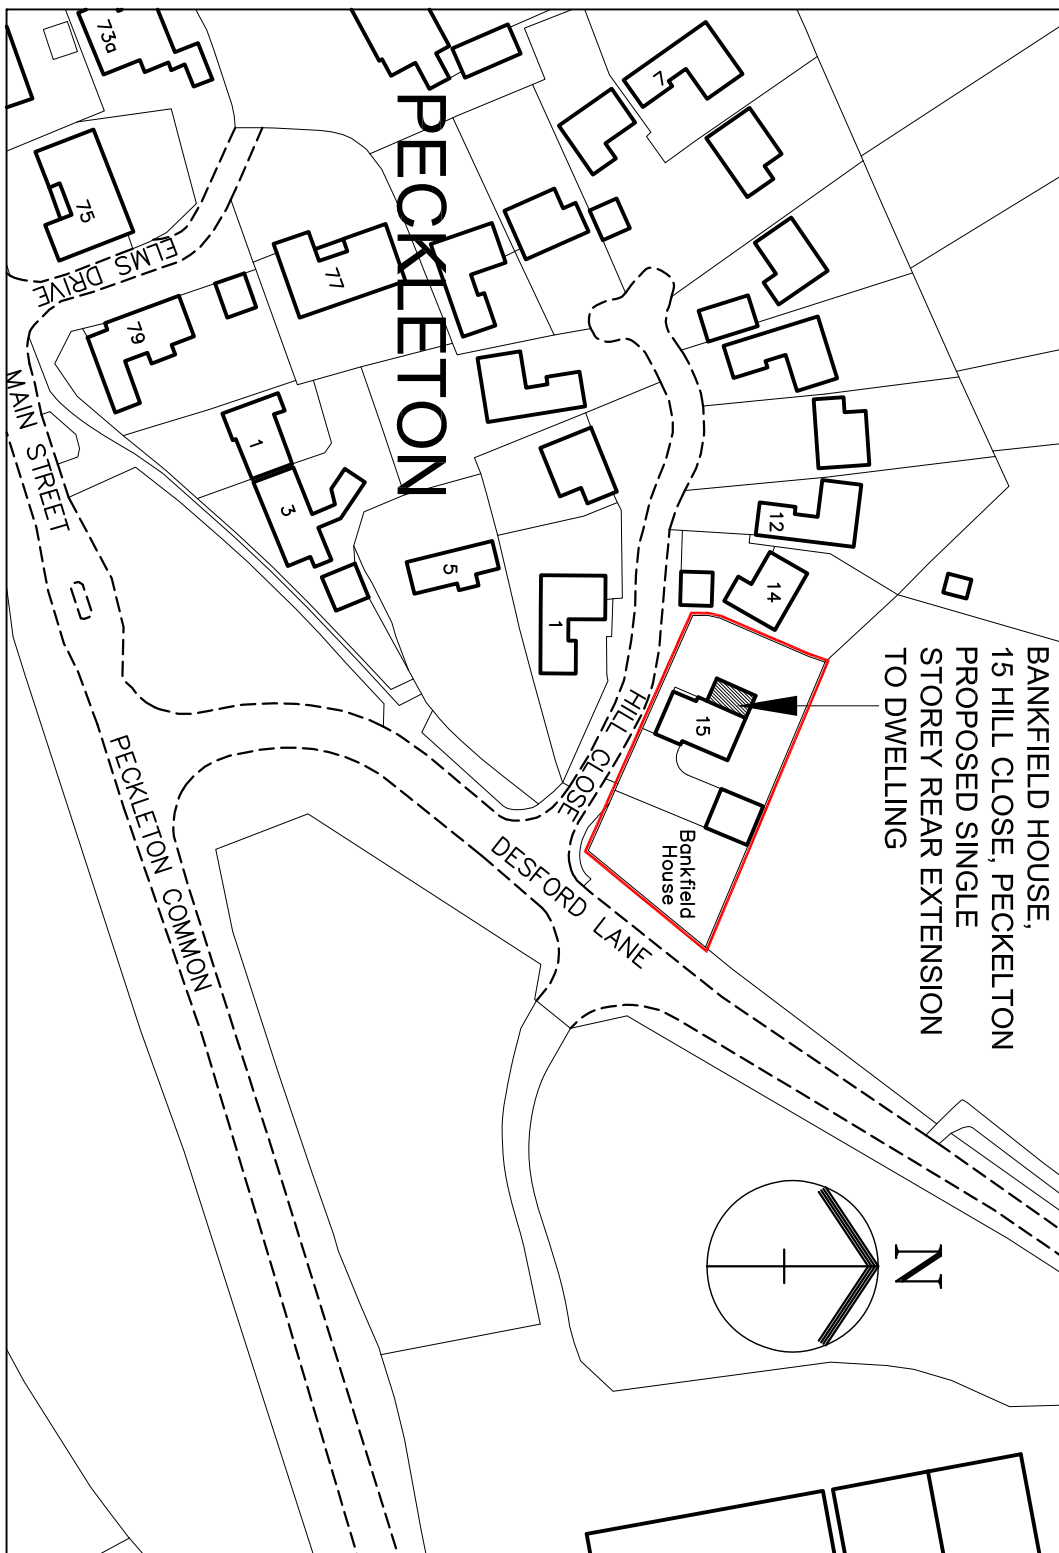

Scale 1:1250

0 10 15 20 30 40 50 60 70 80 90 100m

CLIENT

Mr & Mrs Hill

A4
Sheet

PROJECT

**BANKFIELD HOUSE
15 HILL CLOSE, PECKLETON, LEICS., LE9 7RQ
LOCATION PLAN**

scale
1:1250

drawn
JPP

drawing no.
4

job no.
1

date
Sept 2024

rev.
.

Client Tel: 07931 346031