




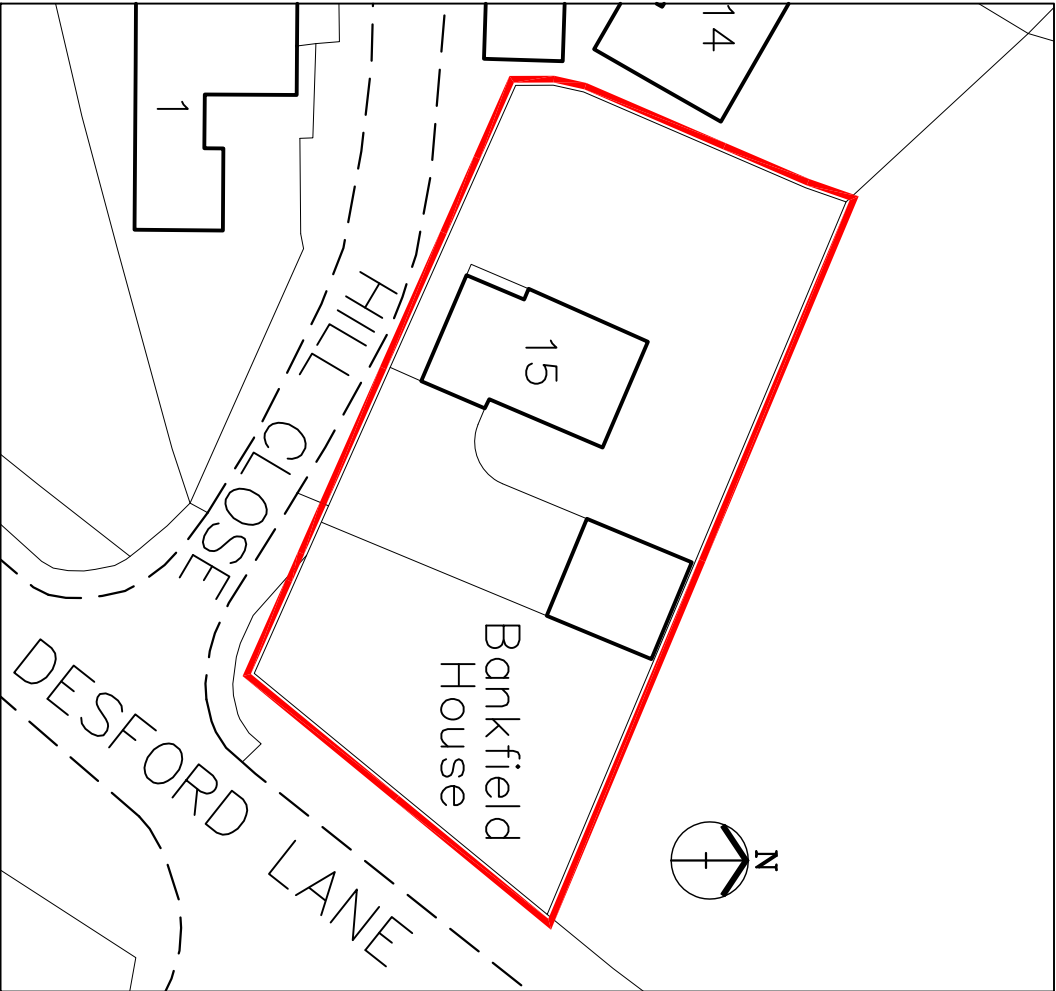

EXISTING BLOCK PLAN

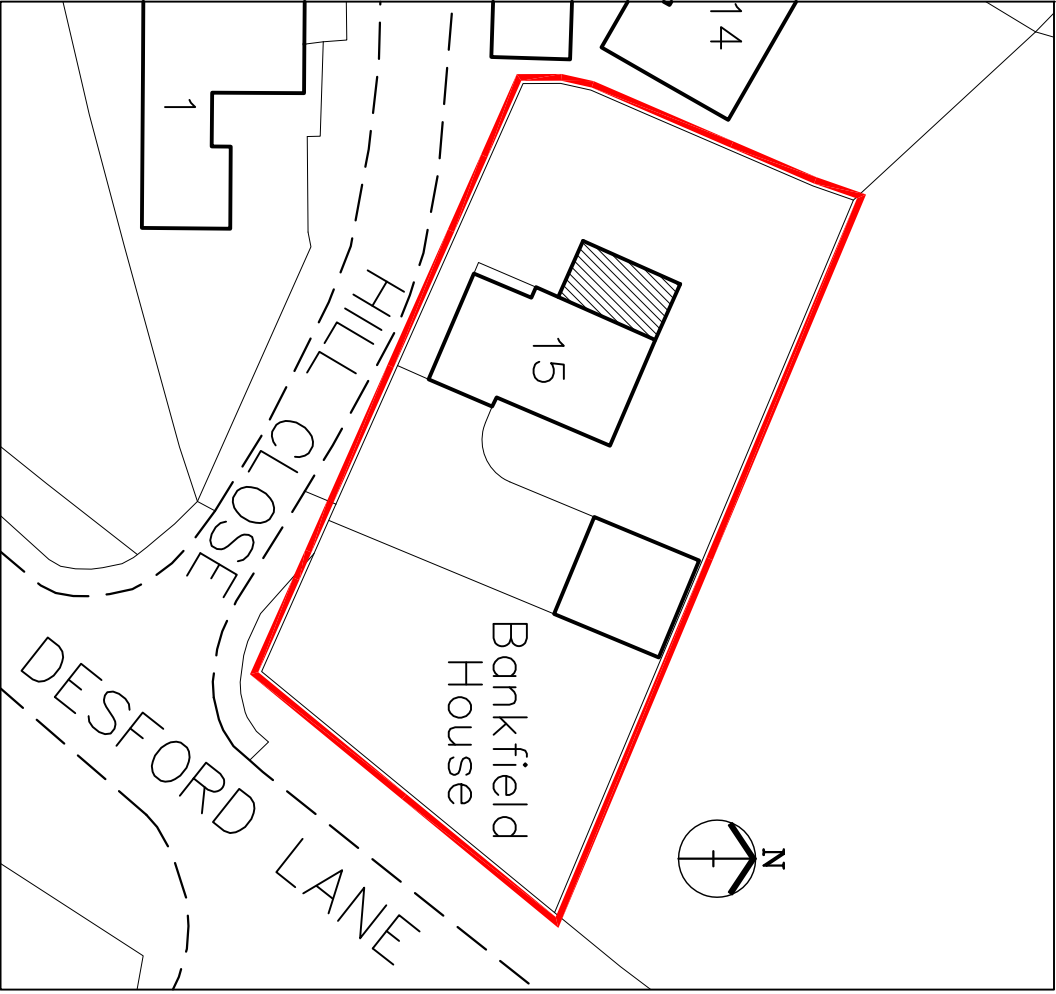

PROPOSED BLOCK PLAN

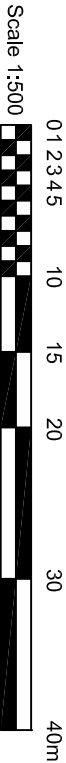

Scale 1:500

CLIENT
Mr & Mrs Hill

A4
Sheet

PROJECT
BANKFIELD HOUSE
15 HILL CLOSE, PECKLETON, LEICS., LE9 7RQ
BLOCK PLANS

scale	drawn	drawing no.
1:500	JPP	5
job no.	date	rev.
1	Sept 2024	.

Client Tel: 07931 346031