
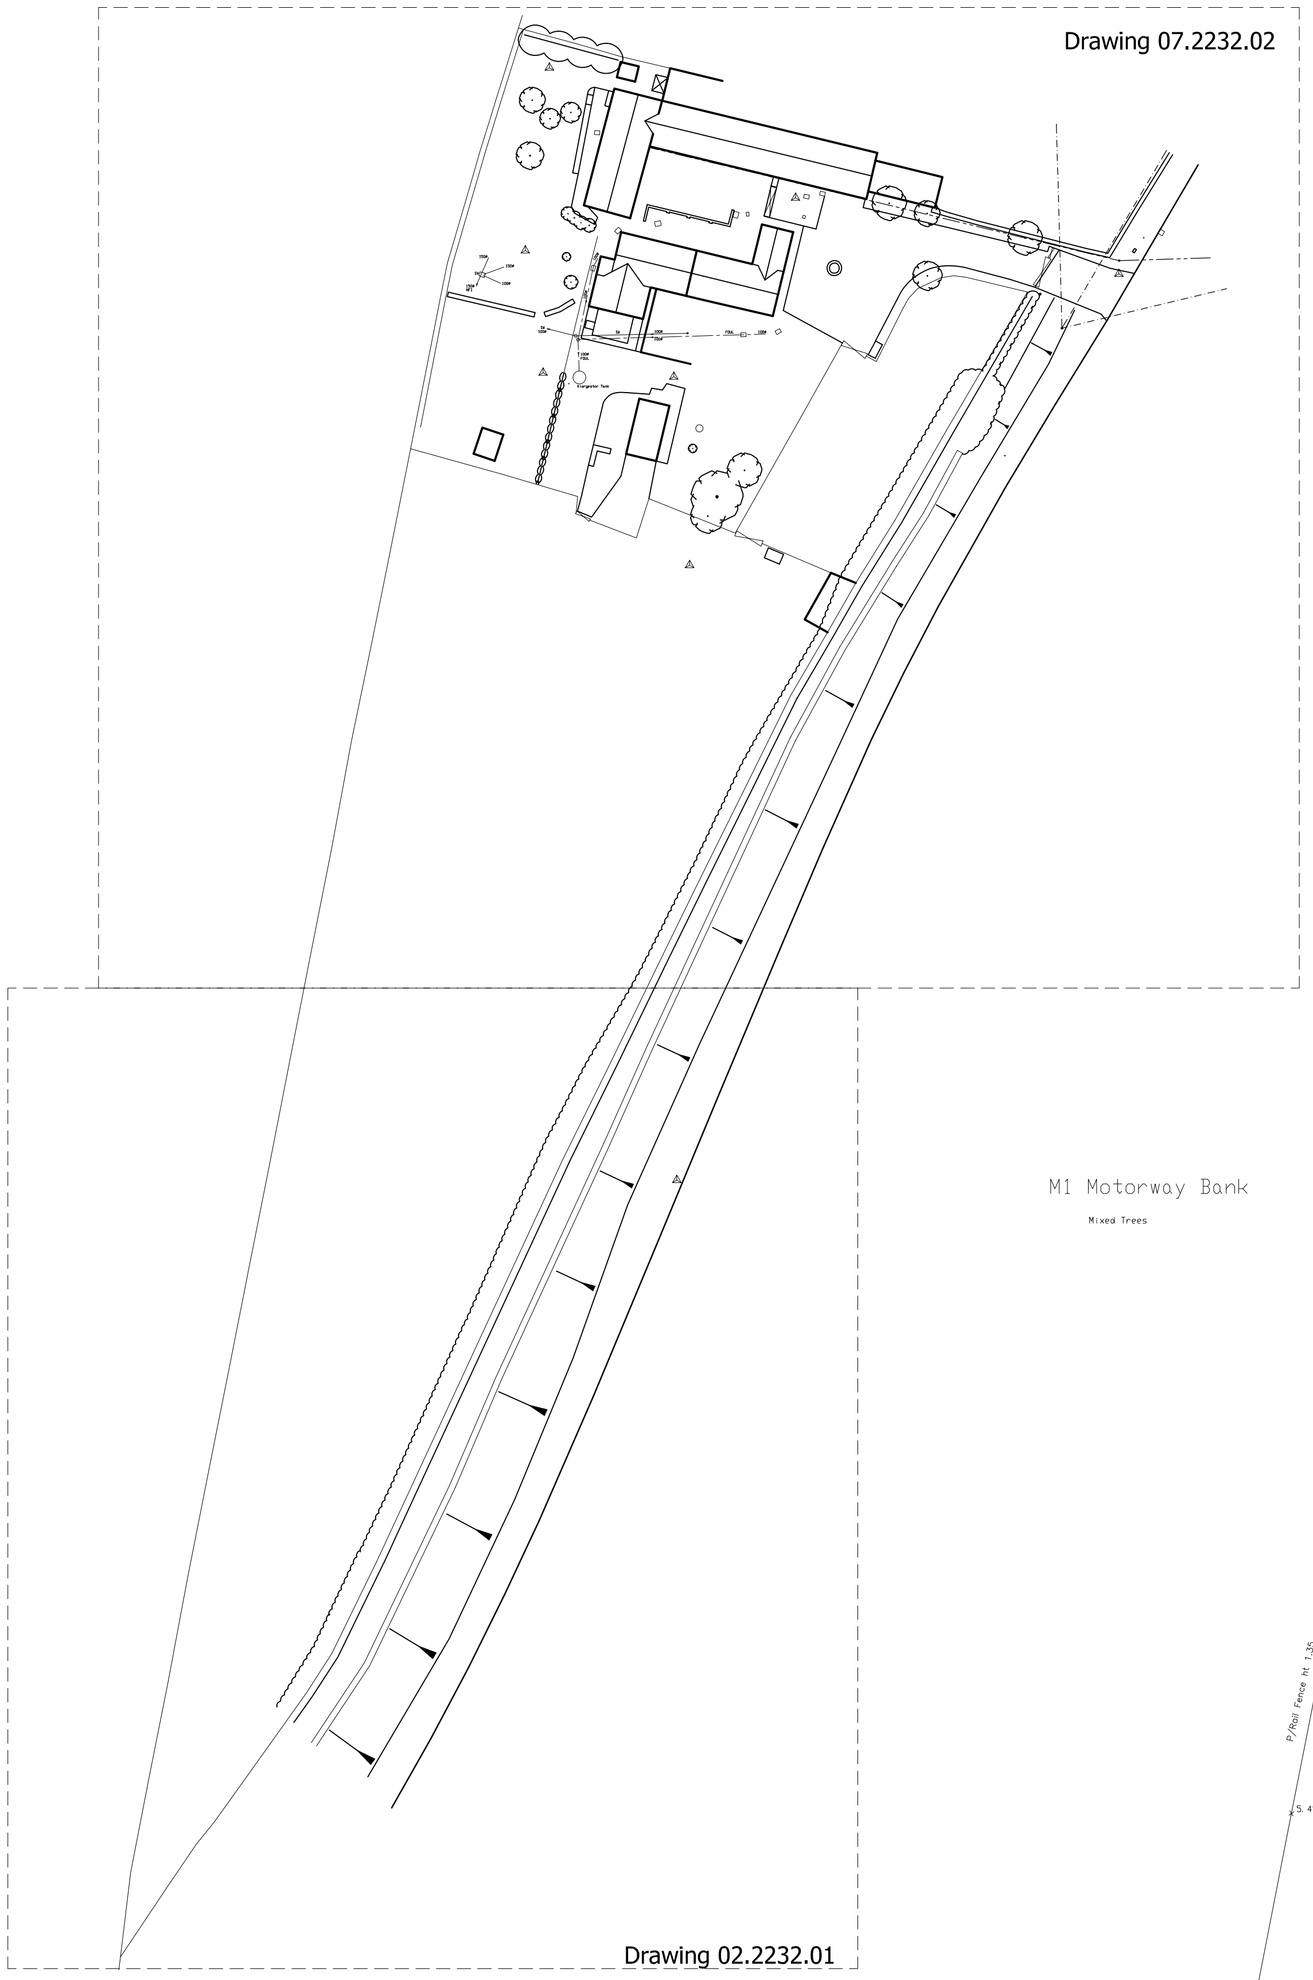


Existing Site Survey
Scale 1:500

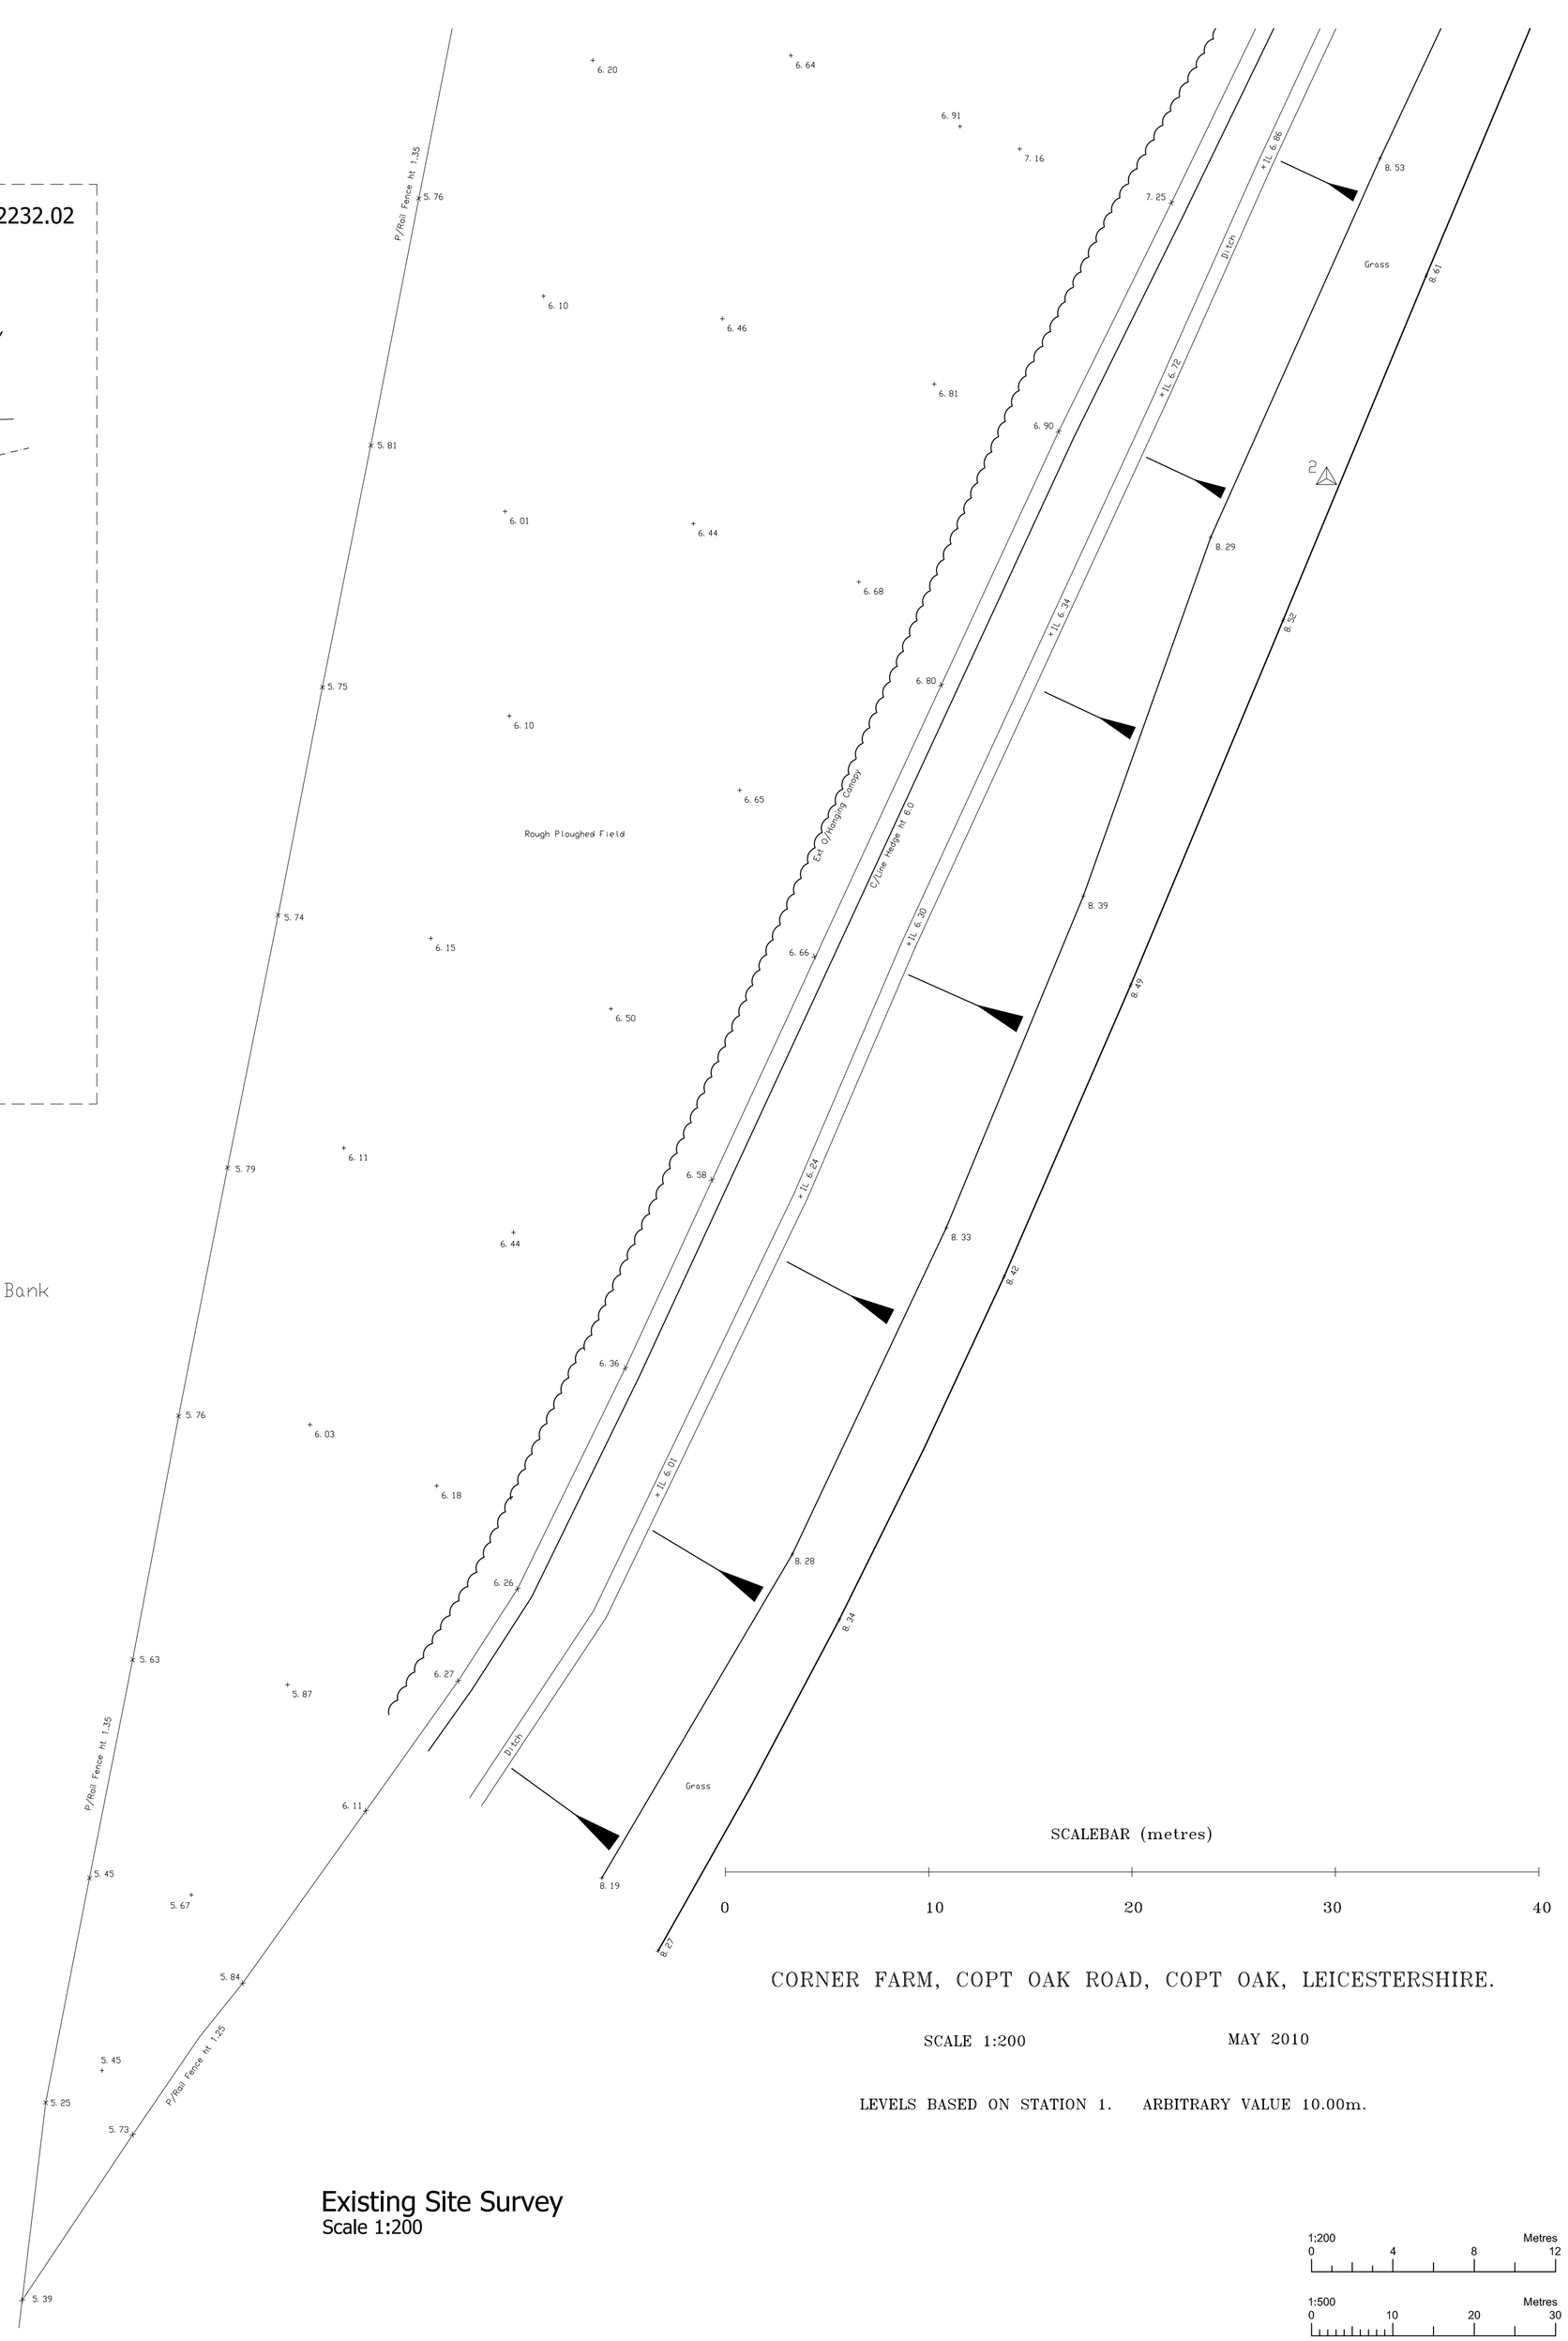

Existing Site Survey
Scale 1:200

CORNER FARM, COPT OAK ROAD, COPT OAK, LEICESTERSHIRE.

SCALE 1:200 MAY 2010

LEVELS BASED ON STATION 1. ARBITRARY VALUE 10.00m.

1:200 Metres 0 4 8 12

1:500 Metres 0 10 20 30

Indicative North

Revisions :

Figured dimensions must be taken in preference to scaled dimensions and any discrepancies are to be referred to David Granger Architectural Design Limited. Contractors, subcontractors and suppliers must verify all dimensions on site before commencing any work or making any workshop drawings. All drawings are copyright of David Granger Architectural Design Limited.

DAVID GRANGER
Architectural Design Limited

Project
Corner Farm
Copt Oak Road
Copt Oak
Leicestershire

Drawing Title
Topographical Survey
Sheet 1 of 2

Client
Mrs S & Mr R. Johnson

Drawing No.
07.2232.01

Date: May 2010
Scale (A1 Size): As Shown
Drawn by: CM
Checked by: DG

The Old Dairy, Mill St., Packington,
Ashby-de-la-Zouch, Leics. LE65 1WN
Tel: 01530 560939 Fax: 01530 560115
www.davidgrangerdesign.com
Company Reg. No. 5068912