

Residential Development at
Grove House, Burbage

Gate + Fence Design

198-TAA-XX-ZZ-DR-A-9500

P03


Notes:

This drawing is to be read in conjunction with all other consultants and specialist sub-contractors' drawings, throughout design, tender & construction. All structural and MEP information shown on these drawings is based on structural & MEP philosophy & is to be fully designed, detailed & dimensioned by others.


All specified manufacturers are 'or equal & approved' whether stated or not. Any equivalent product or manufacture must be approved in writing by the Contract Administrator and Principal Designer before use. All drawings are to be read in conjunction with project specific National Building Specification

The main contractor is responsible for checking all dimensions prior to commencement of work. Any discrepancies discovered must be reported to the Contract Administrator as soon as they become apparent.

S4 - Suitable for Planning
Preliminary

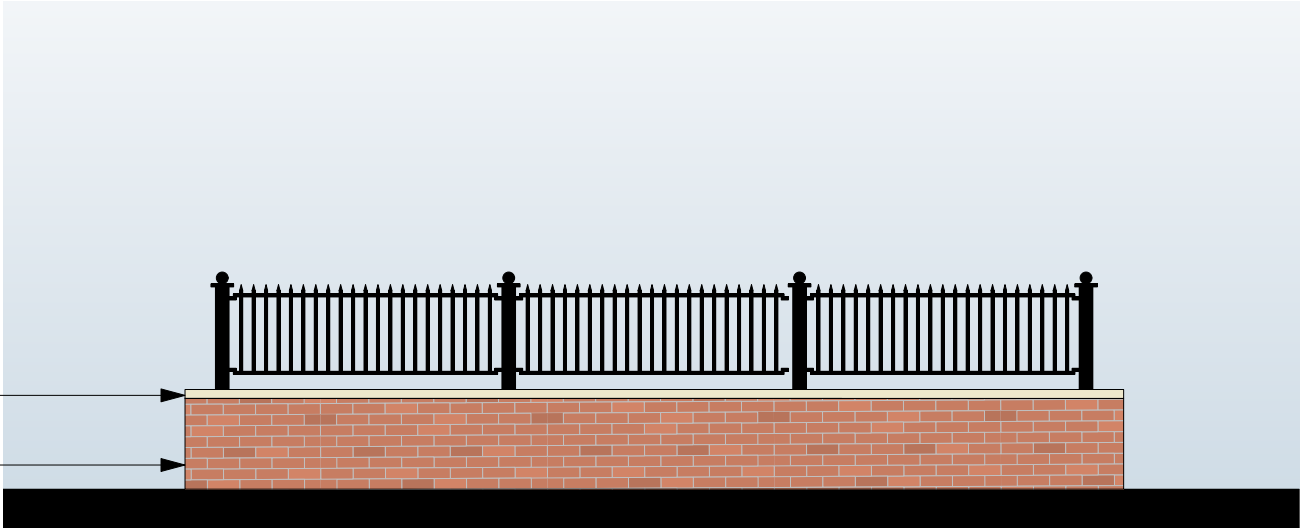

Railing Design

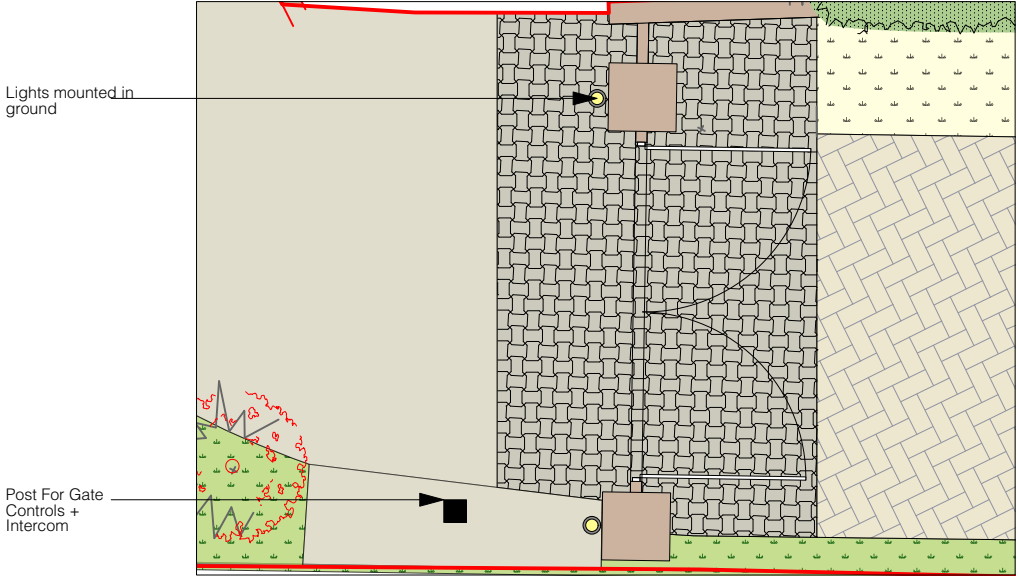

Setting Out Plan - Scale 1:100



Gate Design - Scale 1:50



Revised gate proposal has been designed to be in keeping with the local Church gate in burbage

P03	25/06/2026	Gate Design Amended	ZA
P02	21/03/2025	Updated To Client Comment	MW
P01	05/03/2025	Initial Issue	MW

Rev	Date	Revision Details	Author

TIM ADAMS ARCHITECTS

Client	Mr. Ian Neale
Job	Residential Development at Grove House, Burbage
Title	Gate + Fence Design

Drawn	Date	Checked	Date
MW	Mar 2025	TA	Mar 2025
Scale	1:50	Size	A3
Drawing Number	198-TAA-XX-ZZ-DR-A-9500	Revision	P03

Purpose for Issue	Status
S4 - Suitable for Planning	Preliminary

WESTWOOD STUDIOS

59 Bitteswell Road
Lutterworth
Leicestershire
LE17 4EP
Tel: 01162 985350
www.timadamsarchitects.co.uk

Registered company address, TAA Limited, 30 Nelson Street, Leicester LE1 7BA.
Healthcare Design is a sub division of Tim Adams Architects Limited.
Company Number: 11081976

The copyright of this drawing is vested in the Architect/ Designer and must not be copied or reproduced without his written consent. Figured dimensions only to be taken from this drawing.
All contractors and / or specialists must visit the site and be responsible for taking and checking all dimensions relative to this work.