


Client:
Mr. Ian Neale

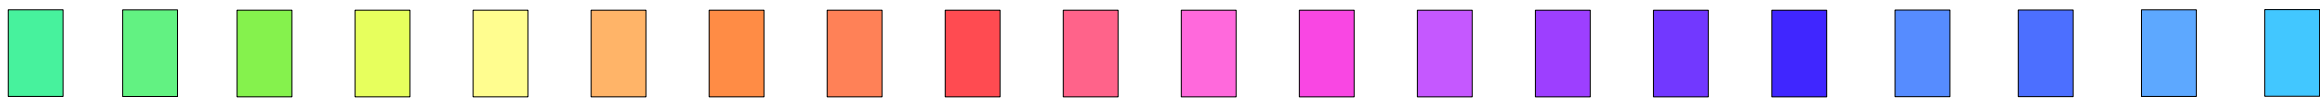

Westwood Studios
59 Bitteswell Road
Lutterworth
Leicestershire LE17 4EP
Tel 01455 817217
www.timadamsarchitects.com

P03	25/06/2026	Entrance gate updated
P02	08/05/2026	Revised Drawing
P01	29/04/2026	Initial Issue

SS
OMS
OMS

Author

Job Ref.

Grove House, Burbage

Dwg. Title

Proposed Street Scene

Drawn	Date	Scale	Drawing Size
OMS	April 2026	1:100	A1

Job Number	Revision
199-TAA-XX-ZZ-DR-A-1414	P03

The copyright of this drawing is vested in the Architect/ Designer and must not be copied or reproduced without his written consent. Figured dimensions only to be taken from this drawing. All contractors and / or specialists must visit the site and be responsible for taking and checking all dimensions relative to this work.