


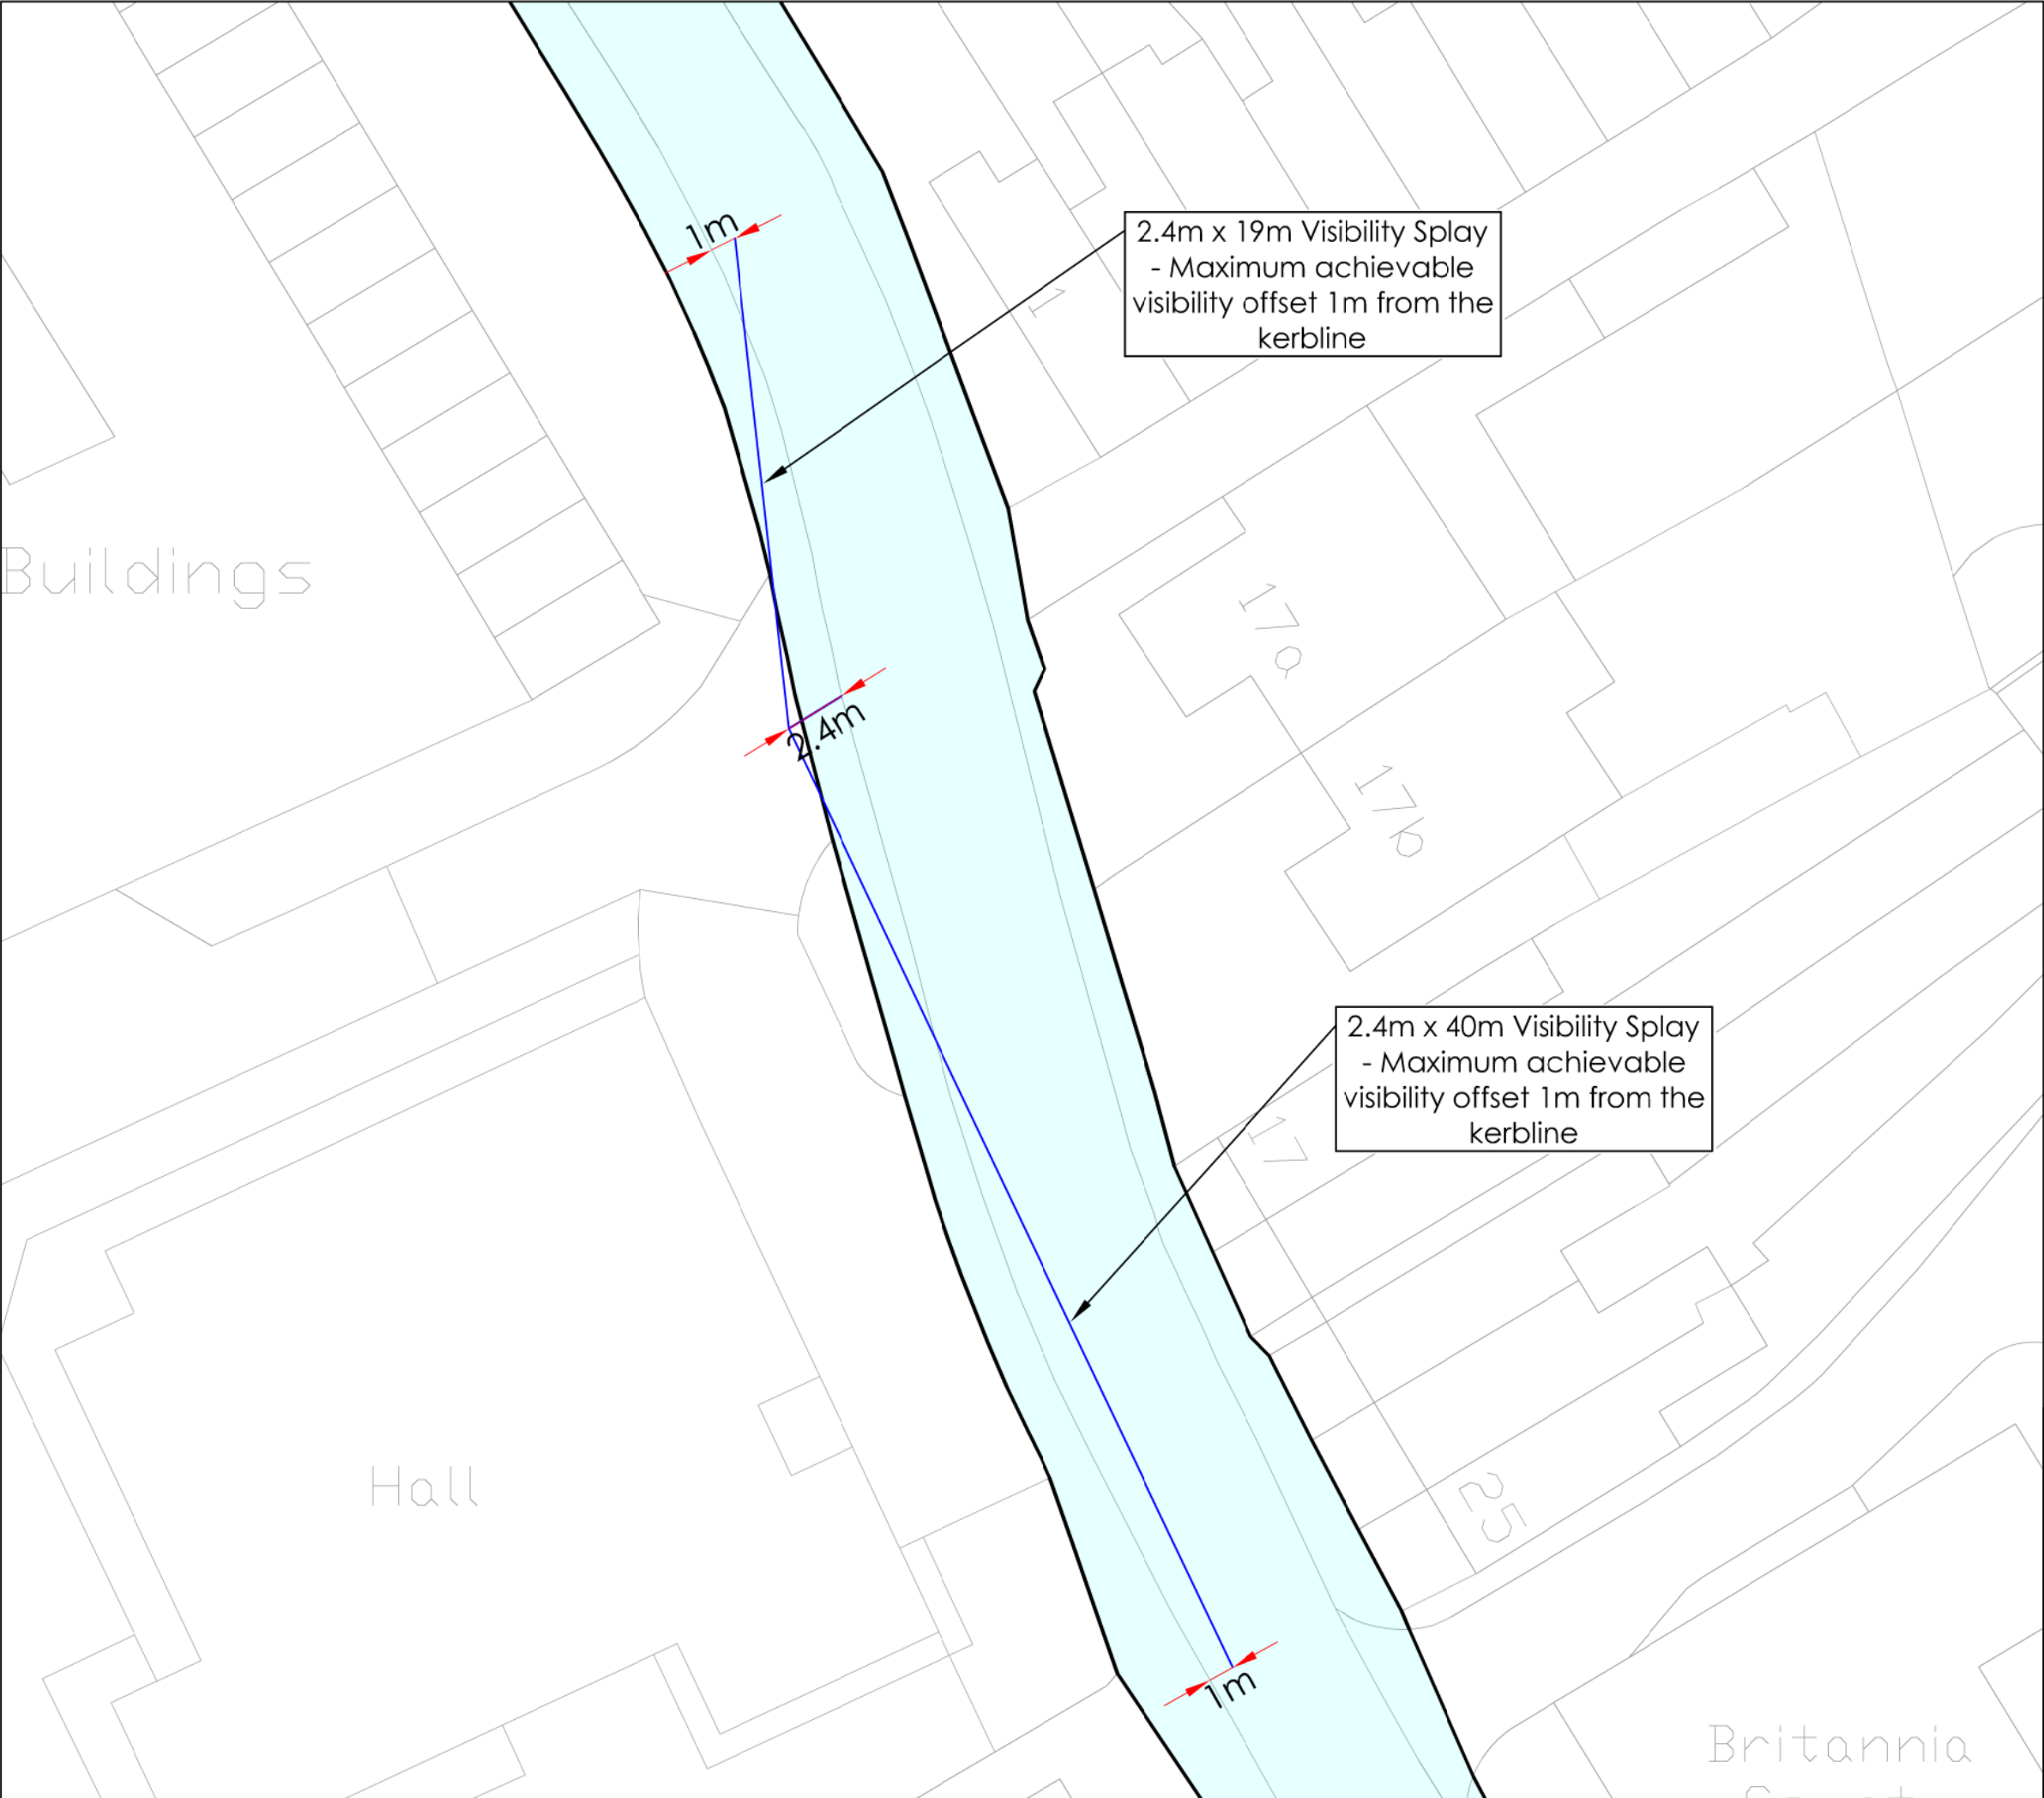

Note:

= Adopted Highway

Date	Rev	Description	Drawn	Chkd



TPS Transport Consultants Ltd
Stonebridge Court
151-153 Wakefield Road
Horbury
Wakefield
WF4 5HQ
t: 01924 664638
e: info@tpsconsultants.co.uk
www.tpsconsultants.co.uk

Project

Millenium Hall, Burbage

Title

Maximum Achievable Visibility Splays Offset 1m

Date	Designed by	Checked by
06.07.26	JA	JT

Drawing Number	Scale @ A3	Revision
P3030 - V - 1003	1:250	-