DEVELOPMENT SERVICES
08 OCT 2007
RECEIVED

DEVELOPMENT SERVICES
08 OCT 2007
RECEIVED

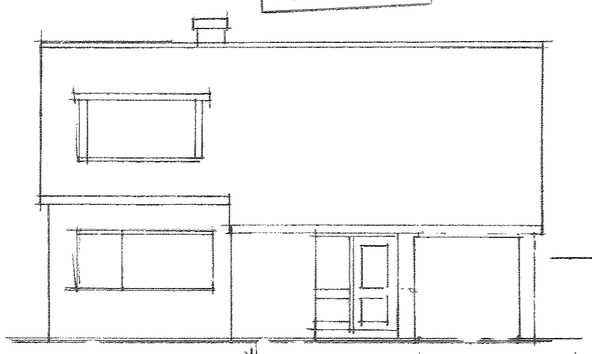

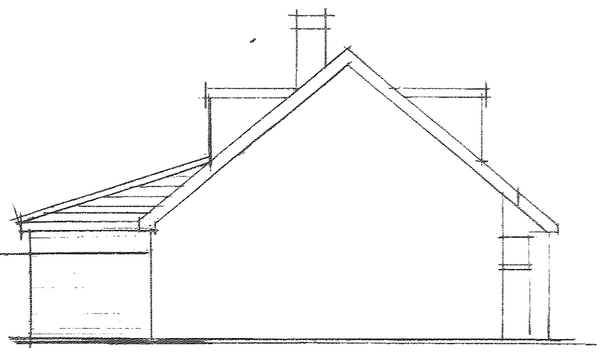

FRONT ELEVATION

SIDE ELEVATIONS

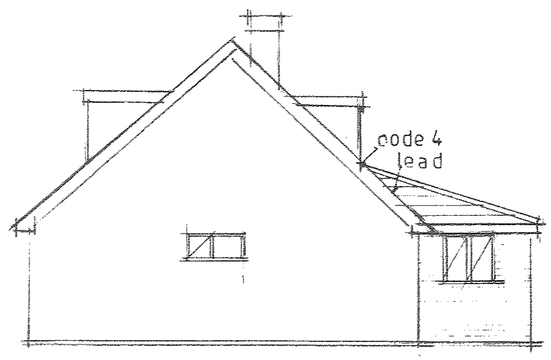

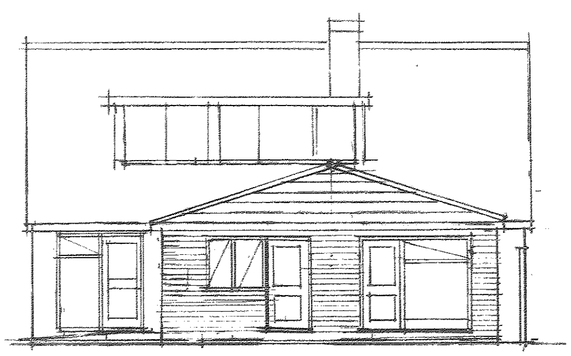

REAR ELEVATION

All materials will be selected to match the existing

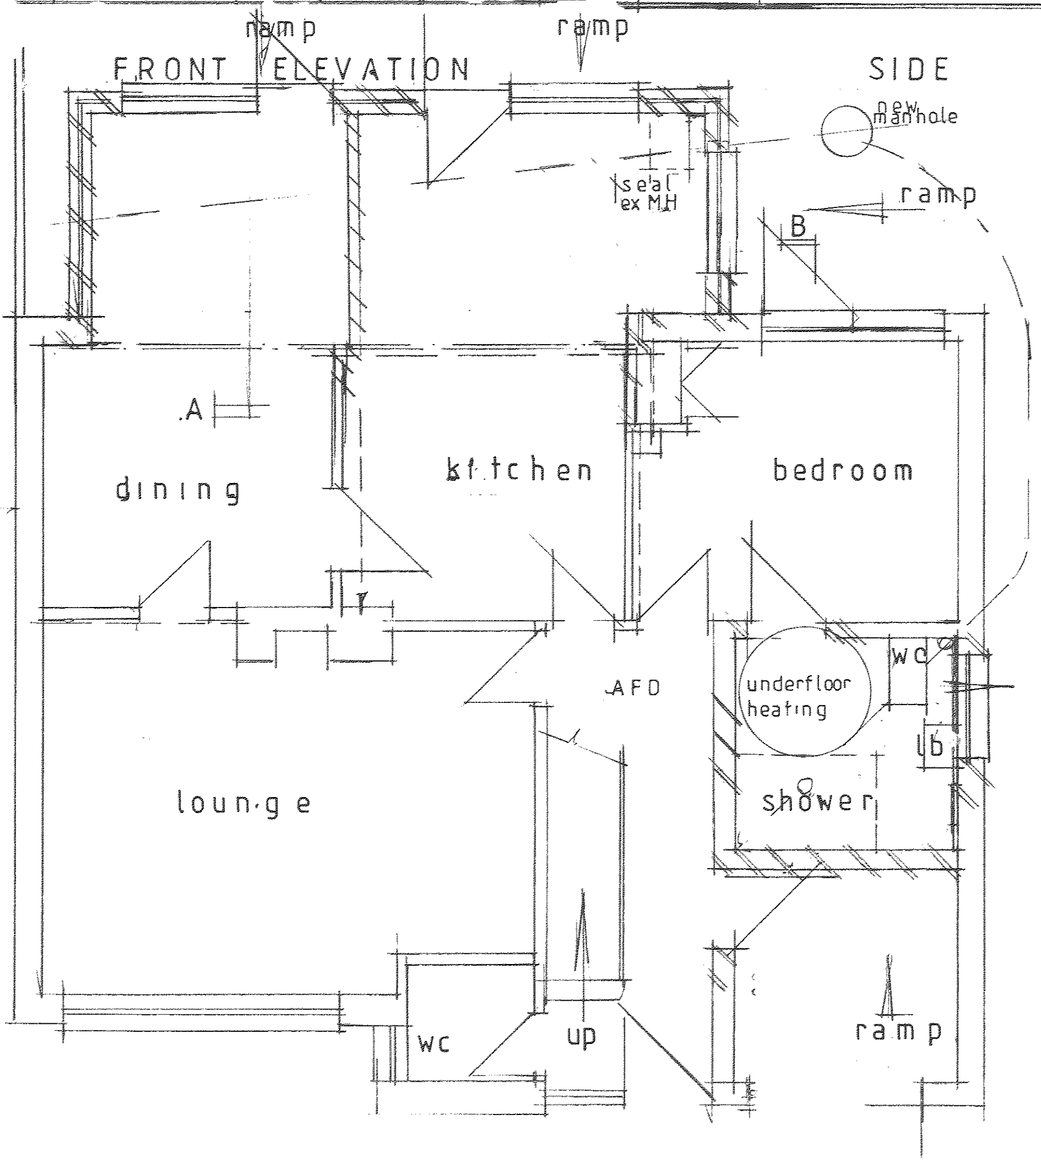

GROUND FLOOR PLAN

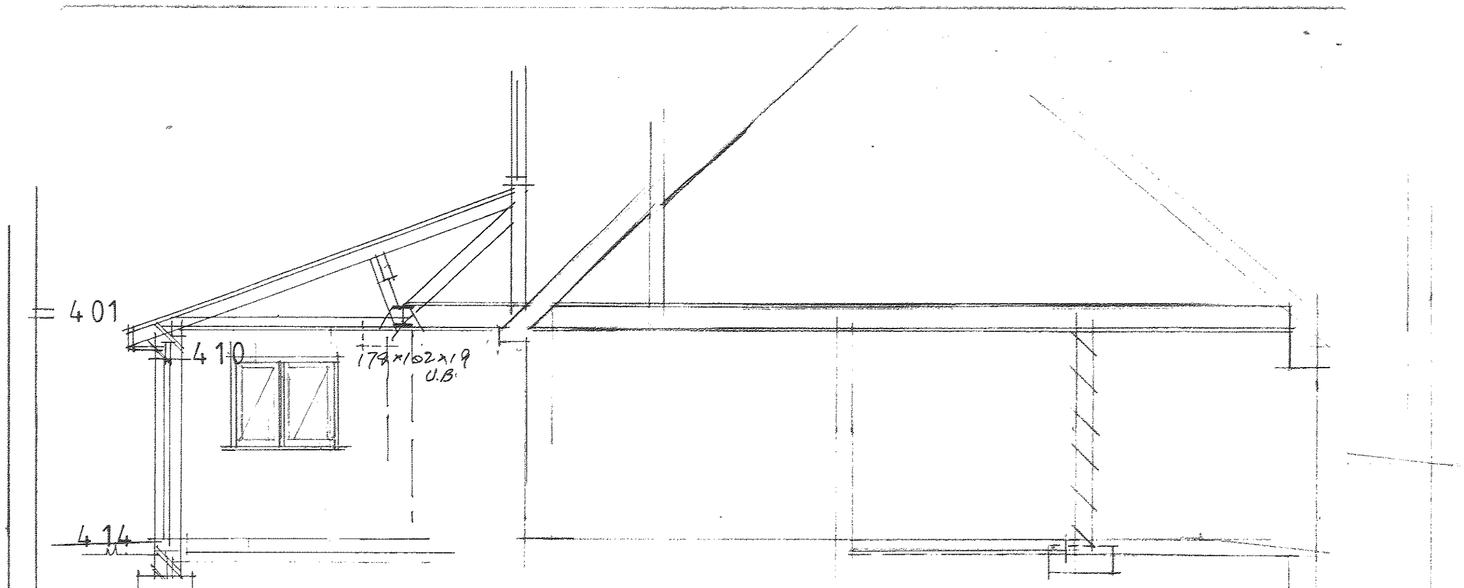

SECTION A

SECTION B

9, Bedale Avenue, Hinckley

PROPOSED ALTERATION
REVISED OCT. 2007

July 2007
Scale 1 – 50 & 1 – 100
Drg no 2
Job no 4360

A. Patrick Flint F.R.I.C.S.
Chartered Building Surveyor
The Acorns
472b Groby Road,
Leicester Tel (0116) 232 6077
LE3 9QD Fax (0116) 287 5317