

Proposed Elevation

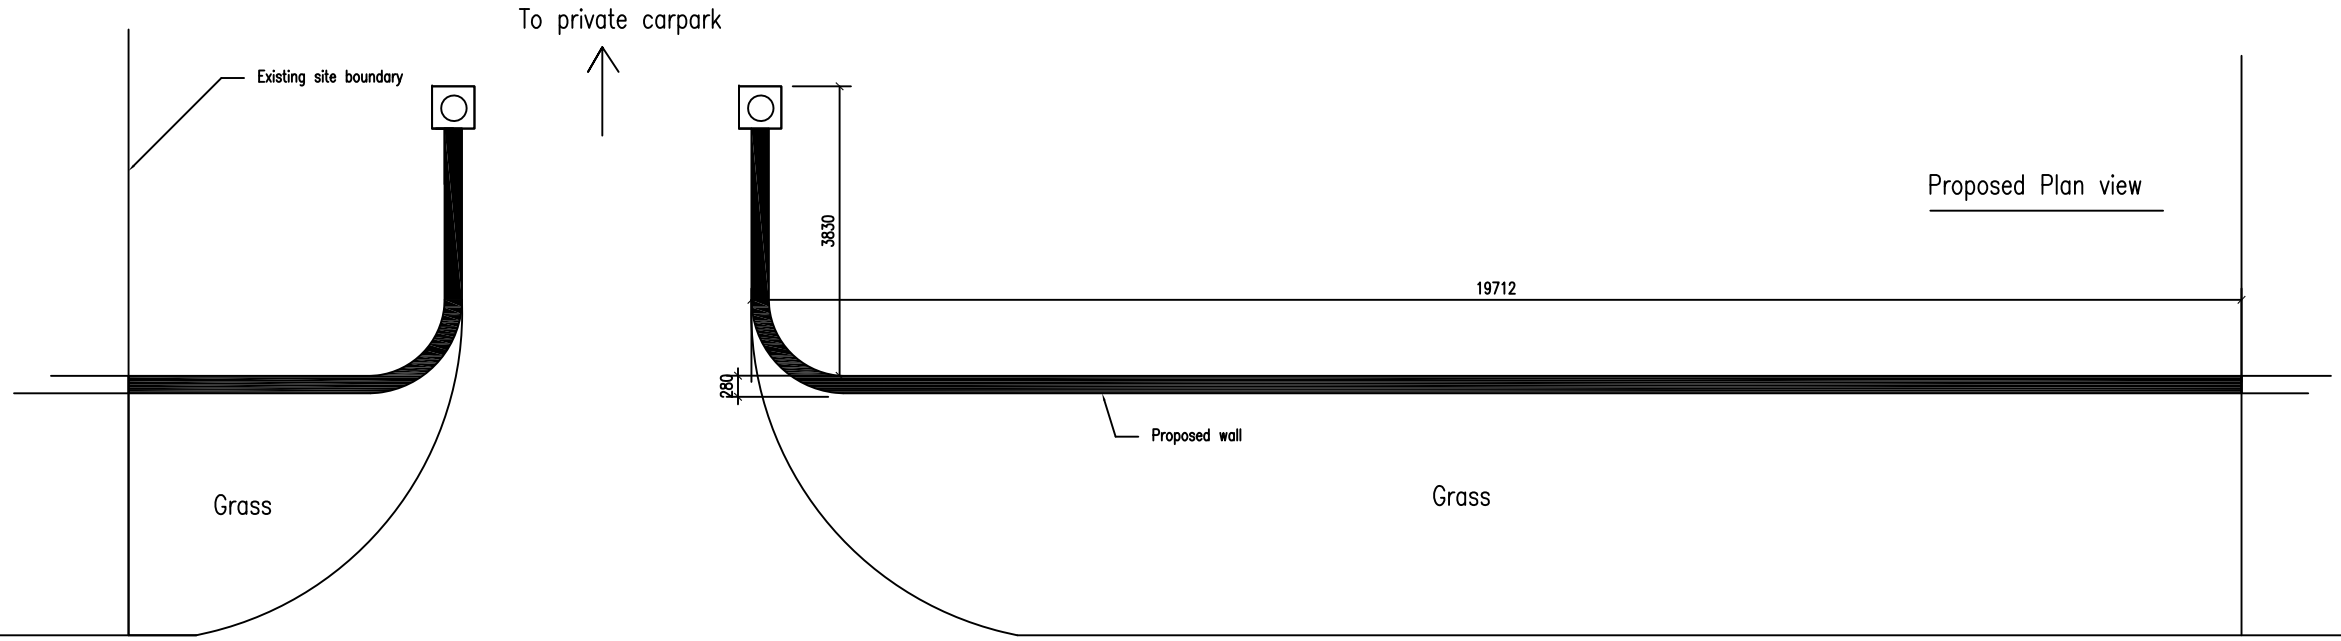

Proposed Plan view

A50 Carriage way to Leicester

Scale 1:100 @ A3

Amended Elevation

MR P PATEL
SILVER BIRCHES
BRADGATE HILL
GROBY
LEICESTER
LE1 OFA