

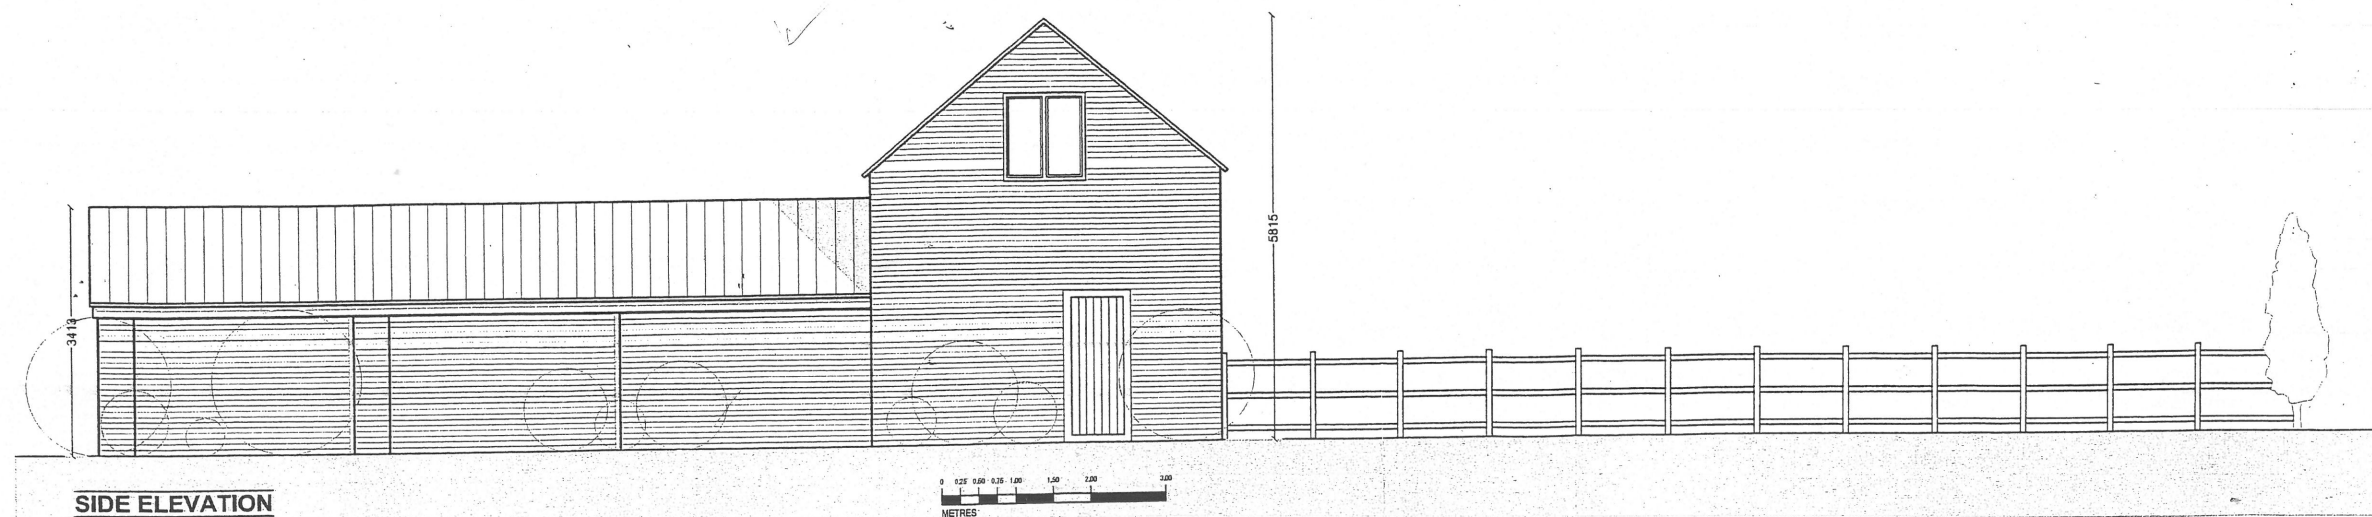
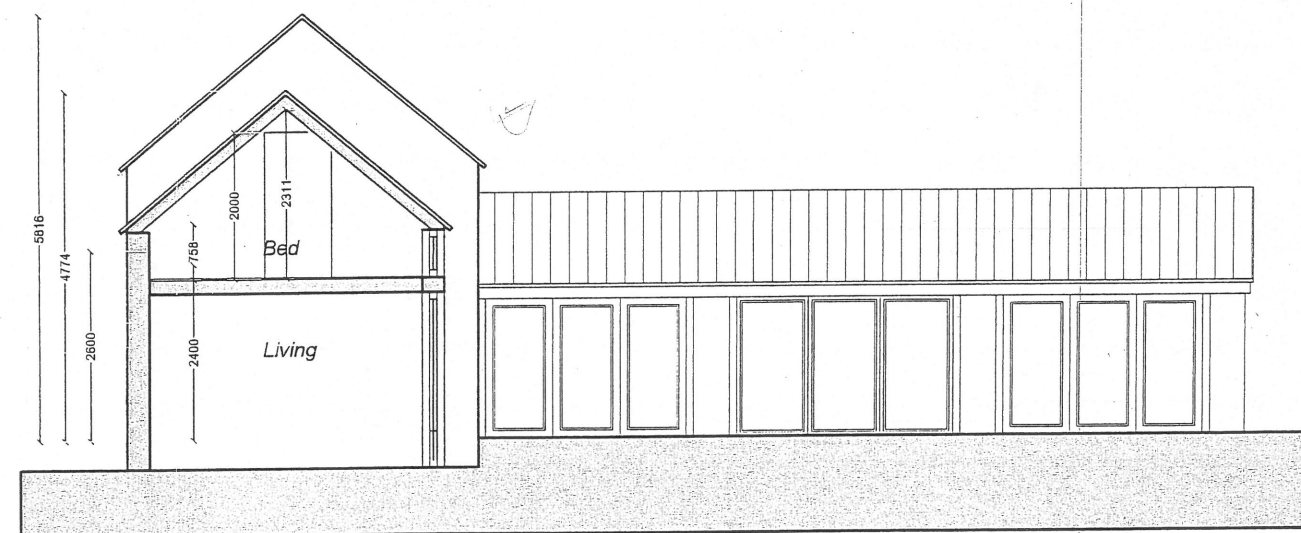



COPYRIGHT NOTICE:
This drawing is the copyright of the Architects and
may not be reproduced or used except by written
permission.

© Crown copyright and database right 2014
Ordnance Survey licence number 100047514

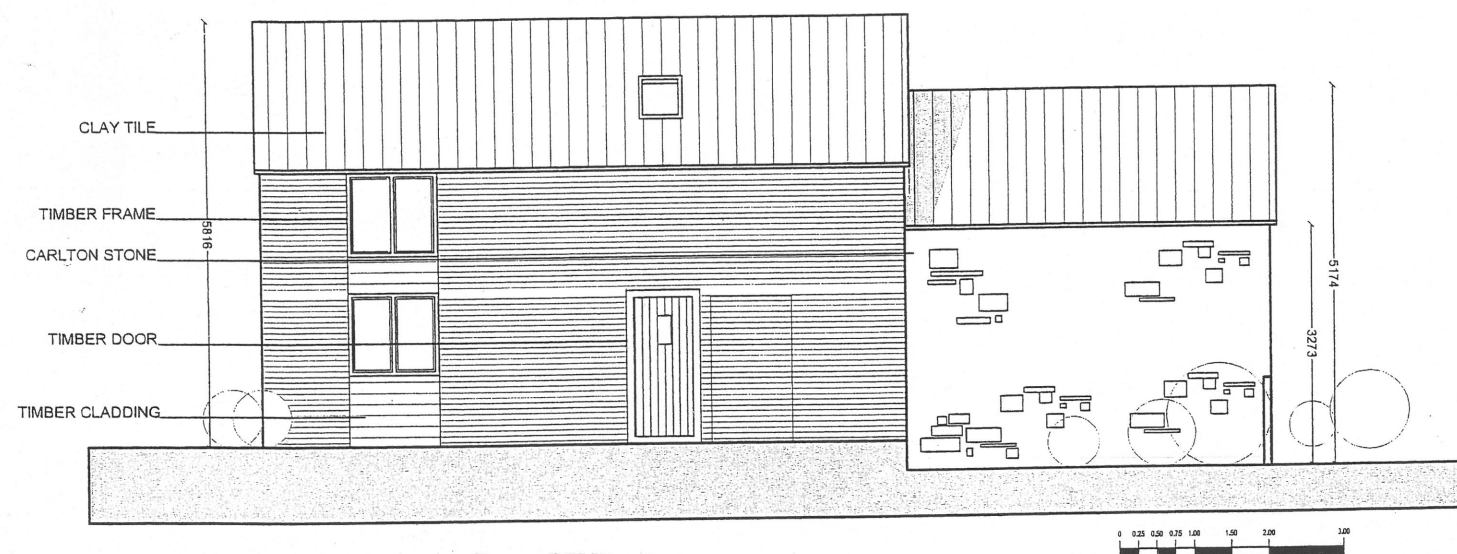

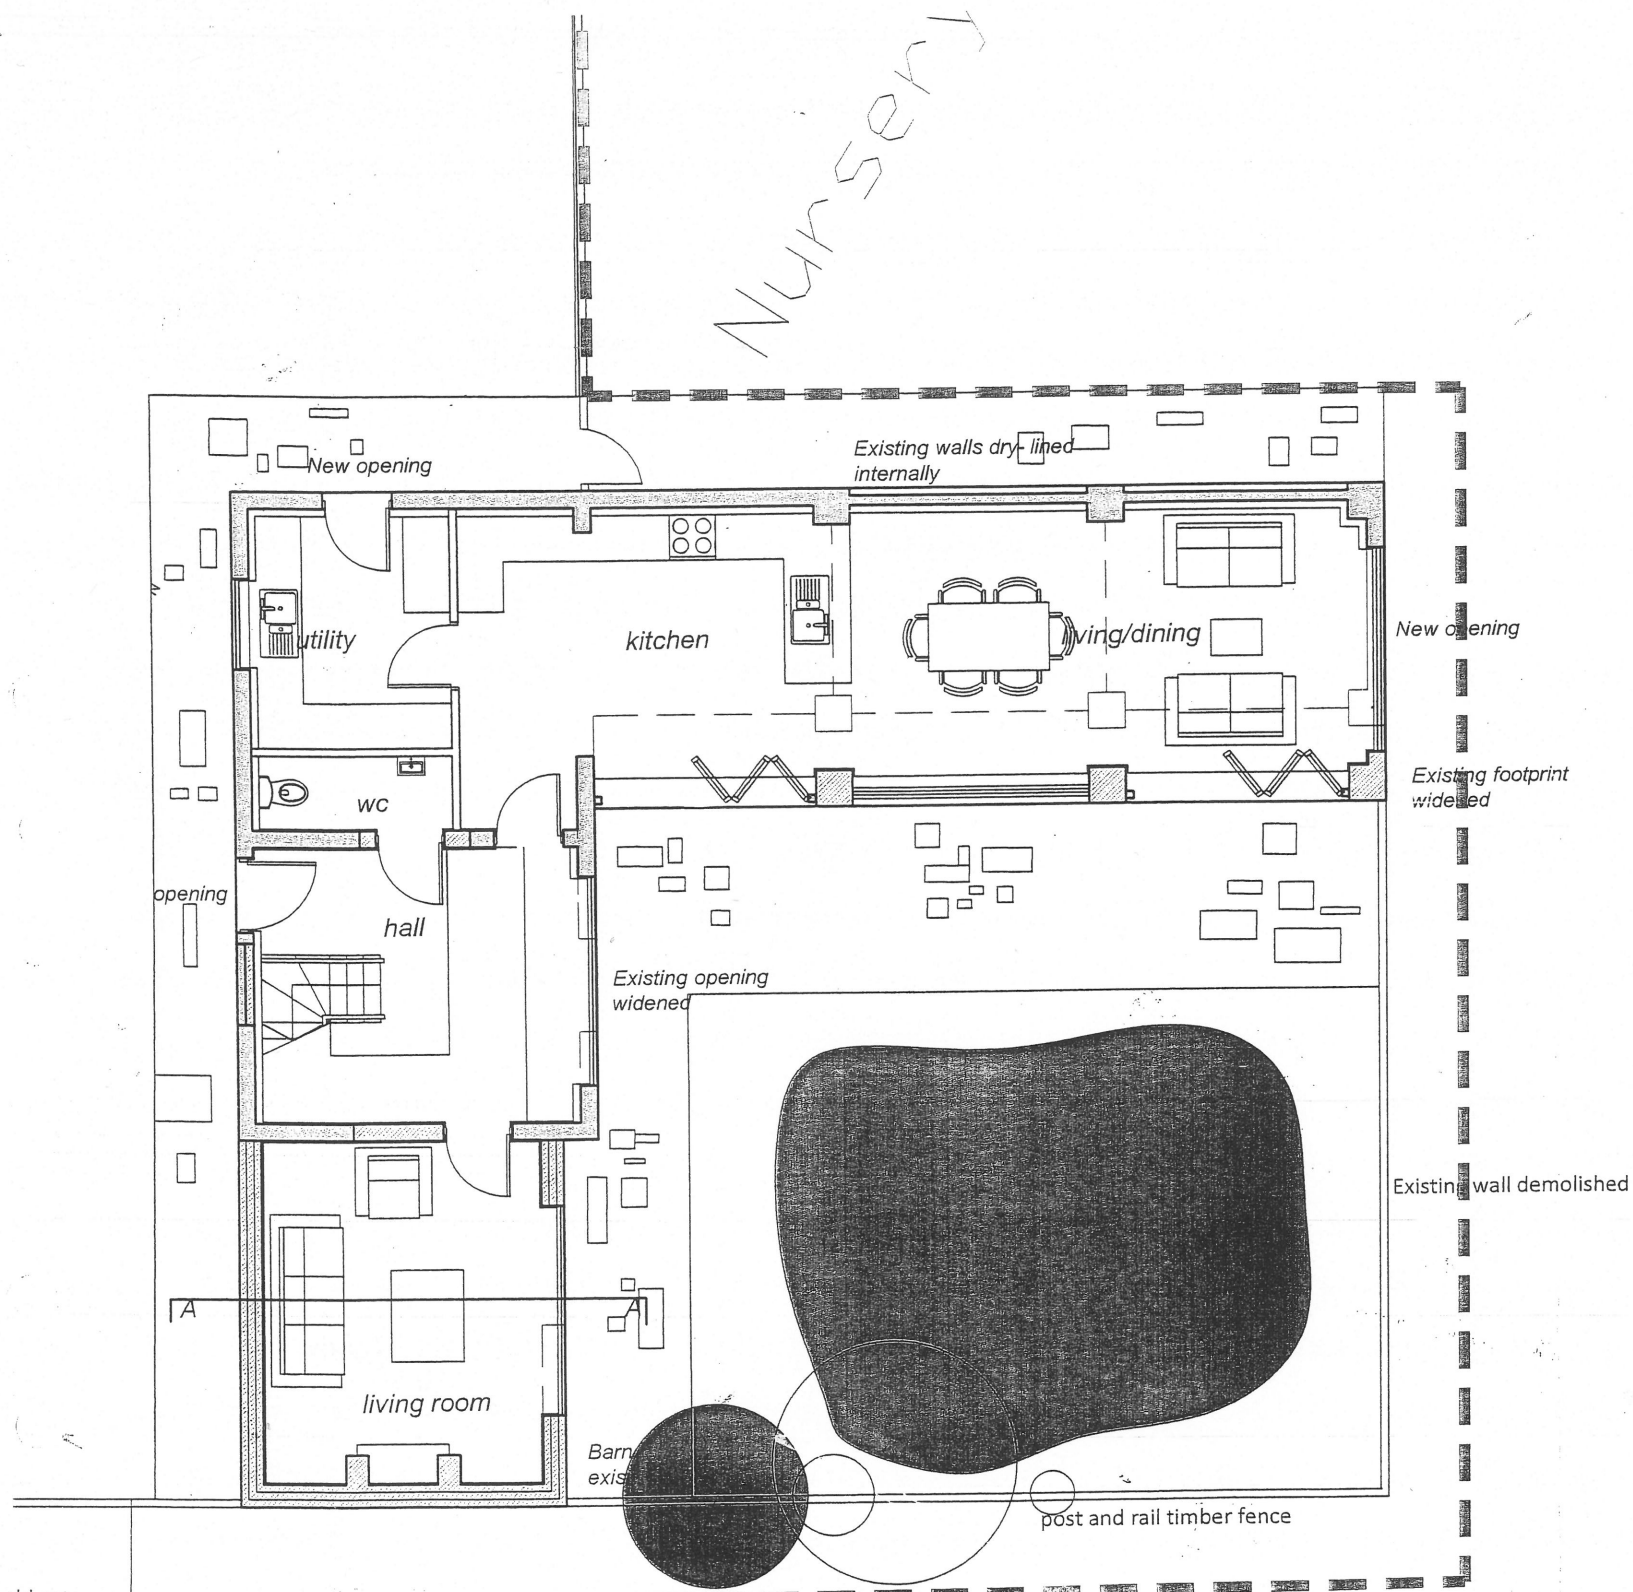

GROUND FLOOR-PR
1:100
86SQM

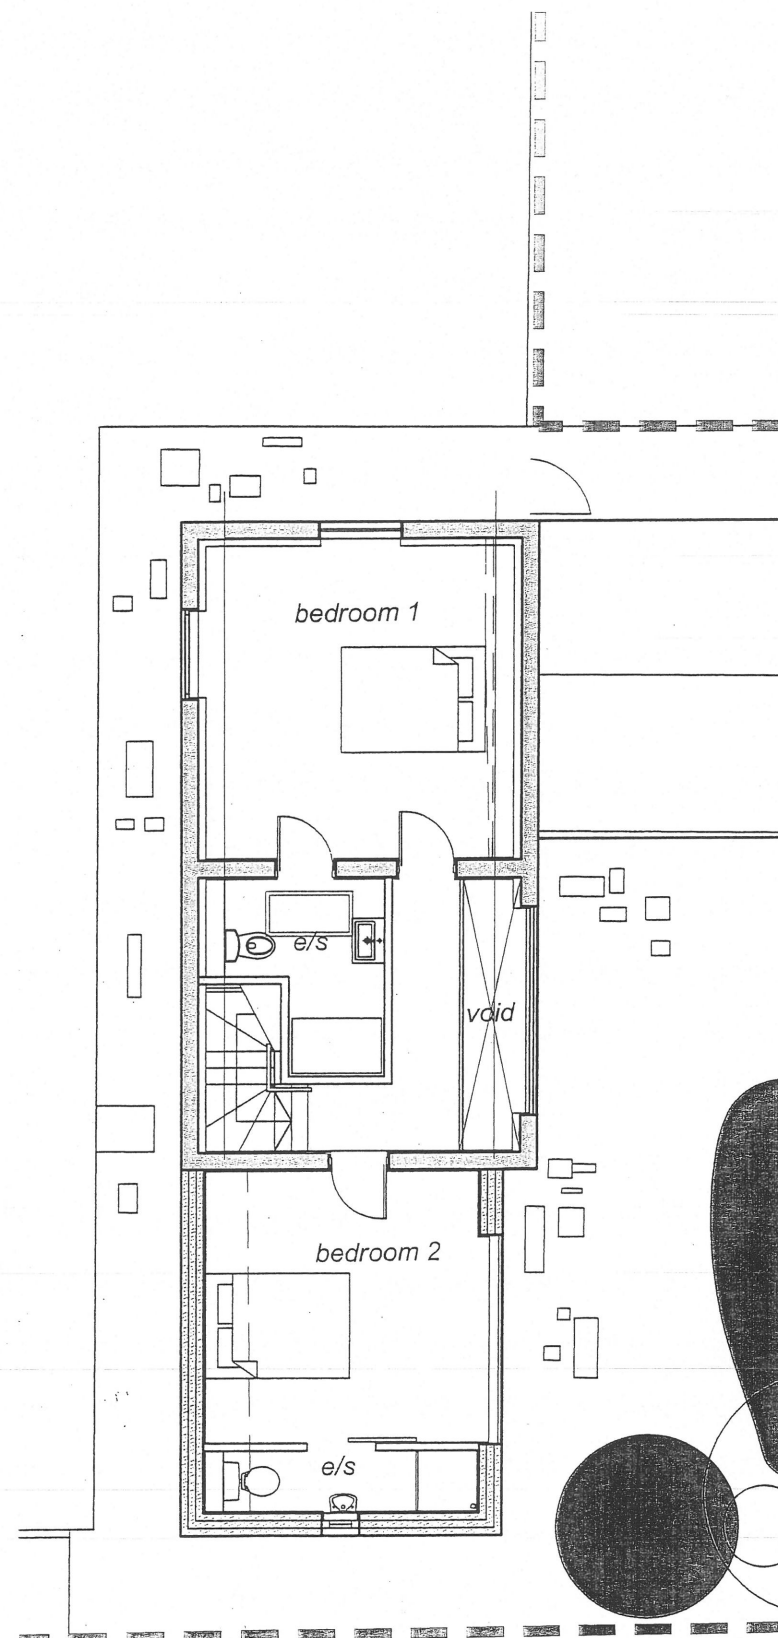

FIRST FLOOR-PR
1:100
47SQM