


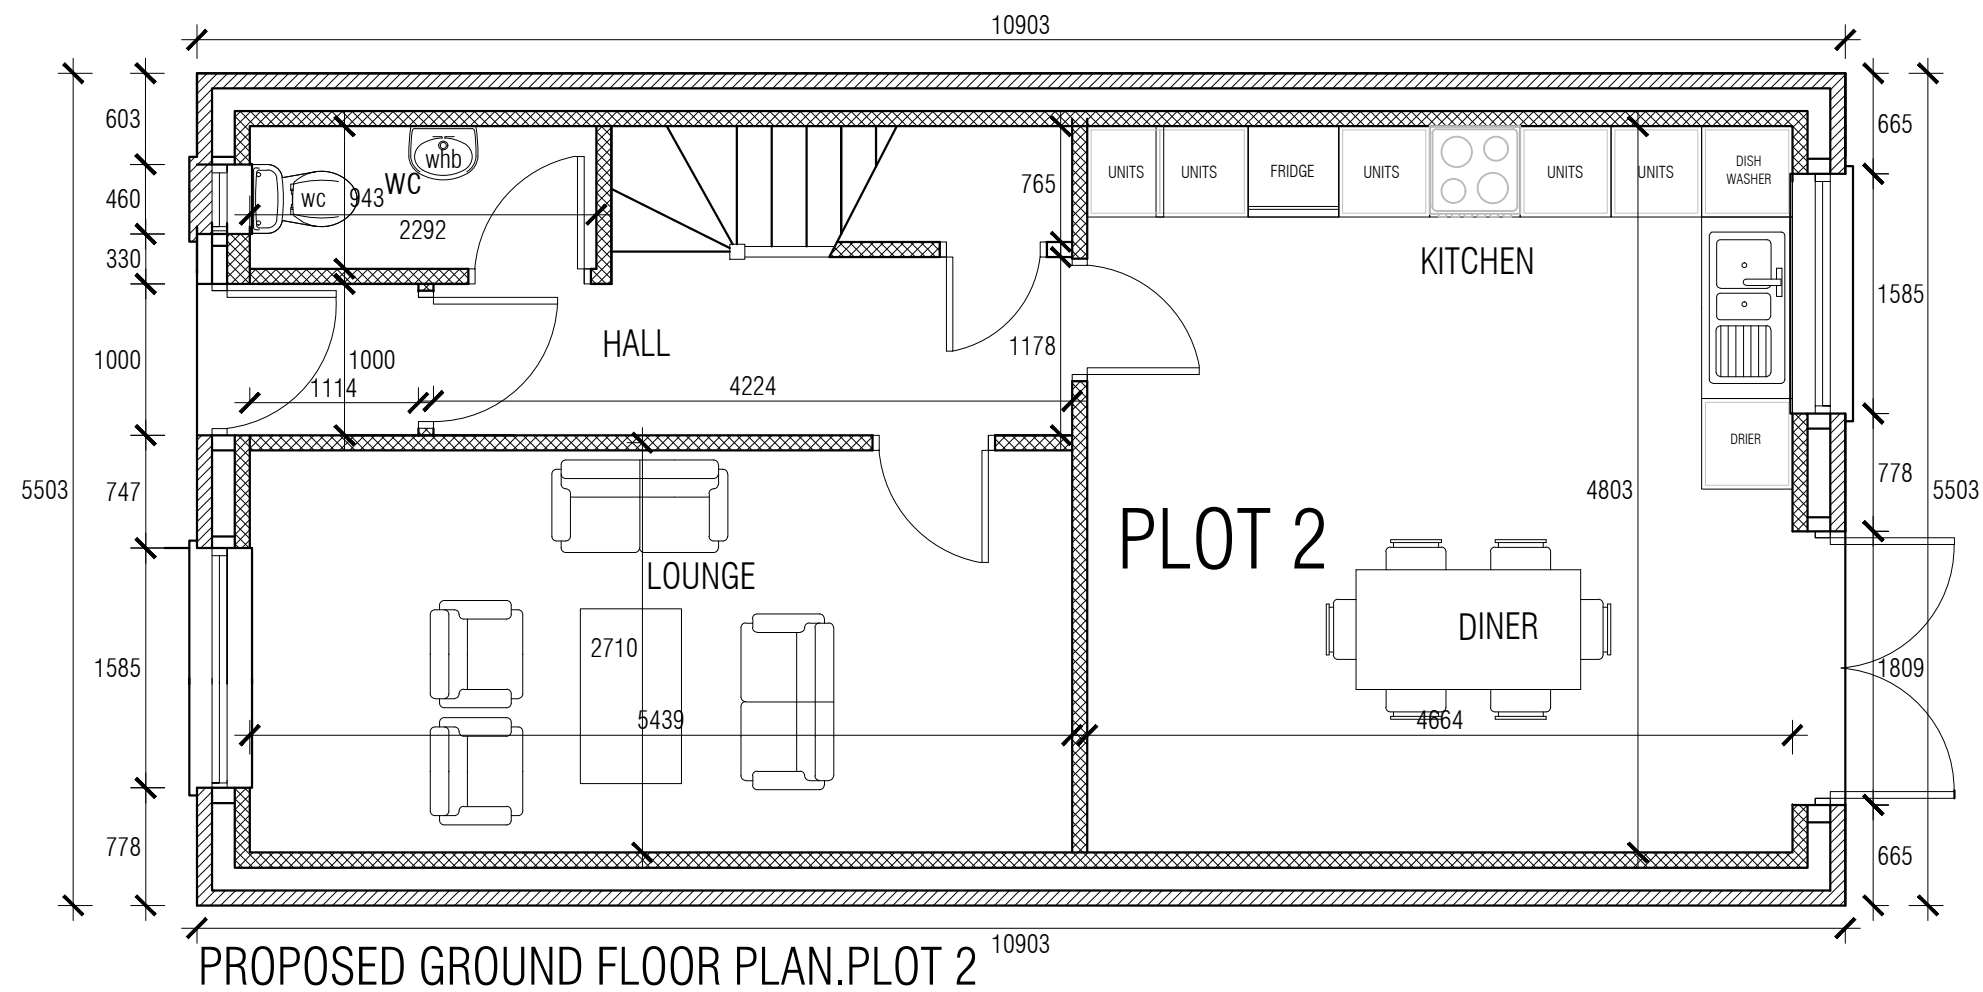

This Drawing is The Copyright & Must Not Be Reproduced Without Their Permission. Figured Dimensions Must Be Taken In Preference To Scaled Dimensions & All Dimensions Must Be Verified On Site Prior To Commencing Any Works.

PROJECT	PROPOSED NEW DWELLING
TITLE	LAND ADJ. TO 46C MILL LANE,NEBOLD VERDON.

Rev	Date	Amendment	Auth.
-----	------	-----------	-------

DRAWN	BT
CHKD	BT
DATE	17/05/2022
SCALE	1:50
REV.	

KUNSTLER DESIGNS ARCHITECT 31 RUTLAND STREET Leicester LE1 1RE Mob : 07979592398	 KUNSTLER DESIGNS ARCHITECT
---	---

DRAWING No.	1431/02
-------------	----------------