
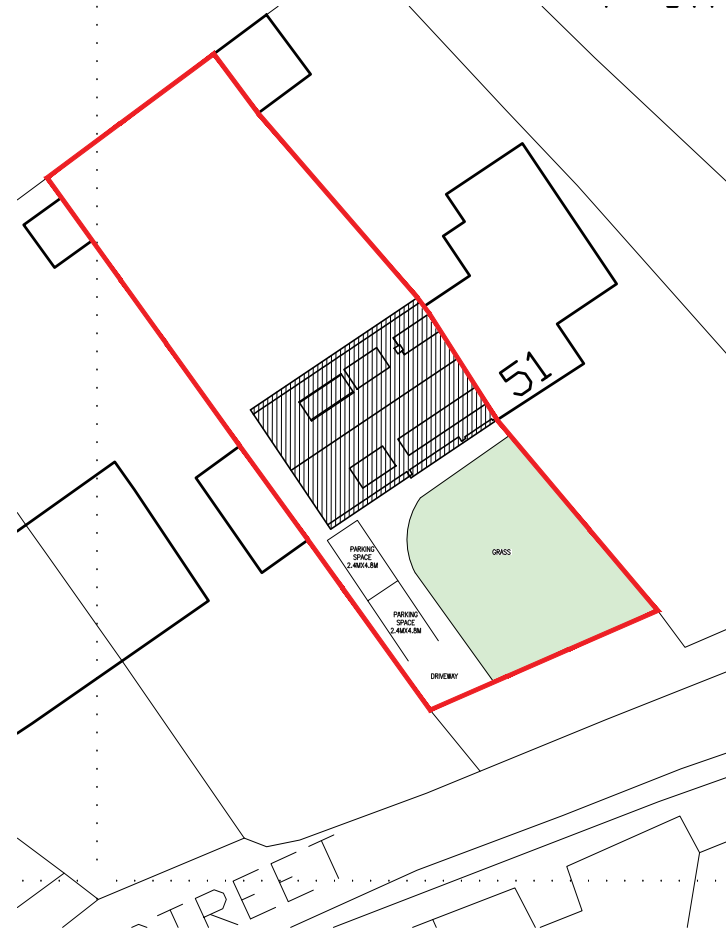


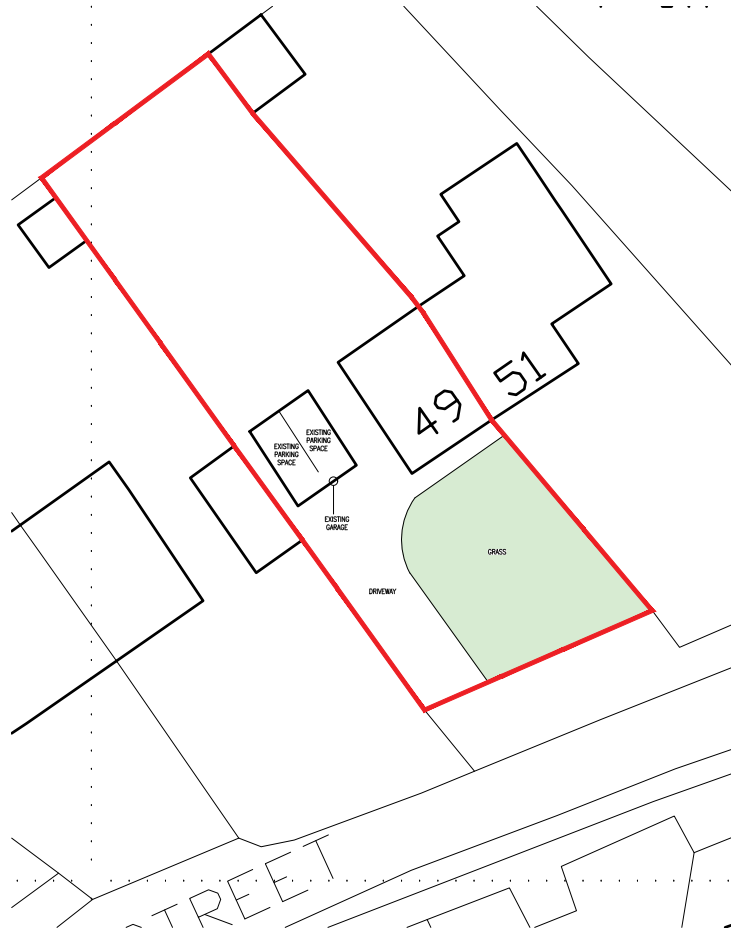

Revision:	Issue:	Date:
Drawn By: HA	Scale: AS SHOWN	Date: JUNE 2025
Brophy Riaz & Partners CHARTERED ARCHITECTS 48A HYLTON STREET, JEWELLERY QUARTER, B'HAM B18 6HN TEL:0121-507-1616 FAX:0121-507-1177 e-mail: info @ brp.uk.net		
client: MISS ADRIENN TOLLI & MR DAMON KENT		
job: 49 MAIN STREET ATHERSTONE CV9 3NN		
drawing: EXISTING & PROPOSED PARKING LAYOUT		
Job No: 3969	Dwg No: 03	Issue: