
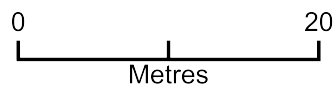


The erection of an outbuilding for a dog grooming business

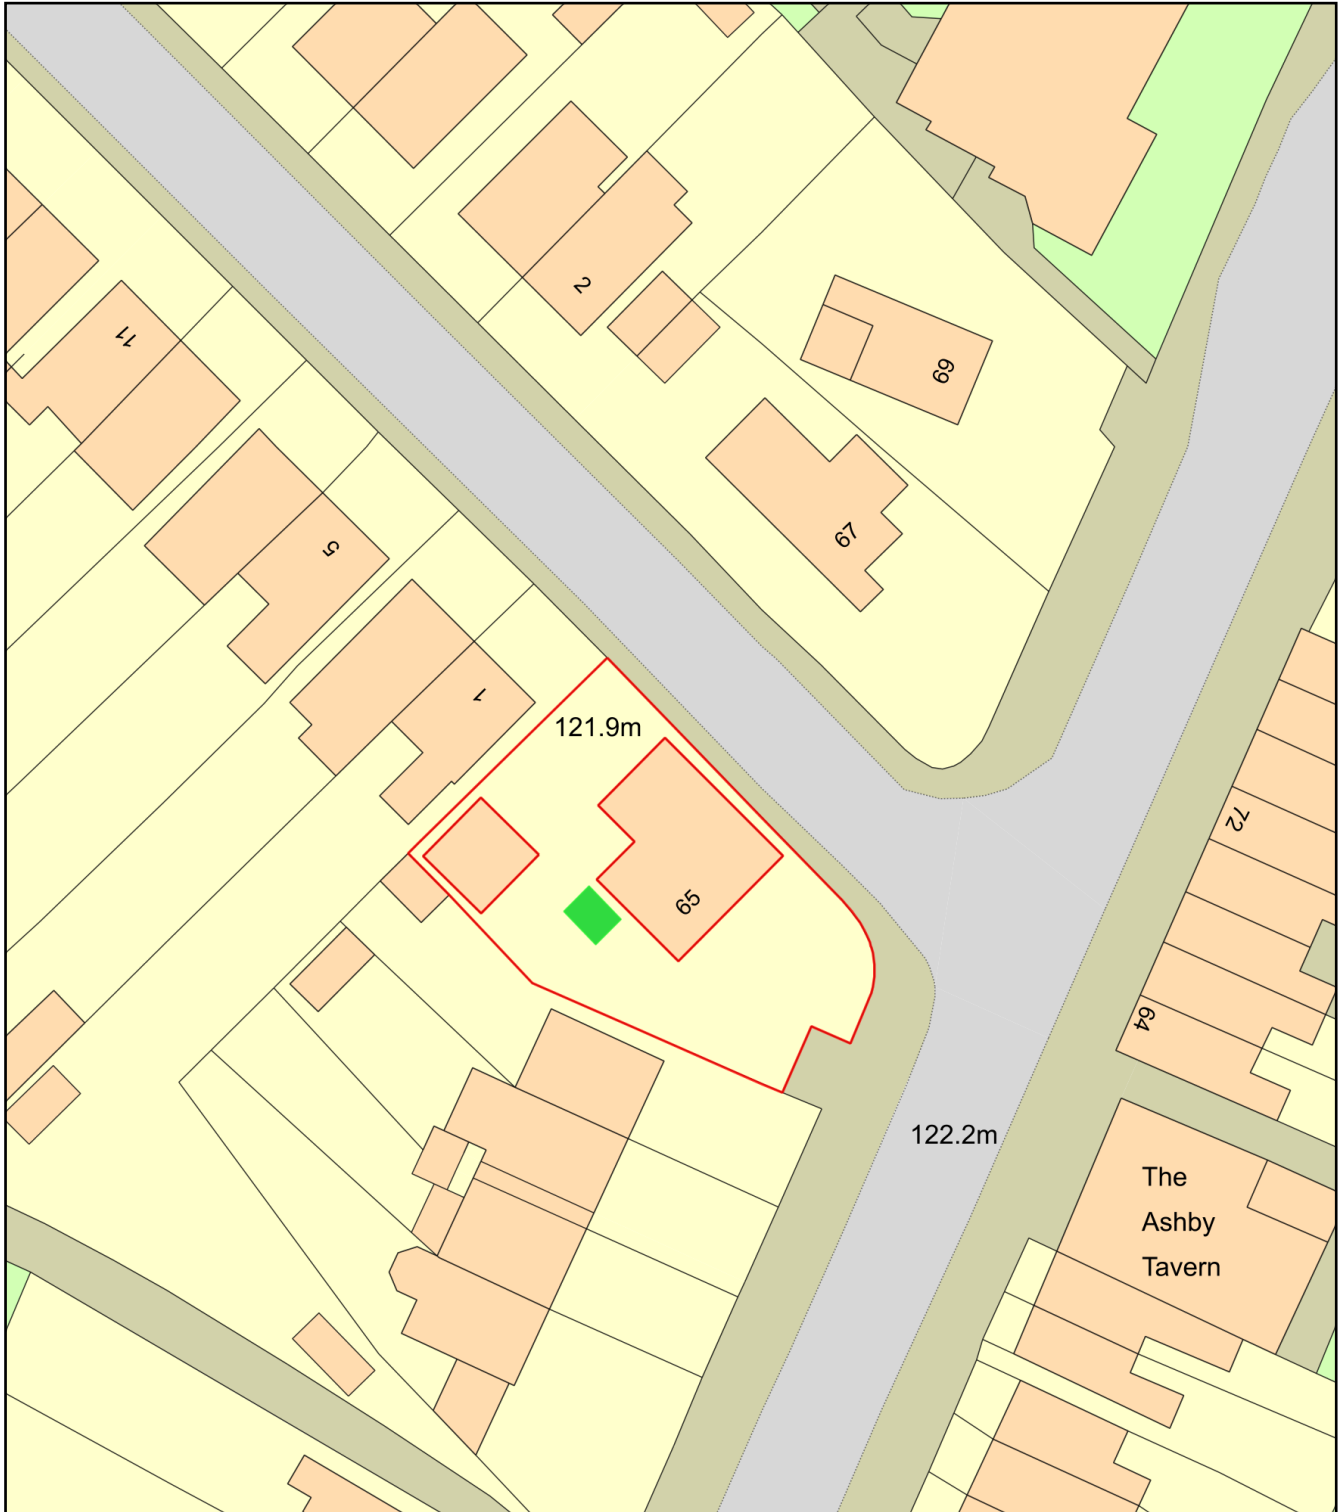

Plan Produced for: Lisa Duffy

Date Produced: 16 Jul 2024

Plan Reference Number: TQRQM24198193048239

Scale: 1:500 @ A4