


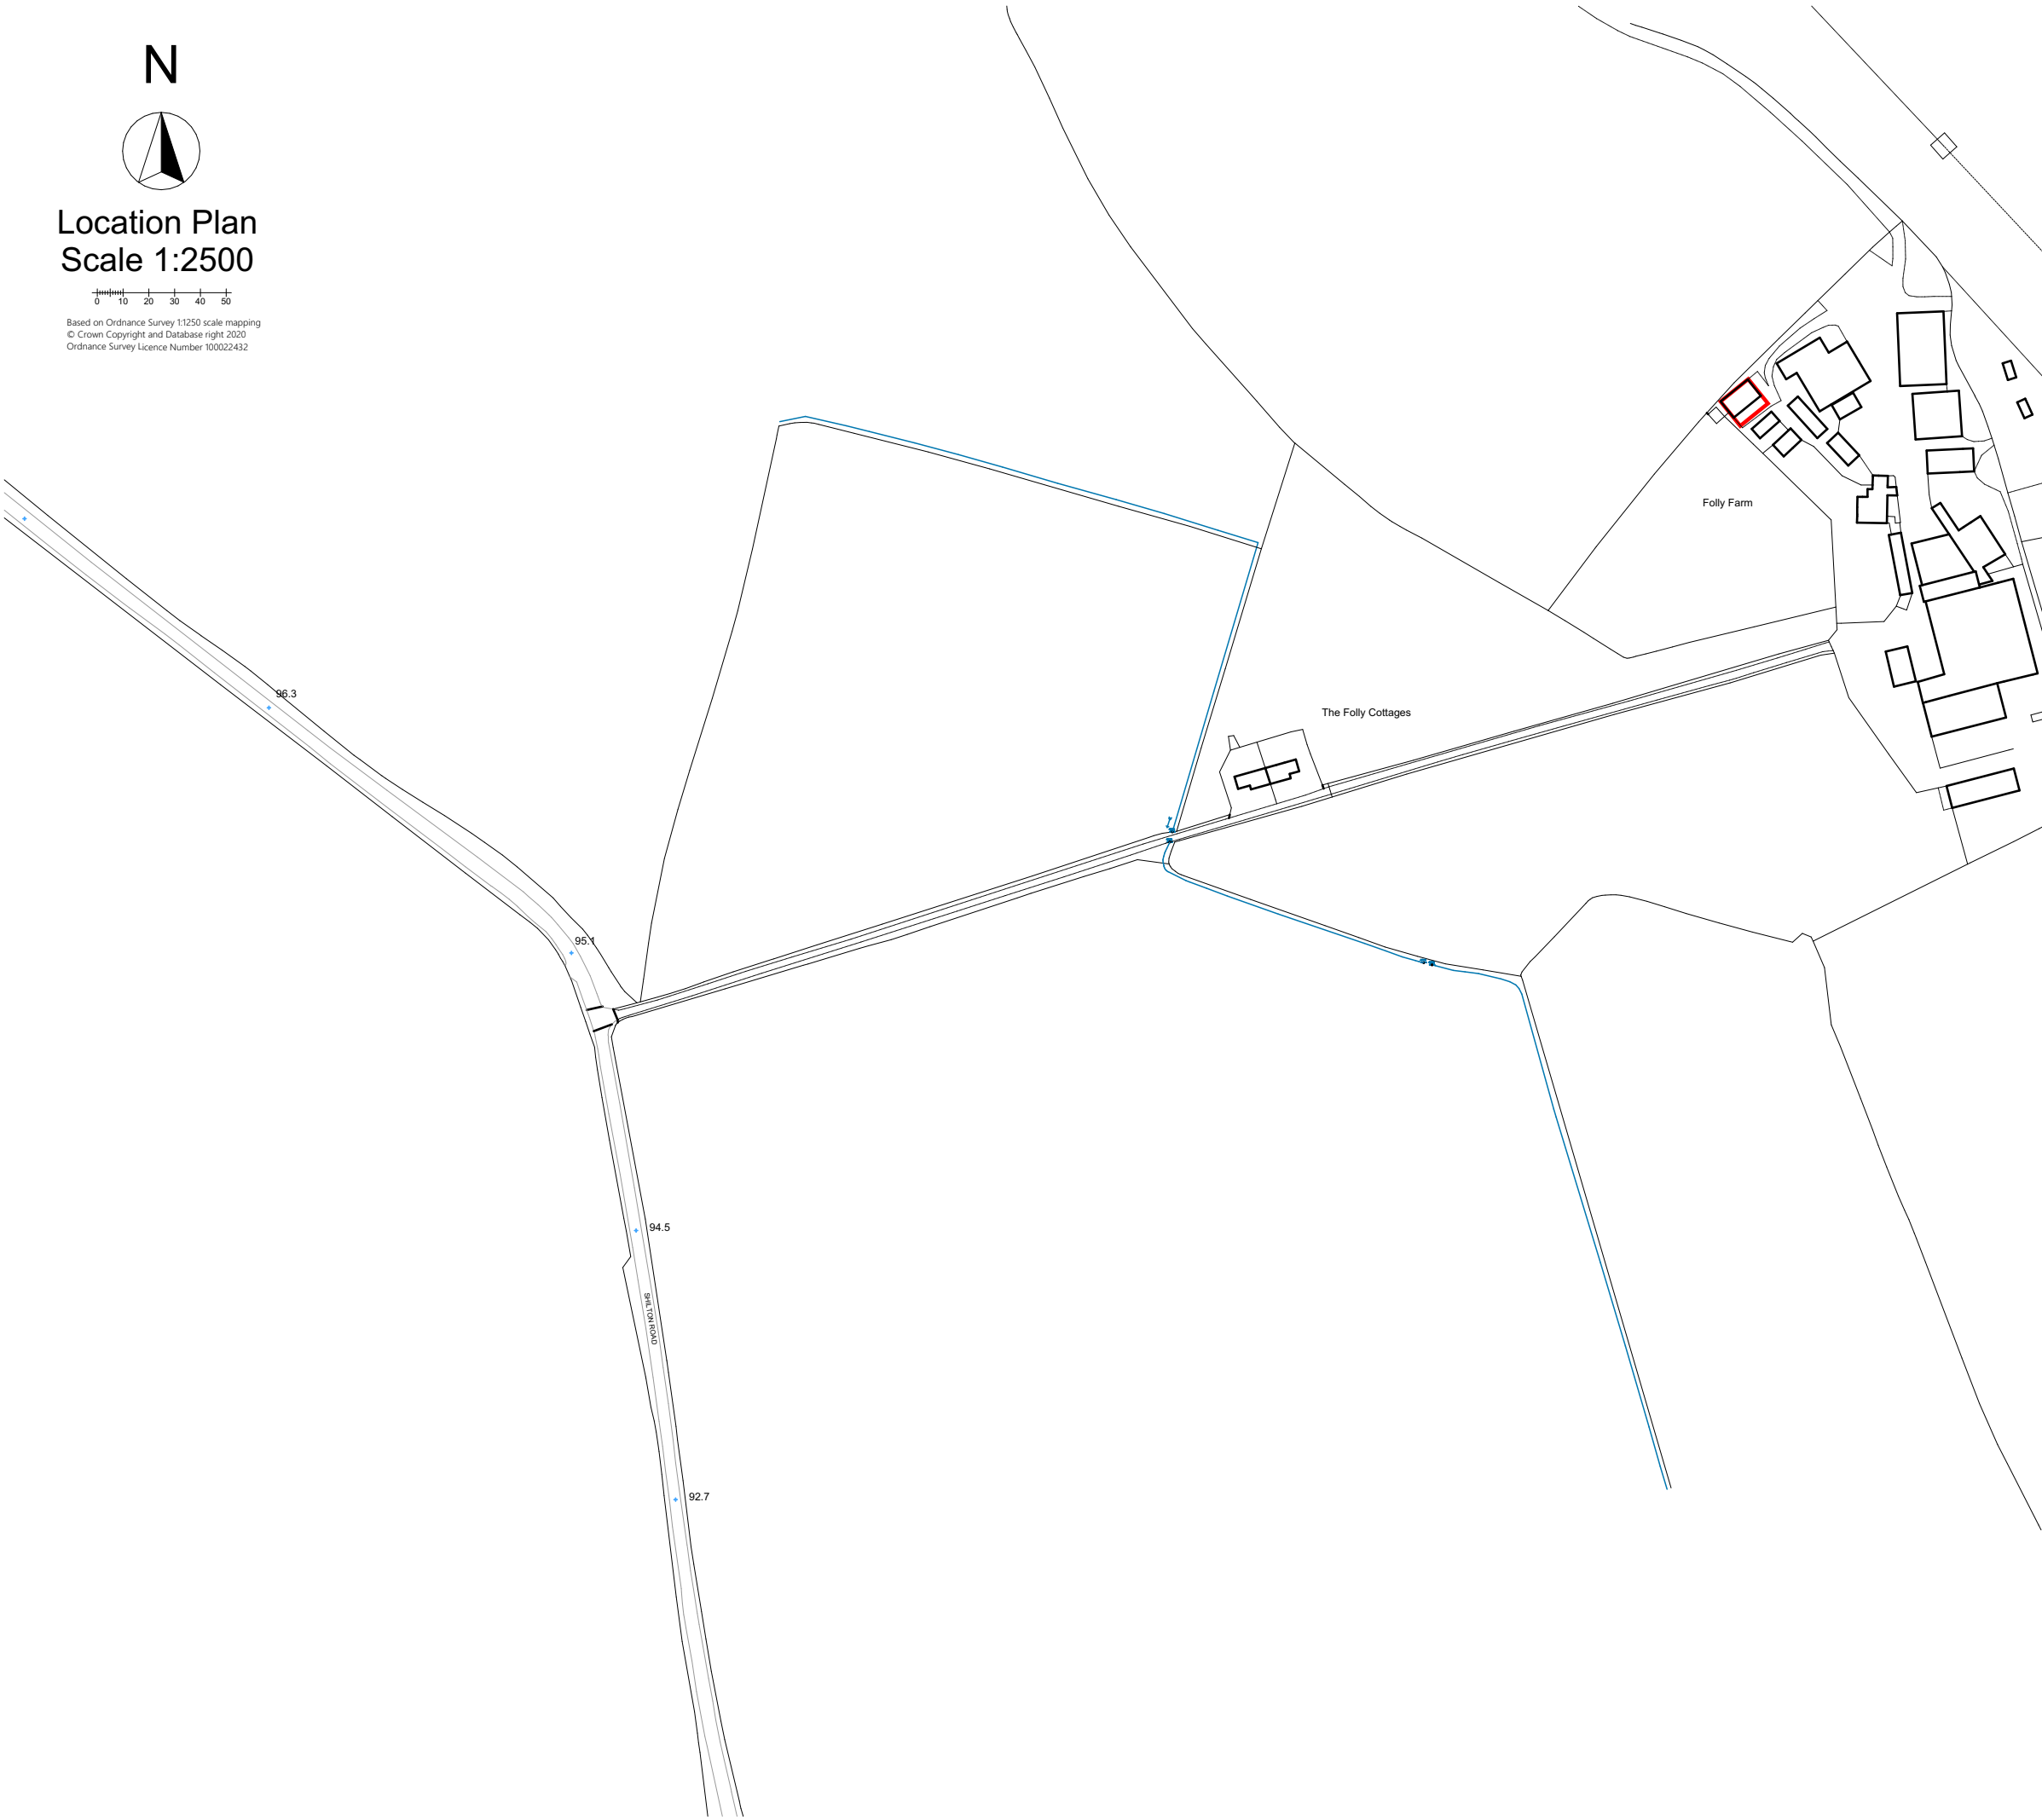

Location Plan
Scale 1:2500

Based on Ordnance Survey 1:2500 scale mapping
© Crown Copyright and Database right 2020
Ordnance Survey Licence Number 100022432



NOTE Copyright Reserved

Do not scale off this drawing, except for Planning Purposes. Always use dimensions provided in preference. If in doubt please consult the architect. Notify the architect if any discrepancies are found.

No responsibility can be taken with any errors found by measuring off this drawing.

This drawing is copyright.

Footprint	105m2
Curtilage	105m2
Red line	210m2

Grid Reference: SP 46680 99781
X (Easting): 446680
Y (Northing): 299781

The Rural
PlanningCo

Millridge Farm, Parsons Lane, Hartlebury, Worcs, DY11 7YQ

www.theruralplanningco.co.uk team@theruralplanningco.co.uk

Client

Mr E Herrick

Project

Folly Farm

Shilton Road
Kirkby Mallory
LE9 7QL

Project Description

Class Q Application

Drawing Title

Survey - Location Plan

Drawn by: **NA** Checked by: **SM**
Date: **February 2026** Date: **February 2026**

Layout ID Drawing Scale Revision
J1009094-01 1:2500 @ A3 Landscape