



Ordnance Survey, (c) Crown Copyright 2026. All rights reserved. Licence number 100022432



LOCATION PLAN
SCALE 1:1250@A2



EXISTING BLOCK PLAN
SCALE 1:200@A2



PROPOSED BLOCK PLAN
SCALE 1:200@A2

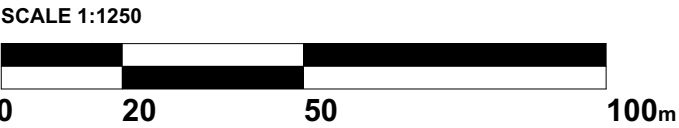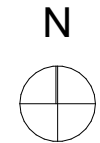

NOTES

This drawing may be scaled for PLANNING PURPOSES ONLY.

All dimensions to be CHECKED ON SITE and any discrepancy immediately reported to Perfect Planning.

The site boundary shown is the best assumed from available data and DOES NOT represent legal ownership.

All dimensions in mm unless otherwise stated.

REVISIONS



E INFO@PERFECT-PLANNING.CO.UK
L 01455 272 943
T +44 (0) 7912 413 144
W WWW.PERFECT-PLANNING.CO.UK

PROJECT

FIRST FLOOR REAR EXTENSION

ADDRESS

30 Grange Drive
Hinckley
LE10 2JR

CLIENT

Mrs. Ria Mercer

DRAWING TITLE

BLOCK AND LOCATION PLAN

DRAWN BY

AL AC PB
EB JE MA

DATE

28.01.2026

DRAWING NO.

937 / 01

CHECKED BY

AL AC

SCALE

AS SHOWN @ A2

REVISION

-