
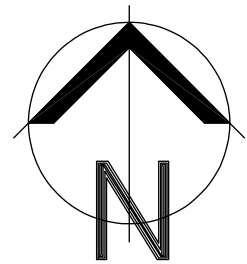


Printed or electronic copies of the plan can be scaled for planning purposes.

This drawing is issued for the sole and exclusive use of the named recipient. Distribution to any third party is on the strict understanding that no liability is accepted by Sturarch for any discrepancies, errors or omissions that may be present, and no guarantee is offered as to the accuracy of information shown.  
© Crown Copyright 2007. All rights reserved. Licence number 100020449

| Rev | Date | Description | By  |
|-----|------|-------------|-----|
| #   | #    | #           | sAh |

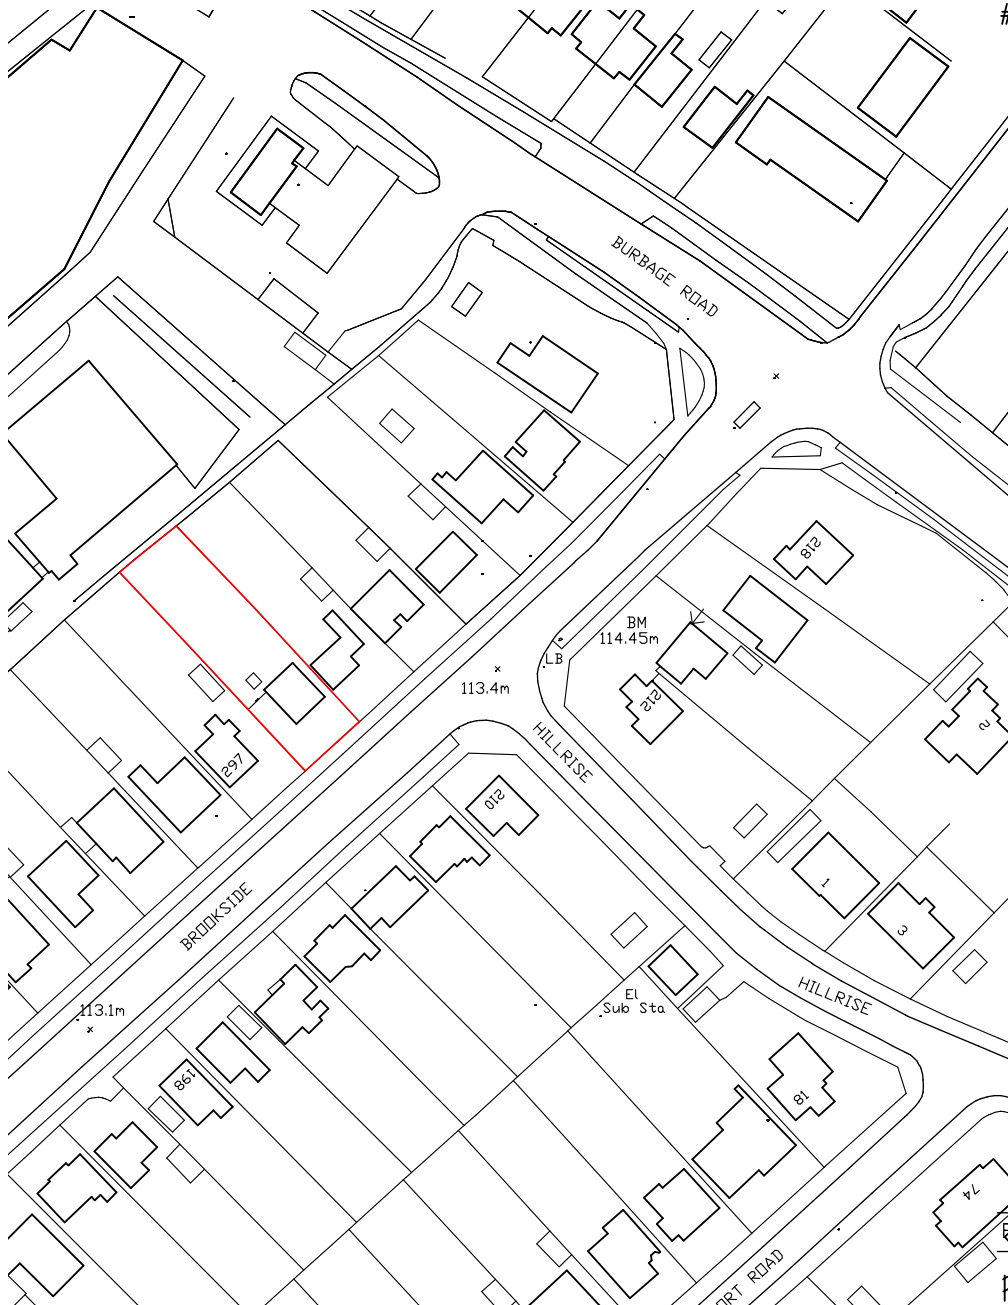

sturarch

Tel: 07948 382917 e:lsturarch@gmail.com

Project

Proposed 2 Storey Side and Single Storey Rear Extension  
299, Brookside, Burbage

Client

Mr S Sokolaj

Drawing

Location Plan

Drg No: 01-2309\_00 Rev #

Scale 1:1250 @A4 Date 25.02.23