

existing front elevation



proposed front elevation

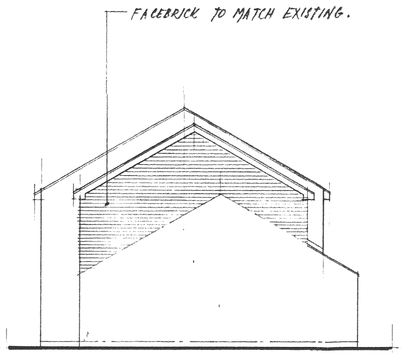

proposed side elevation

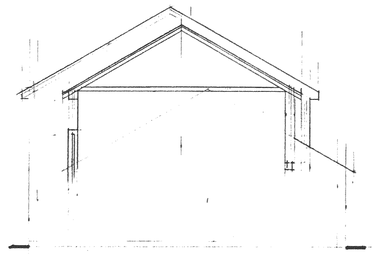

cross section

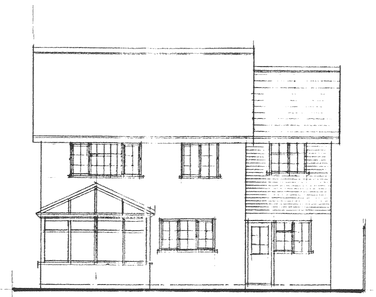

proposed rear elevation

NOTES:
All dimensions must be checked on site and not scaled from this drawing.

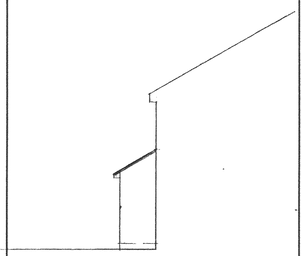

SIDE ELEV: TO GARDEN.

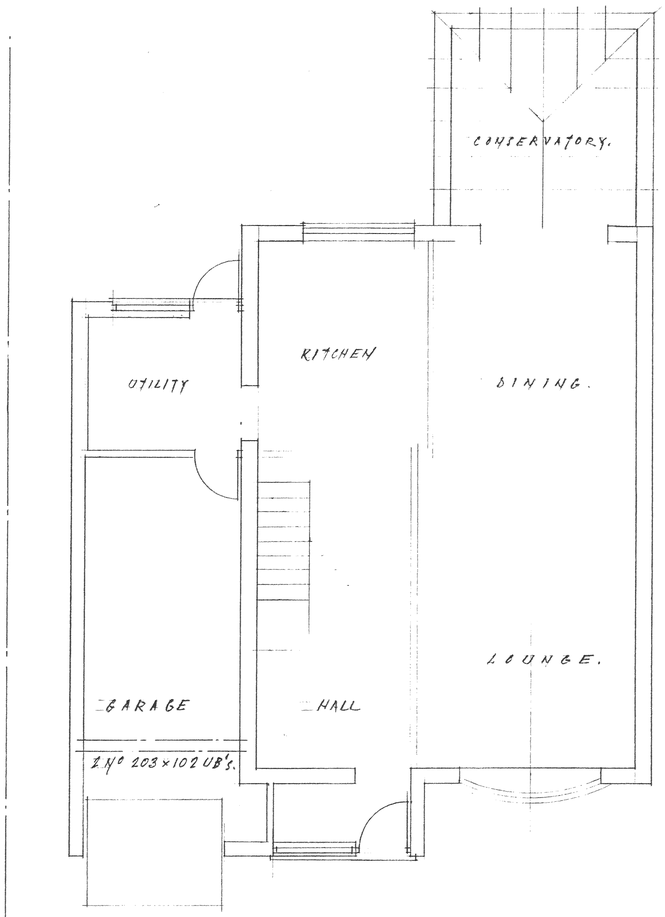

EX: GROUND FLOOR

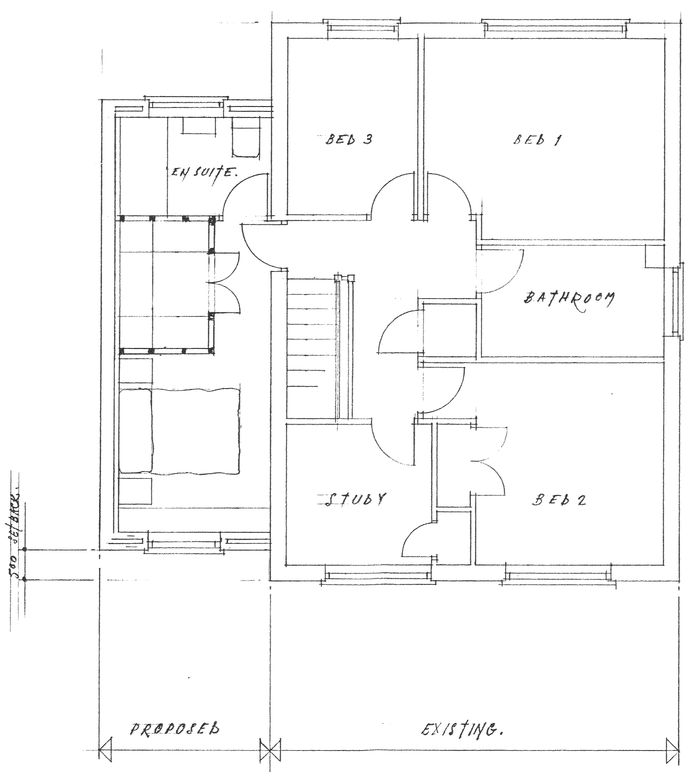

FIRST FLOOR

A		
	Date	Revisions

© copyright

Client
MR J HAYWARD & MS M ANDERSON.

Job Title
30, WENDOVER DRIVE,
HINCKLEY,
LEICS

DEVELOPMENT SERVICES
8 JUL 2008
RECEIVED

Drawing Title
PROPOSED EXTENSION TO THE SIDE OF DETACHED HOUSE.

23.8.194

Scale 1:50 & 1:100.

Date APRIL 2008 | Drawn by C WILKINSON.

PP-00494641

Drg. No. 4128 Revision A | Rev.

JOHN E. WRIGHT 526457

594 x 841mm A1