PP-00495302

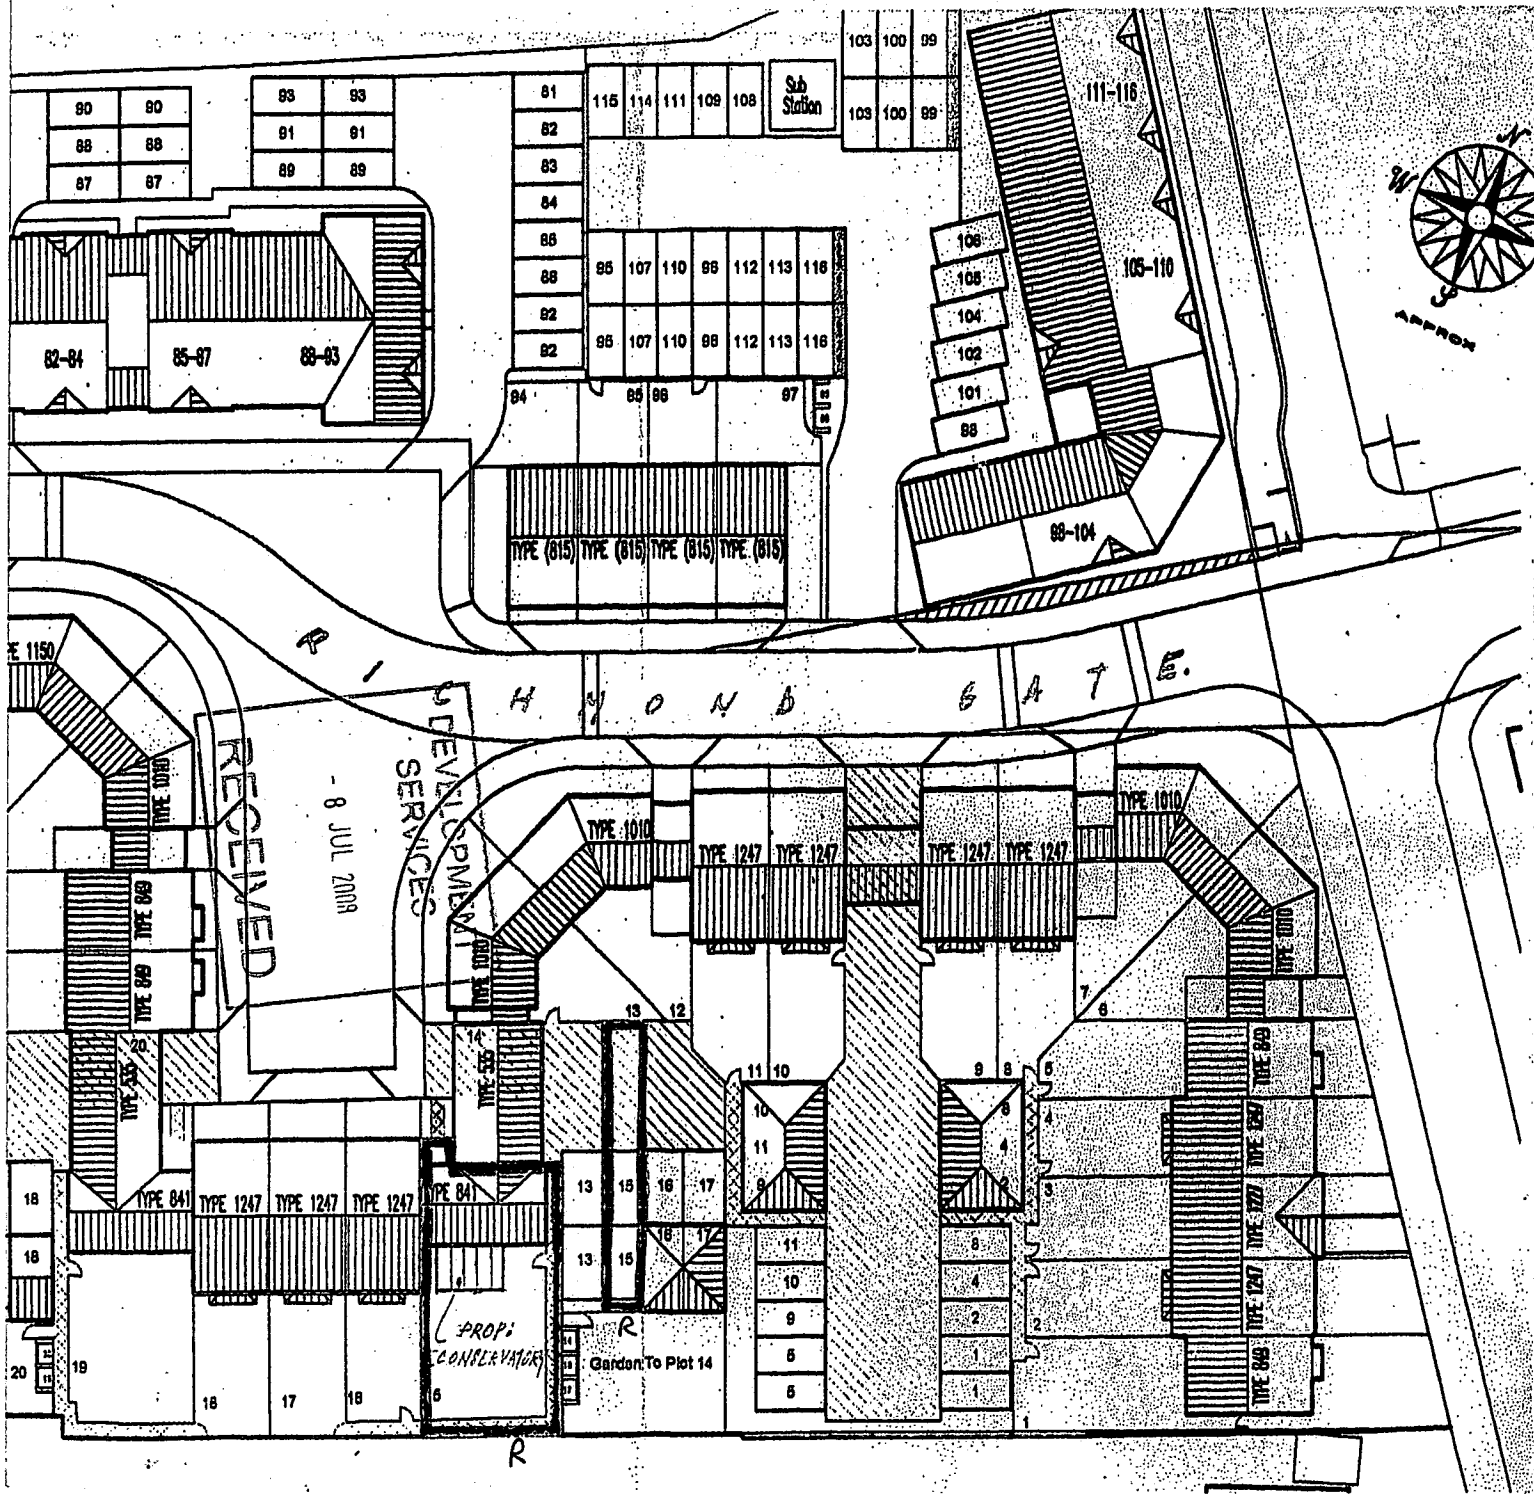

RECEIVED
- 8 JUL 2008
DEVELOPMENT SERVICES

Description	Rev	Date
Rear boundary to Plots 14-19 revised	B	19.08.05
Southern boundary revised to include adopted land	A	01.11.05

CONTRACTORS MUST CHECK ALL DIMENSIONS ON SITE. ONLY FIGURED DIMENSIONS TO BE WORKED FROM. DISCREPANCIES MUST BE REPORTED TO THE DESIGN OFFICE BEFORE PROCEEDING. THIS DRAWING IS COPYRIGHT

RADLEIGH HOMES

Radleigh Homes Ltd
Riverside Court
Pride Park
Derby DE24 8JN

Telephone 01332 205 200
Fax 01332 340 422
www.radleighhomes.co.uk

Project Title
Middlefield Lane
Hinckley

DEVELOPMENT SERVICES
- 8 JUL 2008
RECEIVED

Drawing Title
Conveyance Plan

Scale	Drawn By	Date
1:500	GSP	31-08-05