
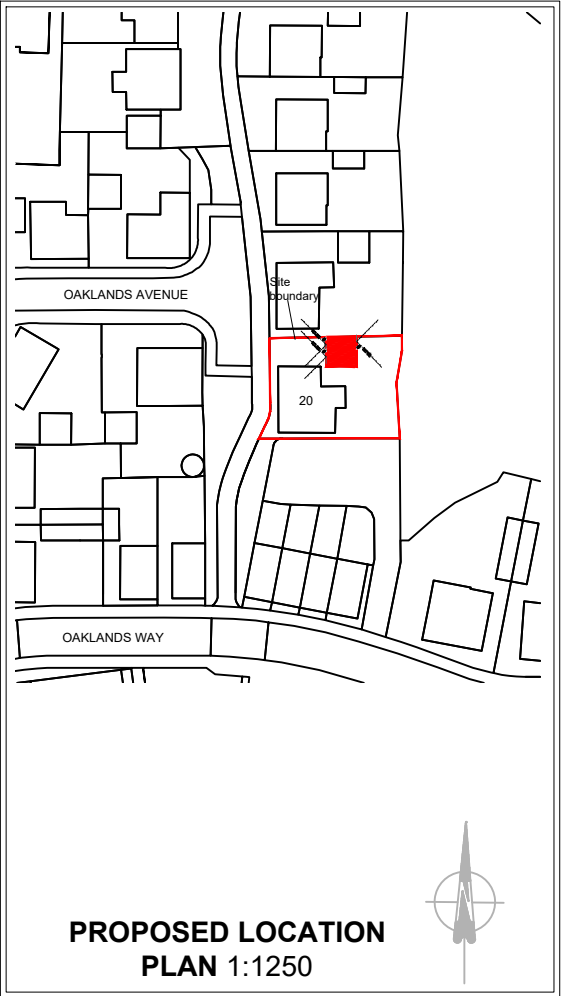
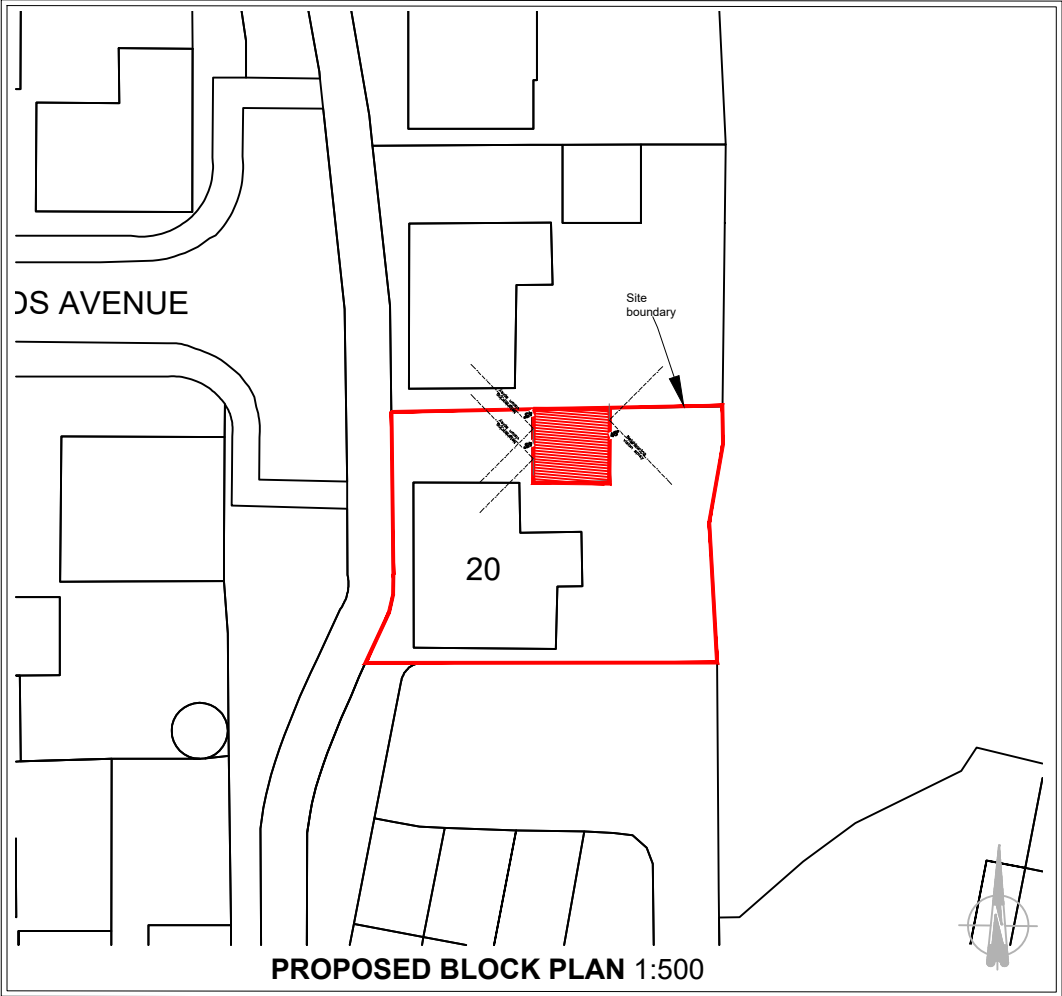
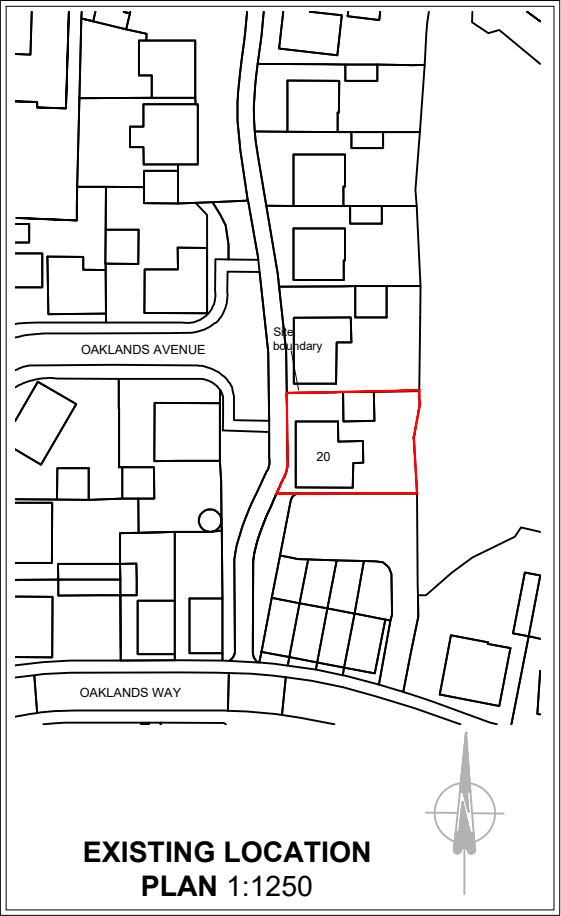


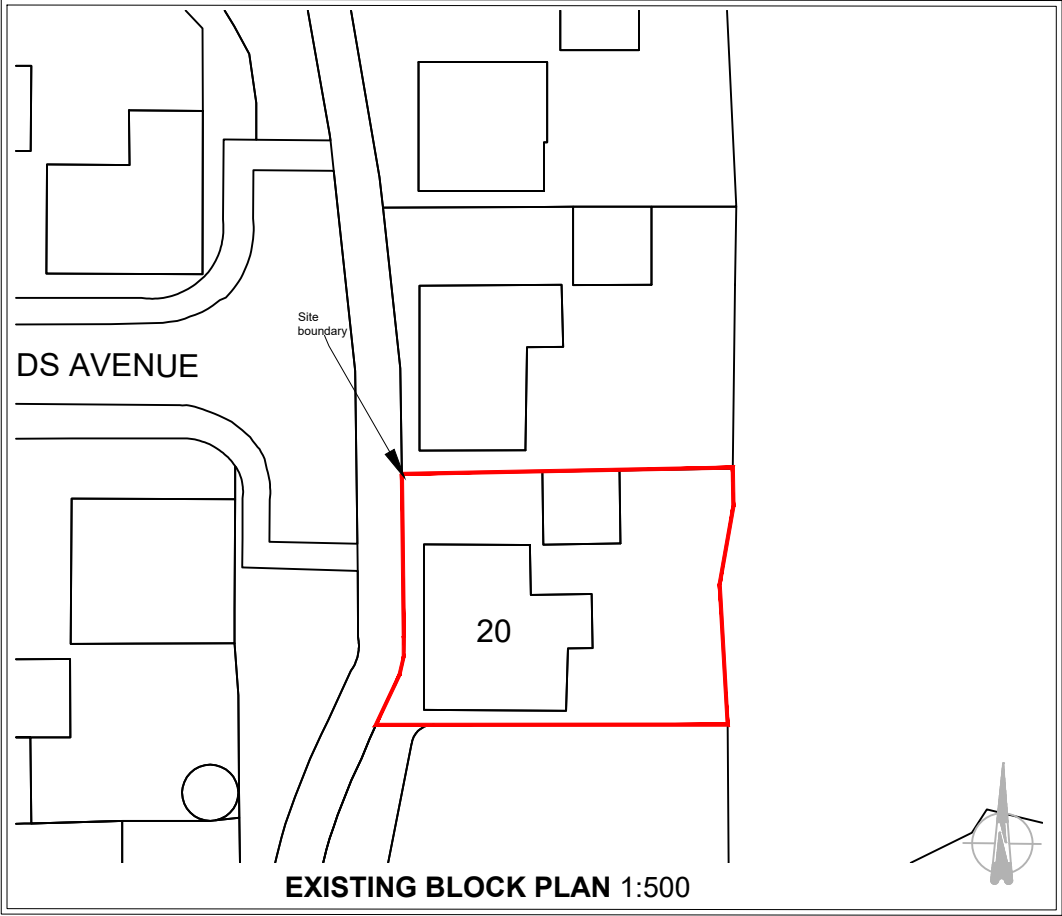

Produced on 28 April 2025 from the Ordnance Survey National Geographic Database and incorporating surveyed revision available at this date.
Crown copyright and database rights 2025 OS. Supplied by licensed Ordnance Survey partner (Open Data).
Data licence expires 28 April 2026.

NEW PROPOSED FLOOR AREA
GARAGE

GROUND	24.1m ²	259.41sq.ft
TOTAL	24.1m ²	259.41sq.ft

- Client submission

**BLOCK & LOCATION
PLAN**

CLIENT/COMPANY: Shaun Braidley	
JOB DESCRIPTION: PROPOSED Garage Conversion into Annex 20 Oaklands Avenue LE9 7JX	
SCALE 1:1250 @ A3 1:500 @ A3	DATE 02.05.25
DRAWN BY JTC	DRAWING No: 004
ALL DIMENSIONS TO BE CHECKED ON SITE BEFORE CONSTRUCTION. ANY DISCREPANCIES TO BE DISCUSSED AND AGREED WITH JC PRIOR TO PROCEEDING.	
THIS DRAWING IS THE PROPERTY OF JC AND MUST NOT BE COPIED OR REPRODUCED WITHOUT PRIOR WRITTEN CONSENT.	
HEALTH AND SAFETY EXECUTIVE (HSE) WILL NEED TO BE NOTIFIED PRIOR TO COMMENCEMENT OF THE PROJECT	