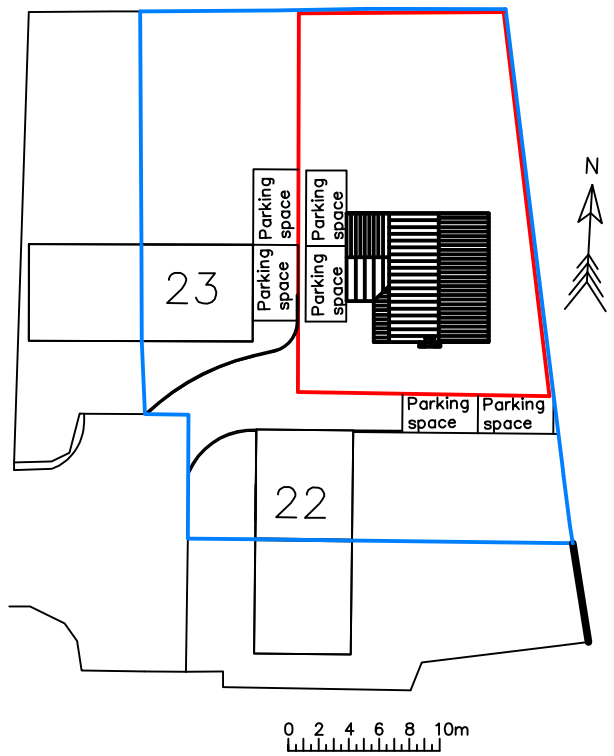

scale 1 to 500 at A3

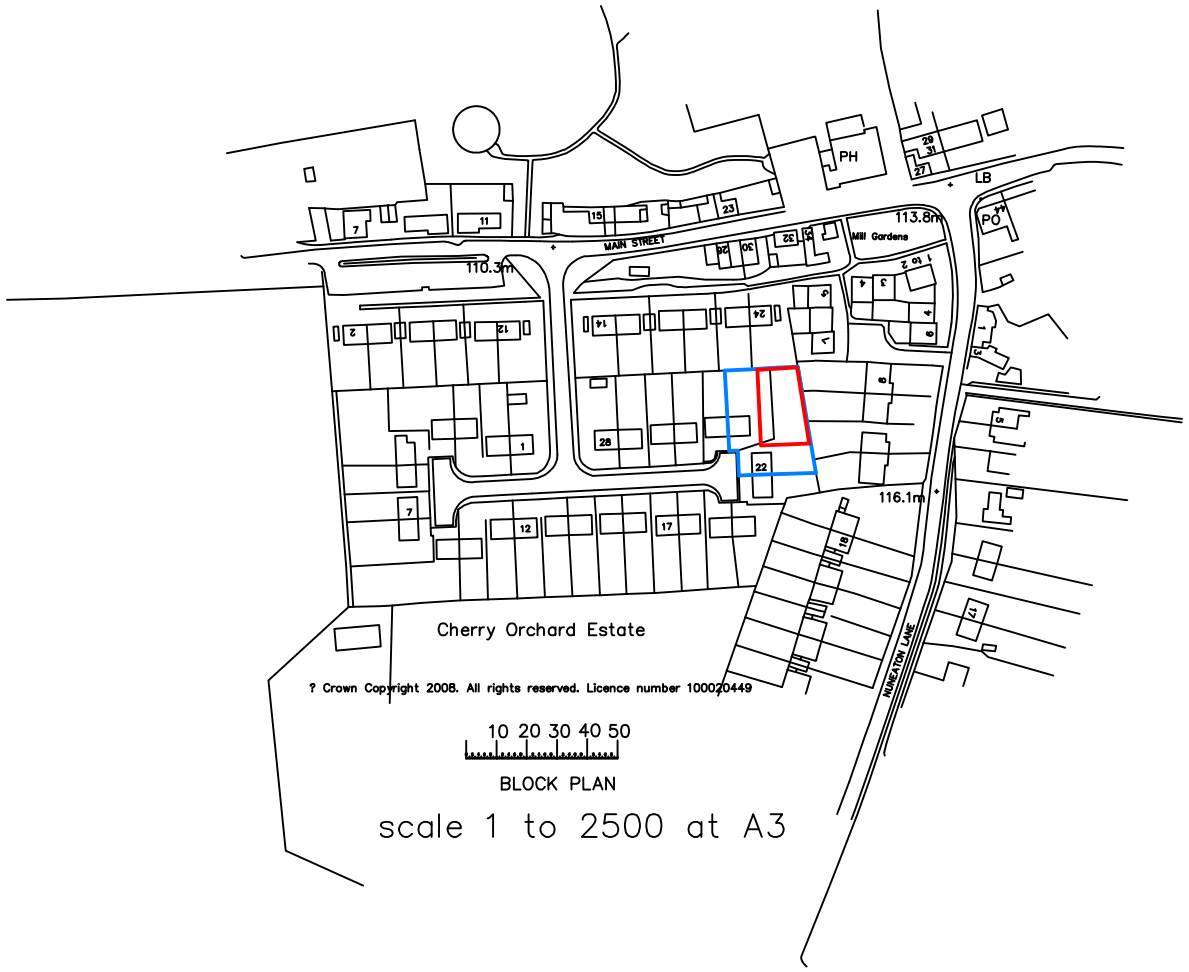

BLOCK PLAN

scale 1 to 2500 at A3

J.W.BEESTON LIMITED

DESIGN & BUILD CONTRACTORS

PROJECT

PROPOSED NEW BUILD OF 1 HOUSE TO THE SIDE OF 23 CHERRY ORCHARD CLOSE, HIGHAM ON THE HILL, LEICESTERSHIRE

CLIENT

MR T BARTON

DRAWING NO

BAR001

SCALE 1:500, 1:2500

107 LIMBY HALL LANE, SWANNINGTON, COALVILLE, LEICESTERSHIRE, LE67 8QG
TEL. 01530 810496

Revision