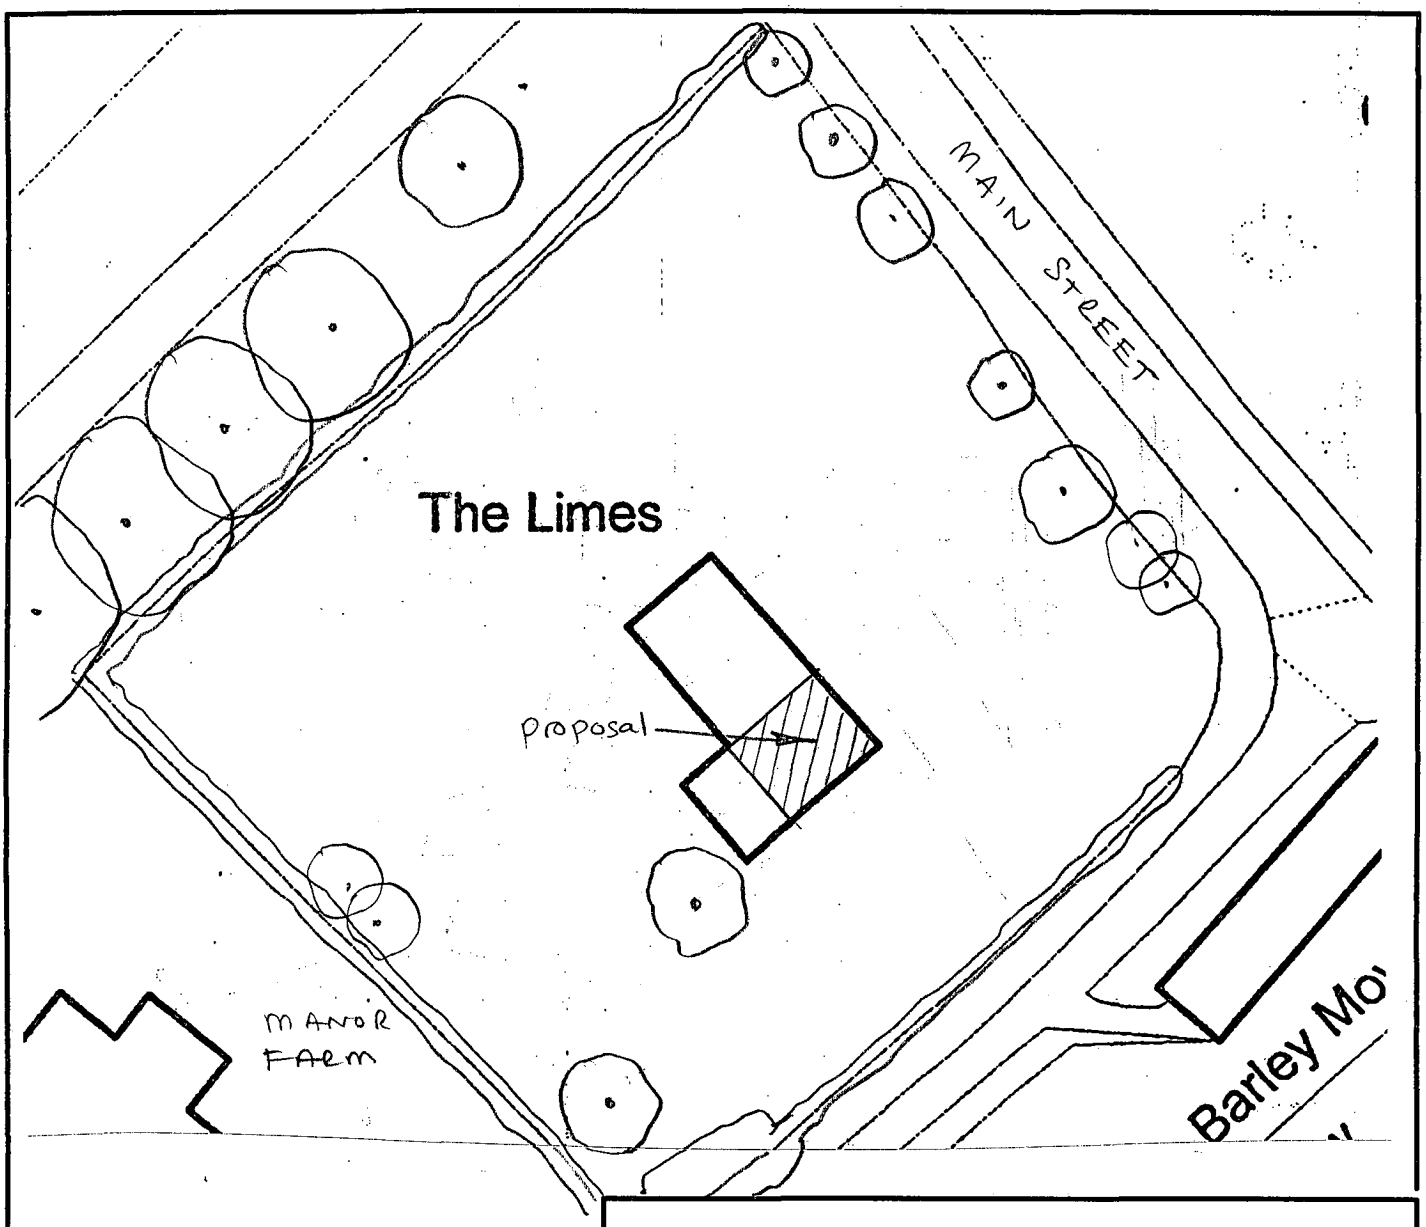

Proposed Extension
for Mr & Mrs Karkowski
The Limes, Main Street,
Cadeby, CV13 0AX.

NORTH

The Redfern Kirton Partnership
Building Design Consultants
Braemar Court,
1311E Melton Road,
Syston,
Leicester,
LE7 2EN
Tel./Fax. 0116-2600602

drg. no. 09/MK/4

scale 1:500

date 6/5/09

Scale 1:500

A4 | 0 | 10m | 20m | 30m