




Street scene from Main Street



Street scene facing West



Oddfellows

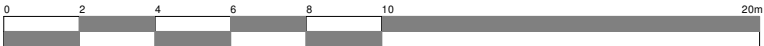

Client Cartwright Homes				Job No. 22/85	
Project Proposed redevelopment Oddfellows Arms Higham on the Hill		Scale 1:200	Sheet A3		
Drawing Street scenes		Date Feb 2024		Drawing No. 56	
		Author ZLM	Checked by -		
THE COPYRIGHT OF THIS DRAWING IS VESTED IN HAYWARD ARCHITECTS LTD. REPRODUCTION IN ANY FORM, EITHER IN WHOLE OR IN PART IS FORBIDDEN WITHOUT THE PRIOR WRITTEN PERMISSION OF THE COPYRIGHT HOLDER. DO NOT SCALE FROM DRAWING AND ONLY FIGURED DIMENSIONS ARE TO BE USED				Drawing Status PLANNING	

hayward
ARCHITECTS LTD
19 Station Road
Hinckley
Leicestershire
LE10 1AW
Tel: 01455 635 665
Fax: 01455 618 971
www.hayward-architects.co.uk