DETAILED PLANNING PROPOSALS


MORTIMER HOUSE, WASHPIT LANE, BARLESTONE, WARWICKSHIRE



South West Facing Elevation
Scale 1:100




South East Facing Elevation
Scale 1:100

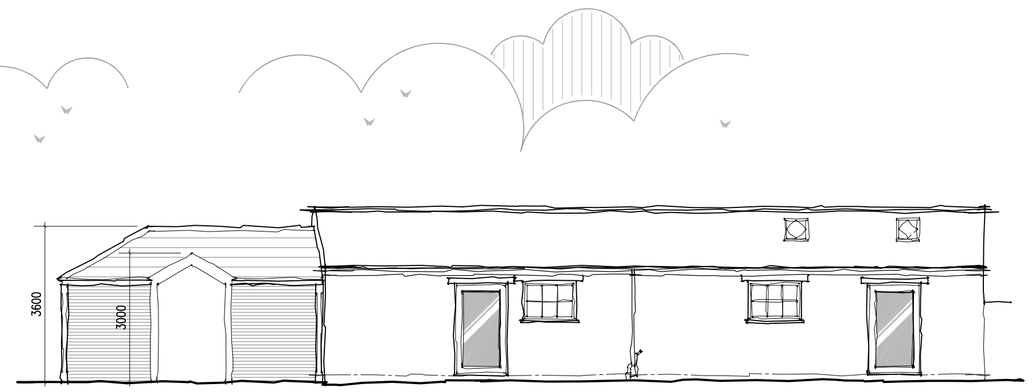

North East Facing Elevation
Scale 1:100



North West Facing Elevation
Scale 1:100

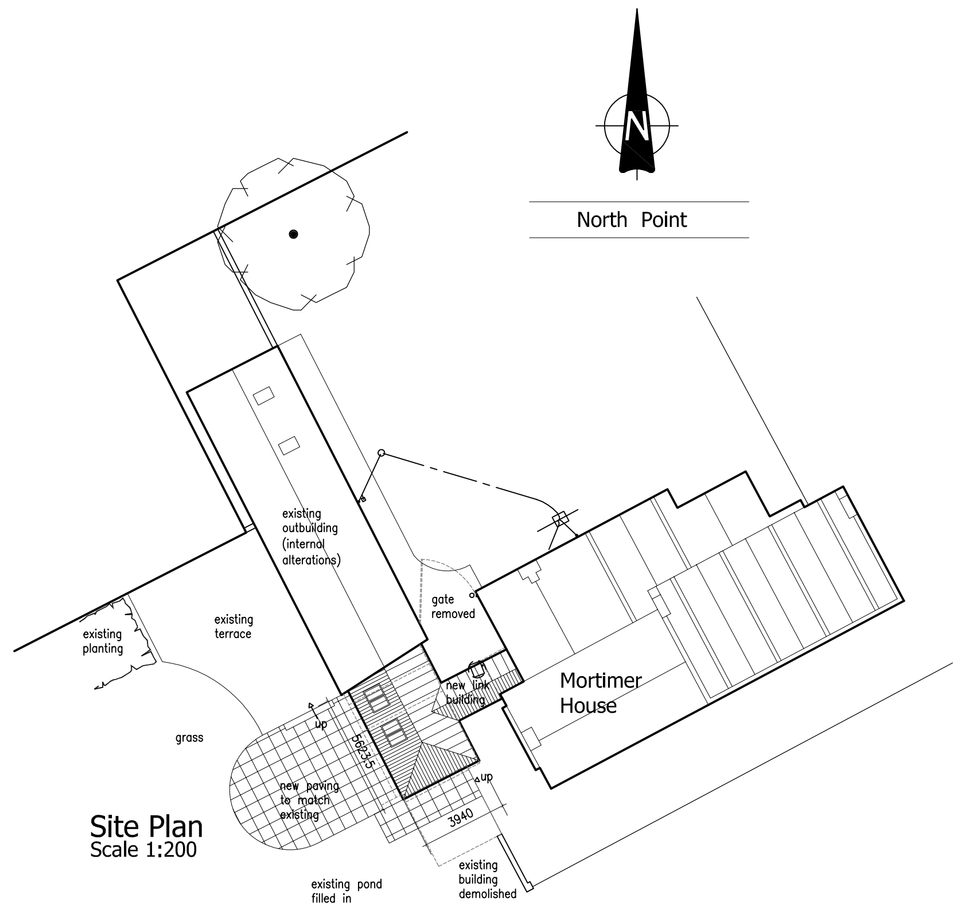


Site Plan
Scale 1:200

MATERIALS SCHEDULE:

WALLS:
Facing brickwork to match existing with oak framed glazed garden room
ROOF:
Plain tiles to match Mortimer House
WINDOWS & DOORS:
Painted timber flush casement windows & timber doors, set in reveal - brick or lead sill
RAINWATER GOODS:
Black Upvc to match existing

This drawing is to be read in conjunction with Drawing No. 11.2667.01 'Existing Details'

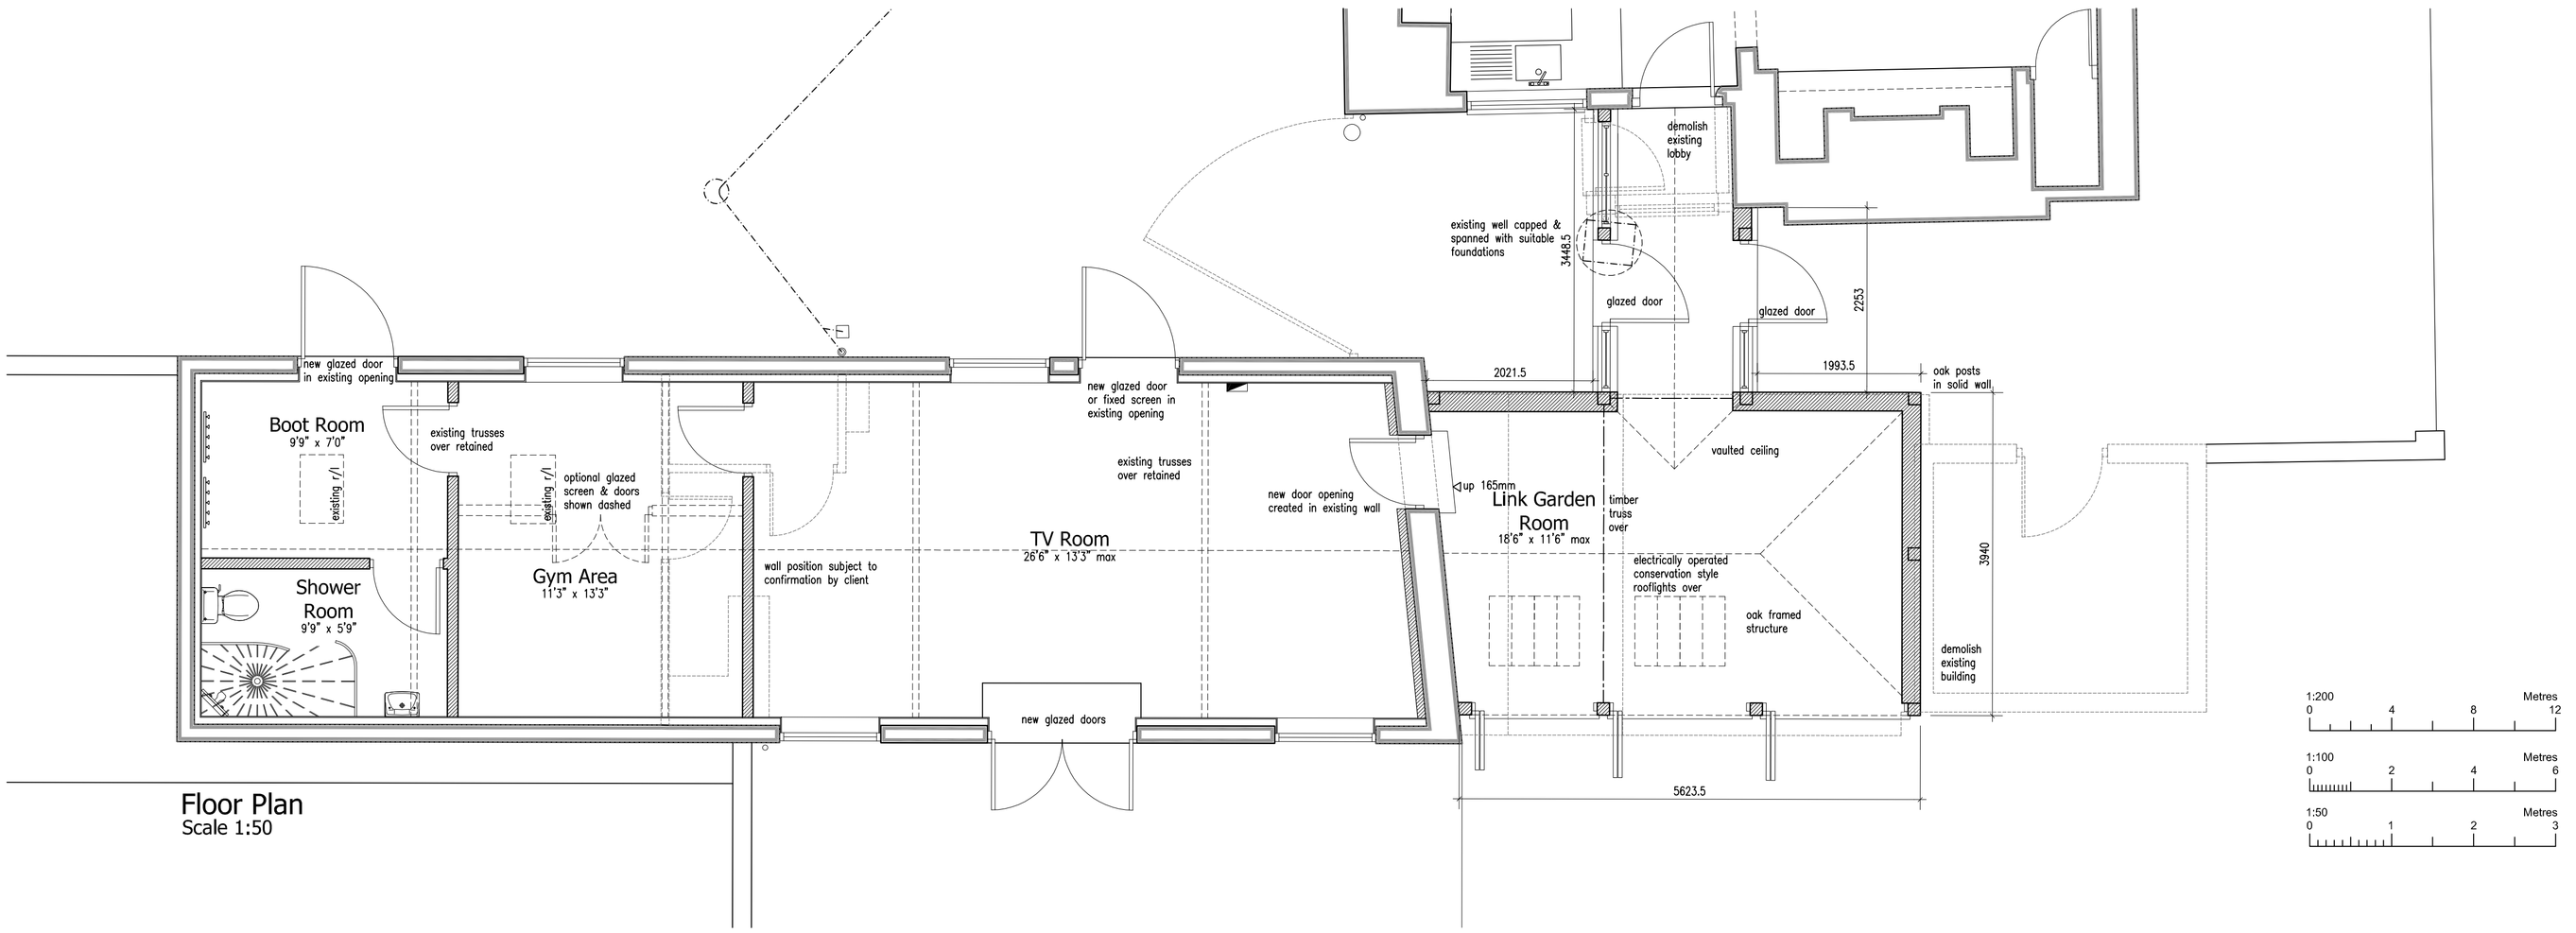

Floor Plan
Scale 1:50

1:200 Metres 0 4 8 12

1:100 Metres 0 2 4 6

1:50 Metres 0 1 2 3

Revisions :

Figured dimensions must be taken in preference to scaled dimensions and any discrepancies are to be referred to David Granger Architectural Design Limited. Contractors, subcontractors and suppliers must verify all dimensions on site before commencing any work or making any workshop drawings. All drawings are copyright of David Granger Architectural Design Limited.

DAVID GRANGER
Architectural Design Limited

Project
Mortimer House,
Washpit Lane,
Barlestone,
Warwickshire

Drawing Title
Detailed Planning Proposals
Sheet 1 of 1

Client
Mr & Mrs S. Morton

Drawing No.
11.2667.05

Date
July 2011

Scale (A1 Size)
As shown

Drawn by
MS

Checked by
DG

The Old Dairy, Mill St., Packington,
Ashby-de-la-Zouch, Leics. LE65 1WN
Tel: 01530 560939 Fax: 01530 560115
www.davidgrangerdesign.com
Company Reg. No. 5068912