



Ground Floor Plan
Scale 1:50

Part South East Facing Elevation
Scale 1:100

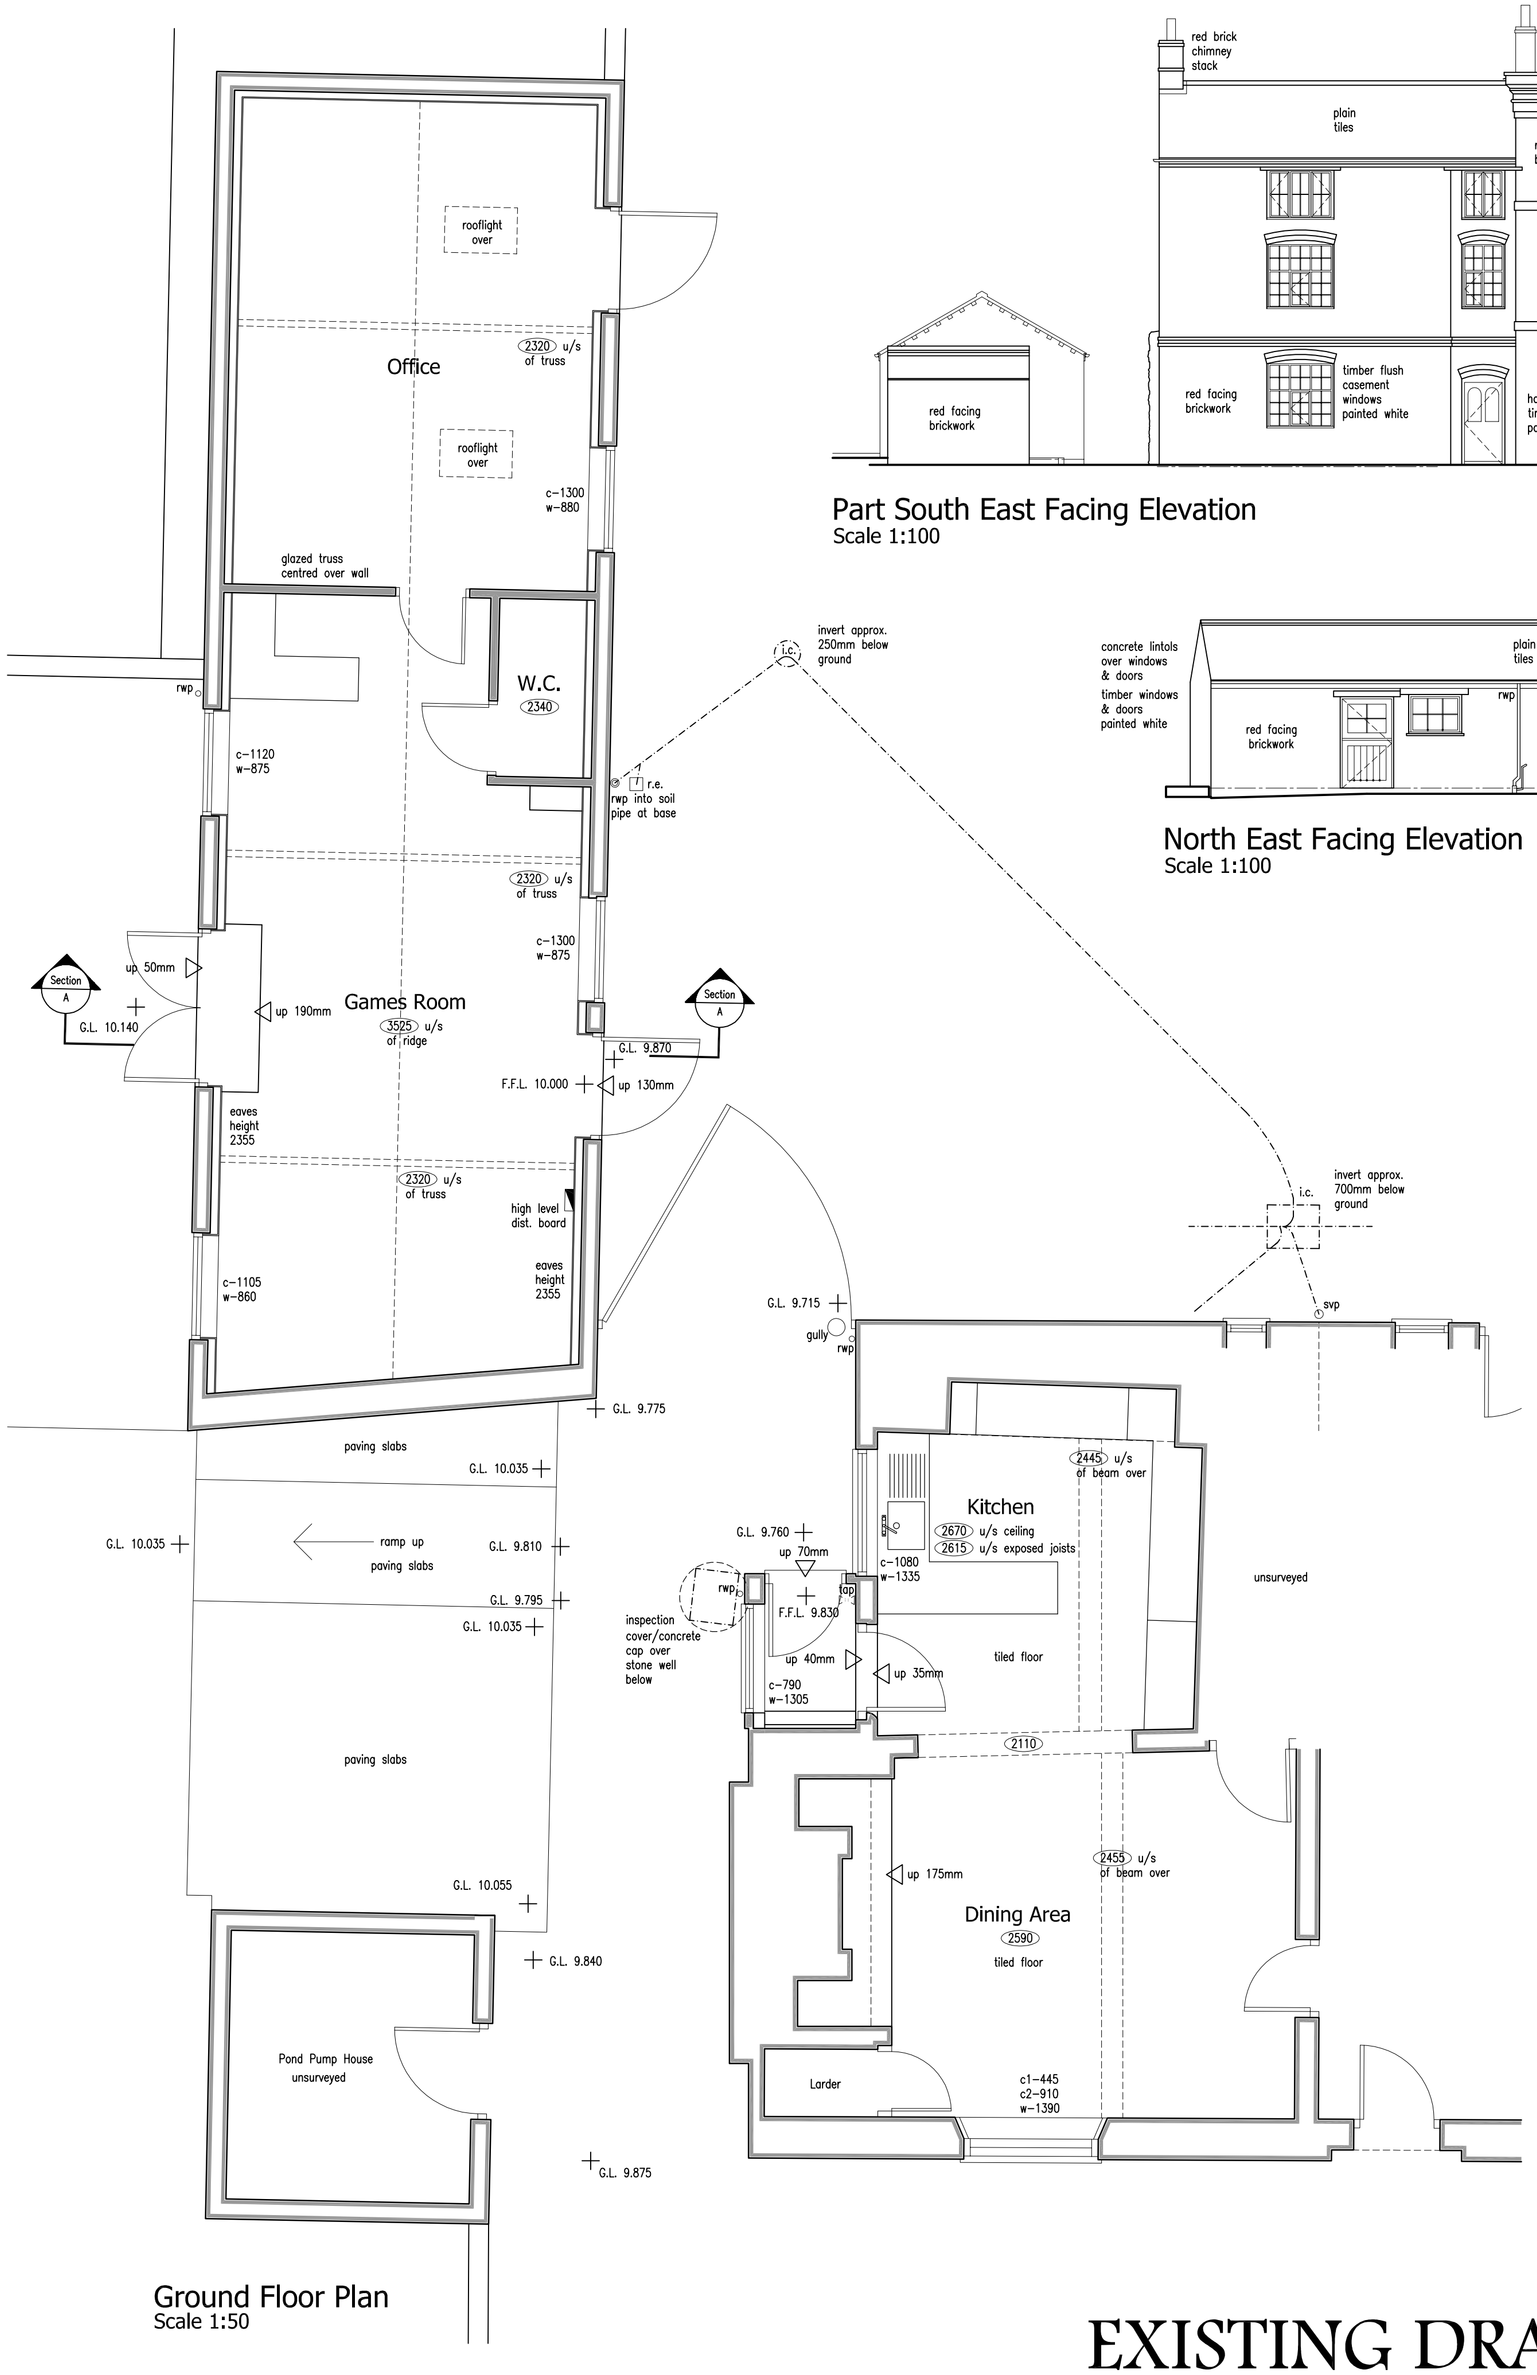


South West Facing Elevation
Scale 1:100

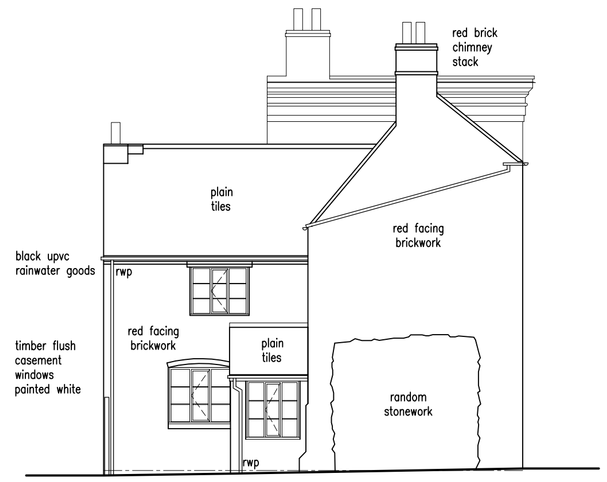


South West Facing Elevation
Scale 1:100


North East Facing Elevation
Scale 1:100

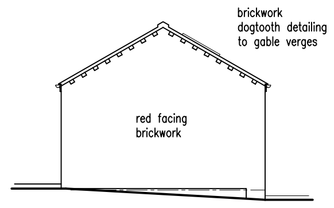


South East Facing Elevation
Scale 1:100

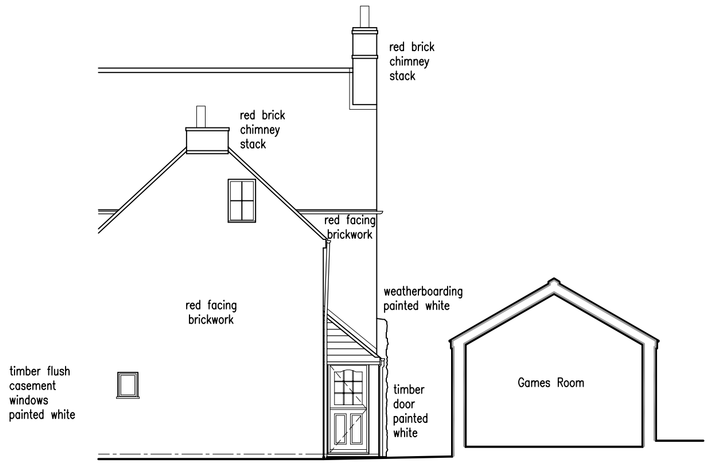


Part North West Facing Elevation
Scale 1:100

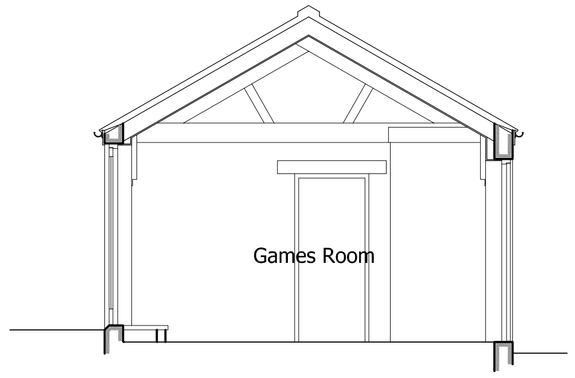

Existing Section A-A
Scale 1:50

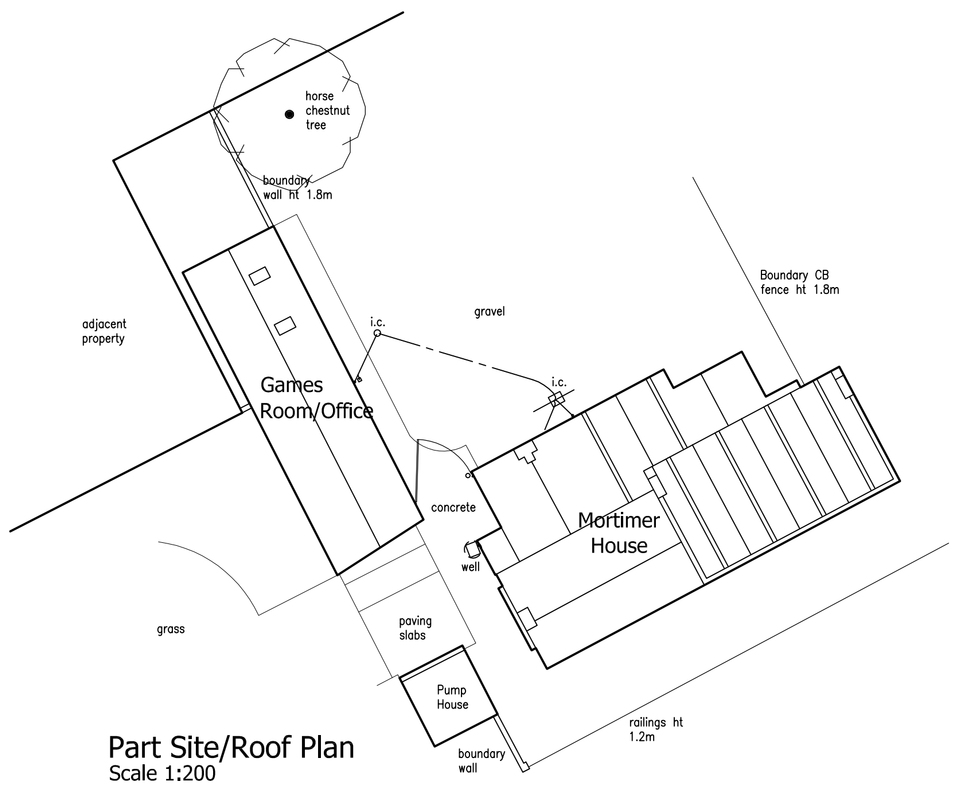

Part Site/Roof Plan
Scale 1:200

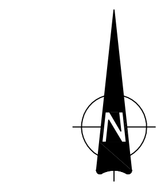

North Point

1:200 Metres 0 4 8 12

1:100 Metres 0 2 4 6

1:50 Metres 0 1 2 3

Revisions :

Figured dimensions must be taken in preference to scaled dimensions and any discrepancies are to be referred to David Granger Architectural Design Limited. Contractors, subcontractors and suppliers must verify all dimensions on site before commencing any work or making any workshop drawings. All drawings are copyright of David Granger Architectural Design Limited.

DAVID GRANGER
Architectural Design Limited

Project
Mortimer House,
Washpit Lane,
Barlestone,
Warwickshire

Drawing Title
Existing Details

Client
Mr & Mrs S. Morton

Drawing No.
11.2667.01

Date
May, 2011

Scale (A1 Size)
As shown

Drawn by
J.R.

Checked by
S.F.

The Old Dairy, Mill St., Packington,
Ashby-de-la-Zouch, Leics. LE65 1WN
Tel: 01530 560939 Fax: 01530 560115
www.davidgrangerdesign.com
Company Reg. No. 5868912

EXISTING DRAWING
MORTIMER HOUSE, WASHPIT LANE, BARLESTONE, WARWICKSHIRE