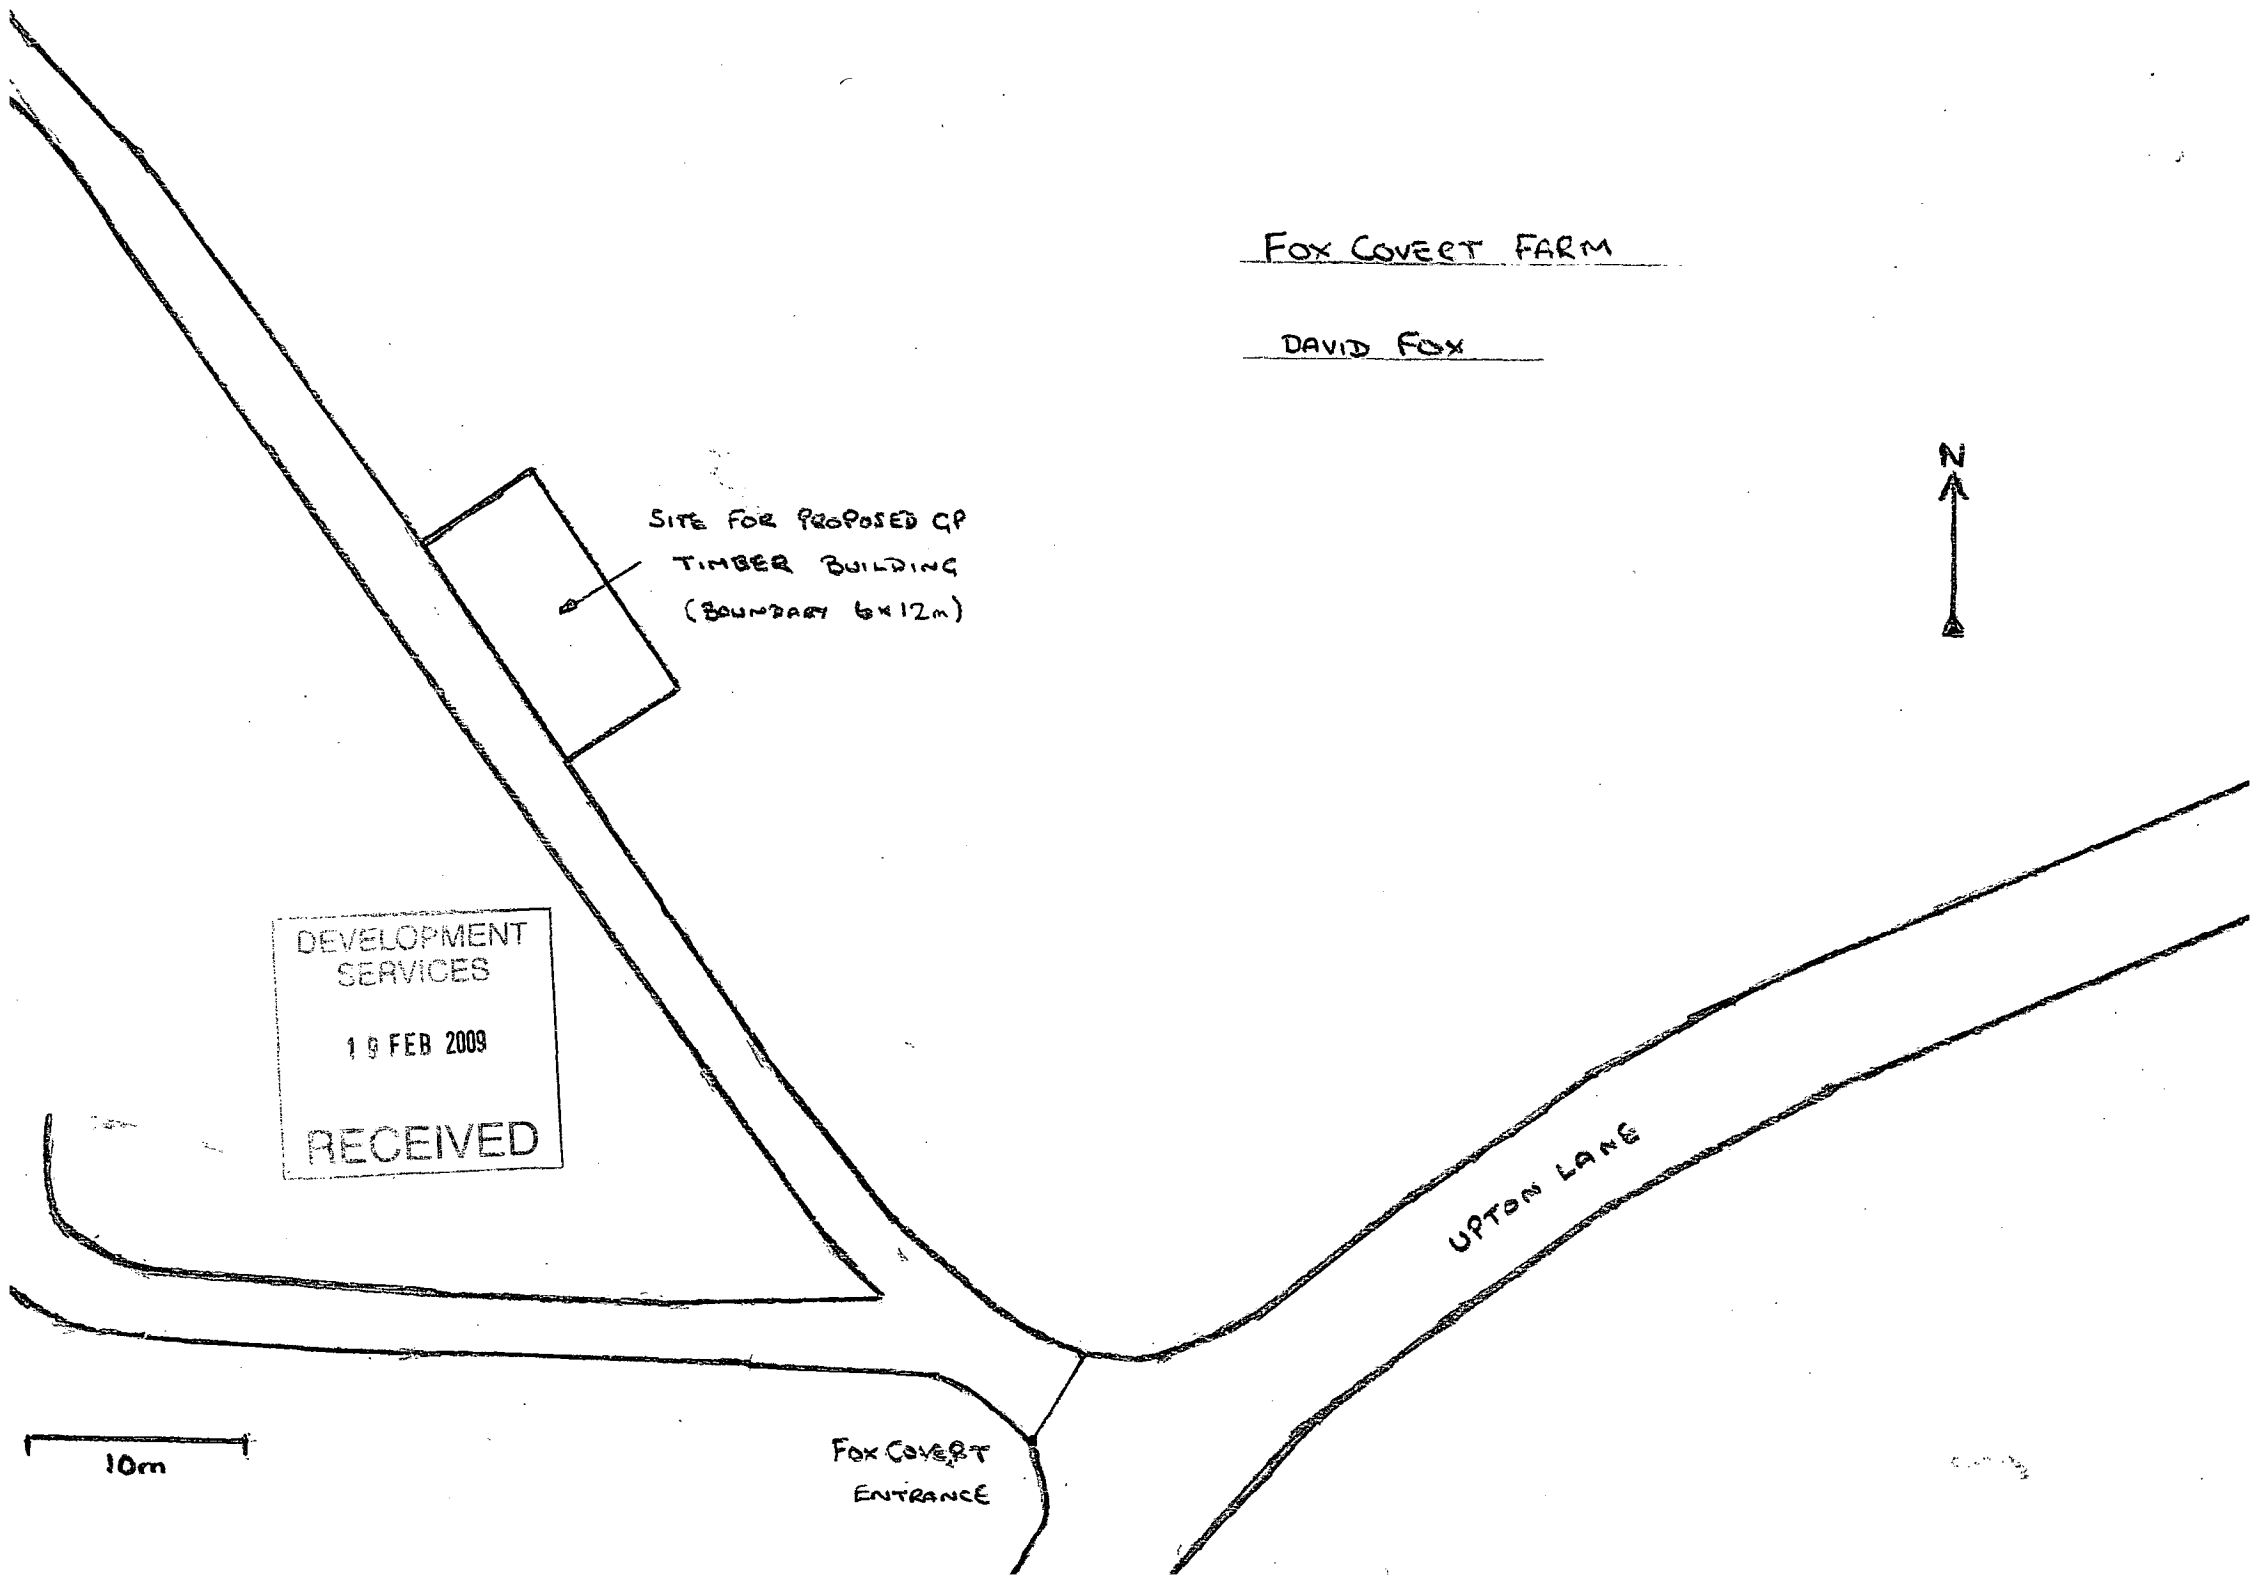

FOX COVERT FARM
DAVID FOX
SITE FOR PROPOSED GP TIMBER BUILDING (BOUNDARY 6x12m)
N
DEVELOPMENT SERVICES
19 FEB 2009
RECEIVED
UPTON LANE
10m
FOX COVERT ENTRANCE