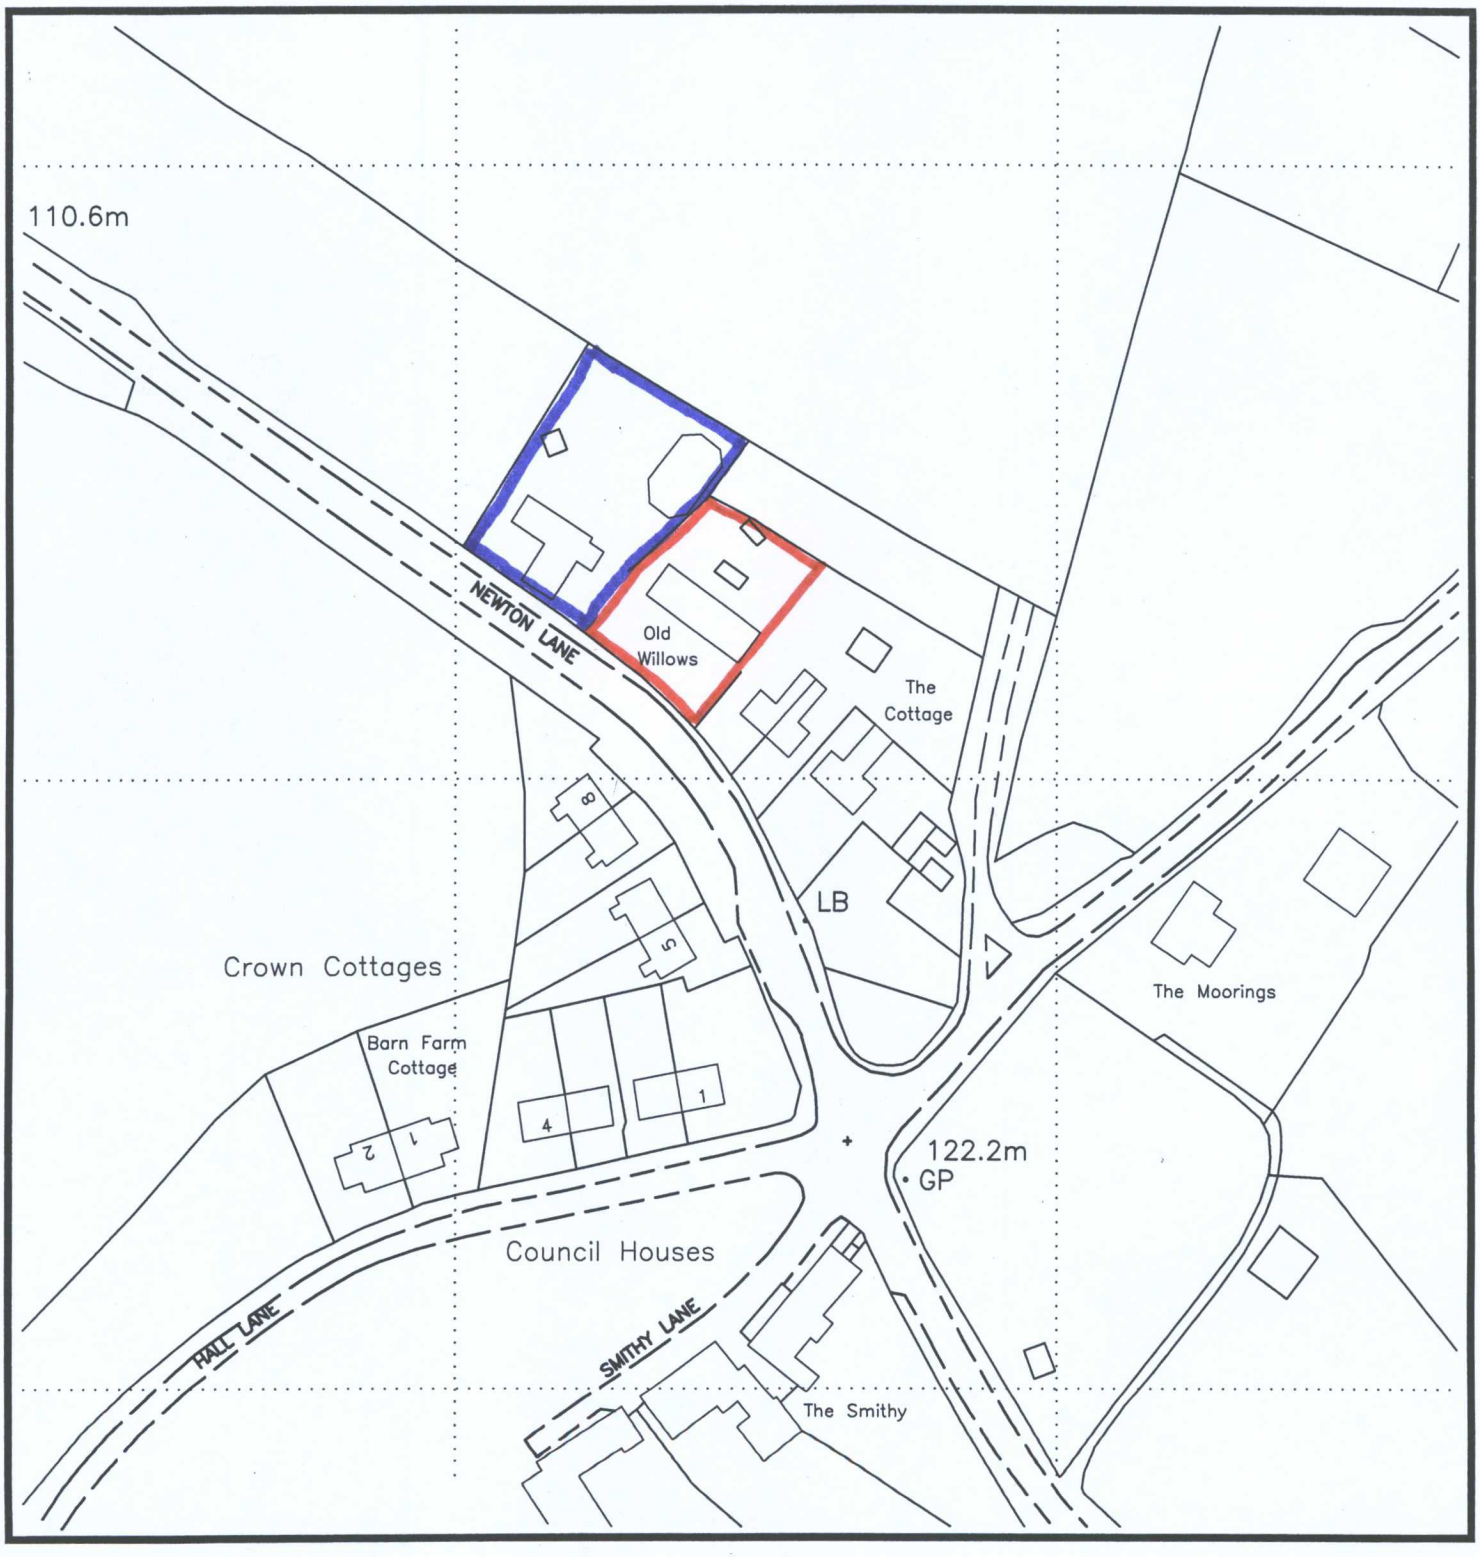


DEVELOPMENT SERVICES
20 FEB 2009
RECEIVED

Location Plan

Scale 1:1250

© Crown Copyright.
All rights reserved
Licence No. AR100030374

DGADL Job Ref: 00.1269

Indicative North