




PROPOSED ELEVATION 1
SCALE 1:50

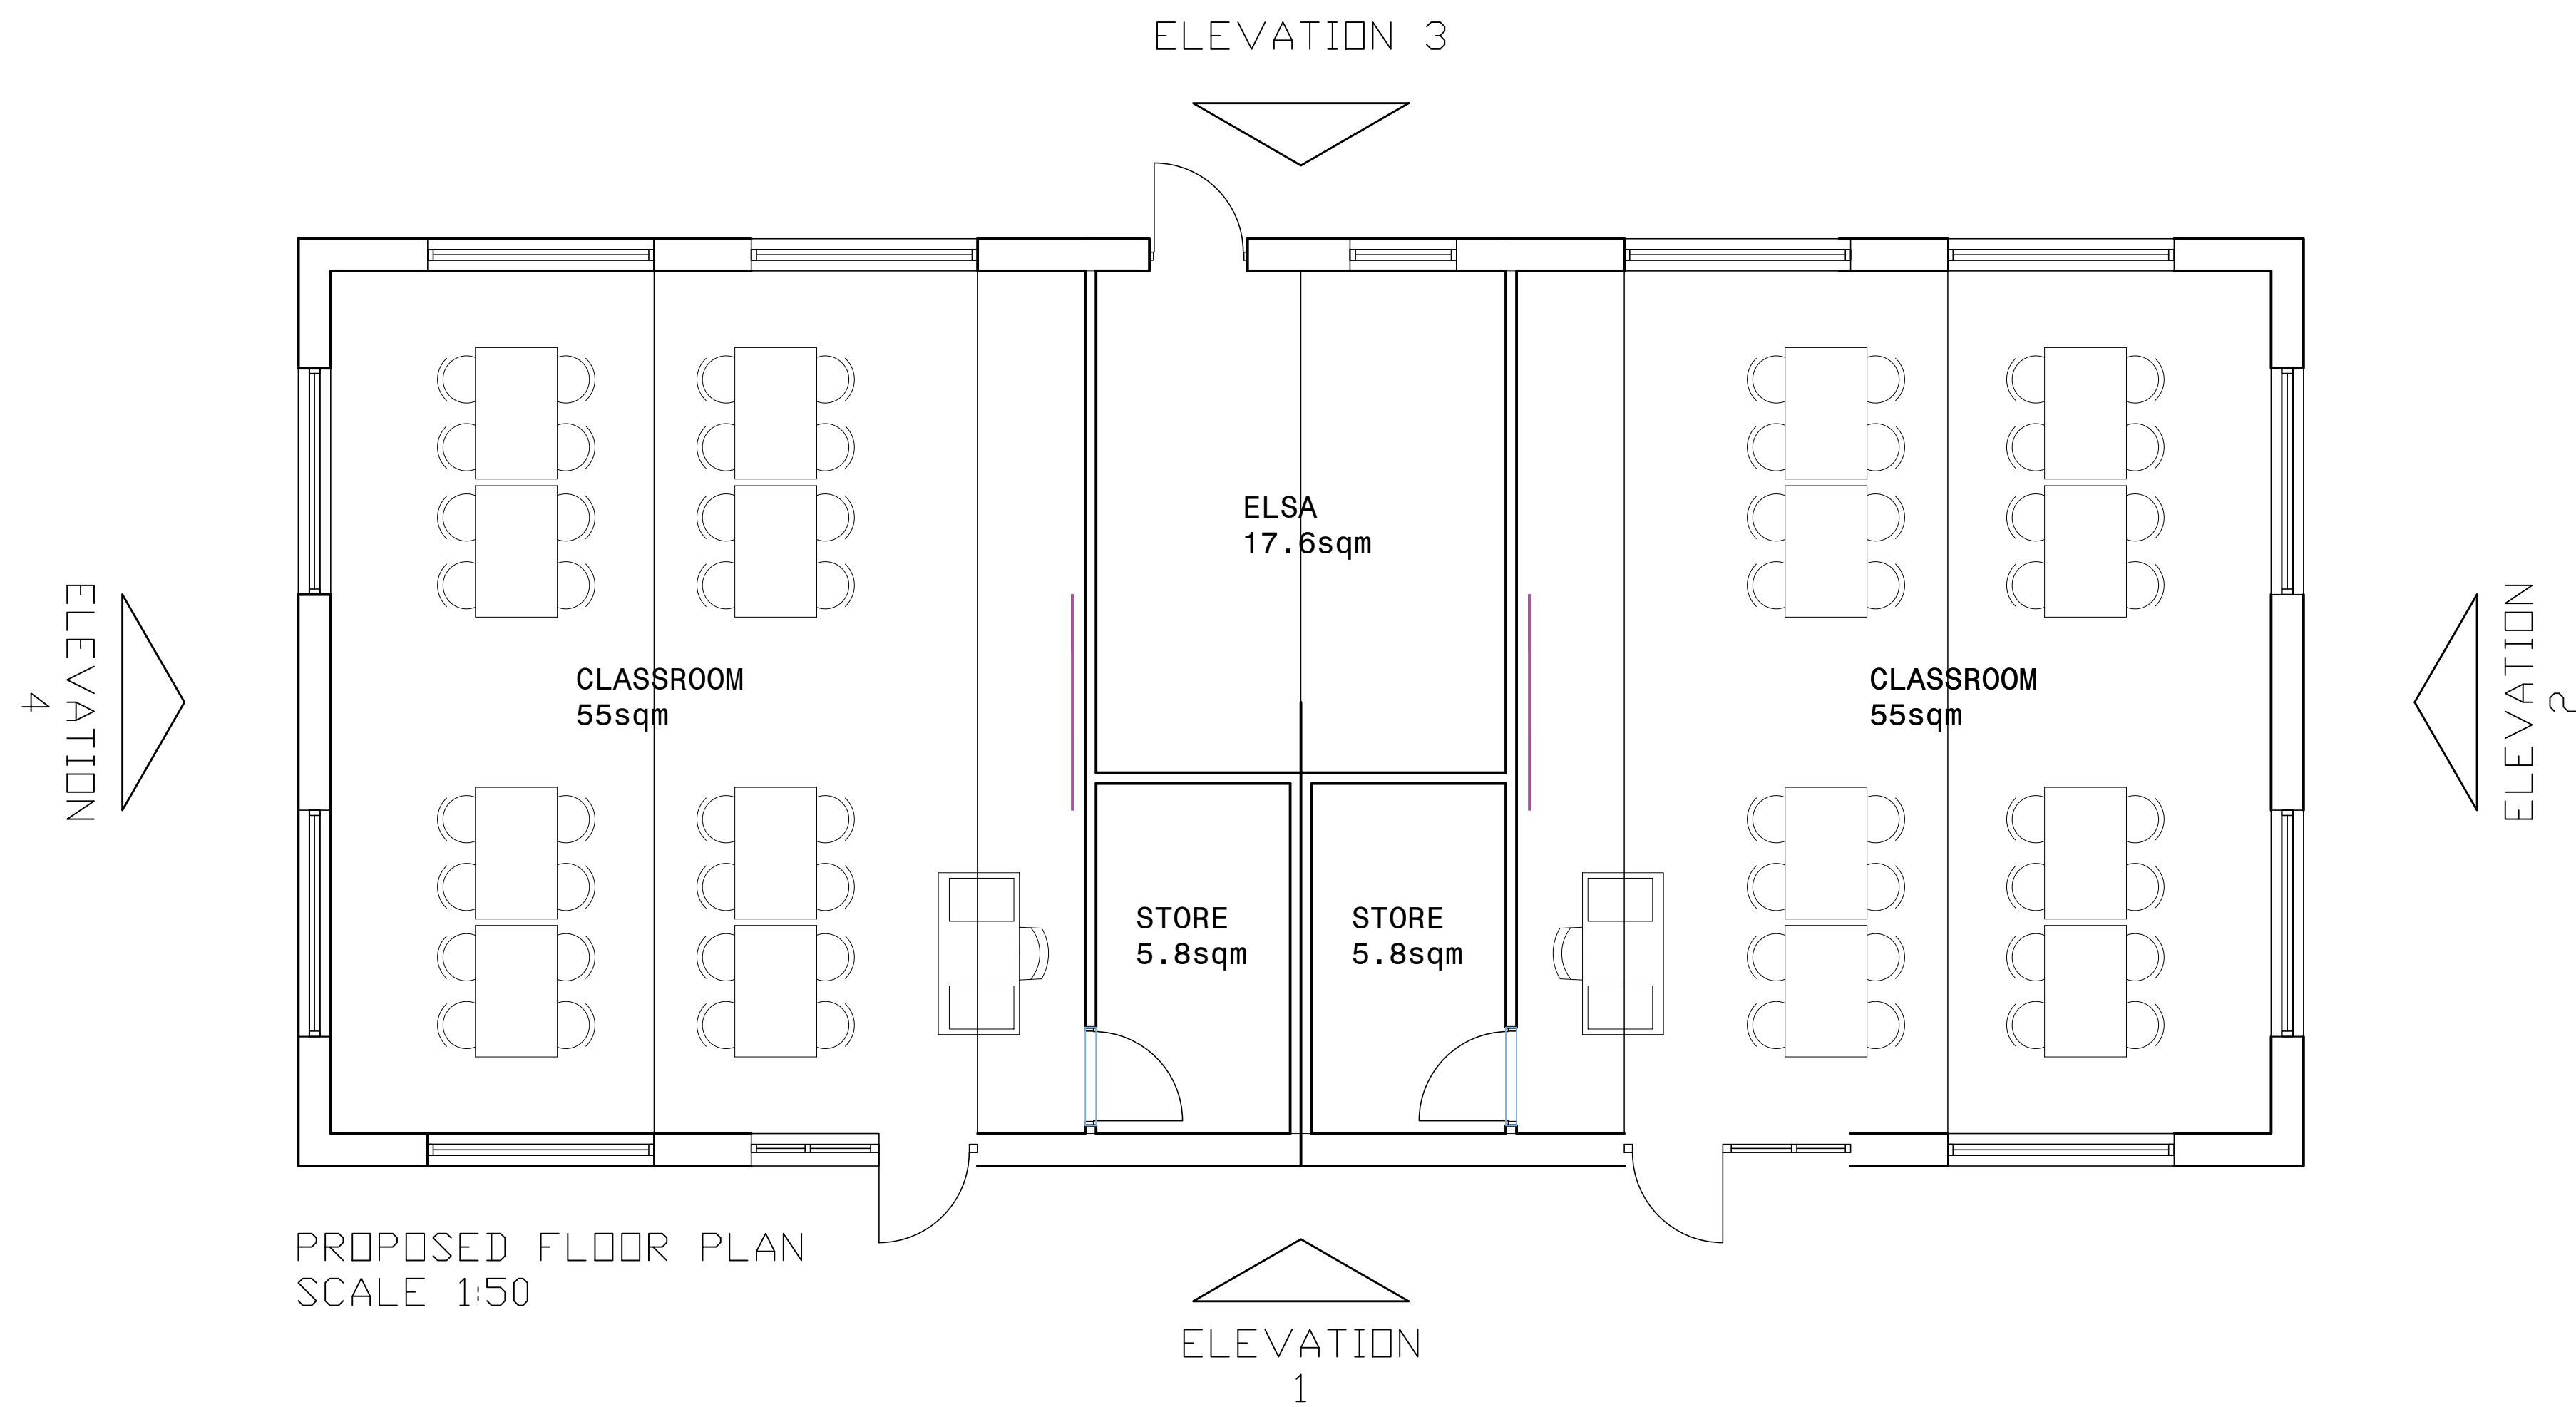


PROPOSED ELEVATION 2
SCALE 1:50

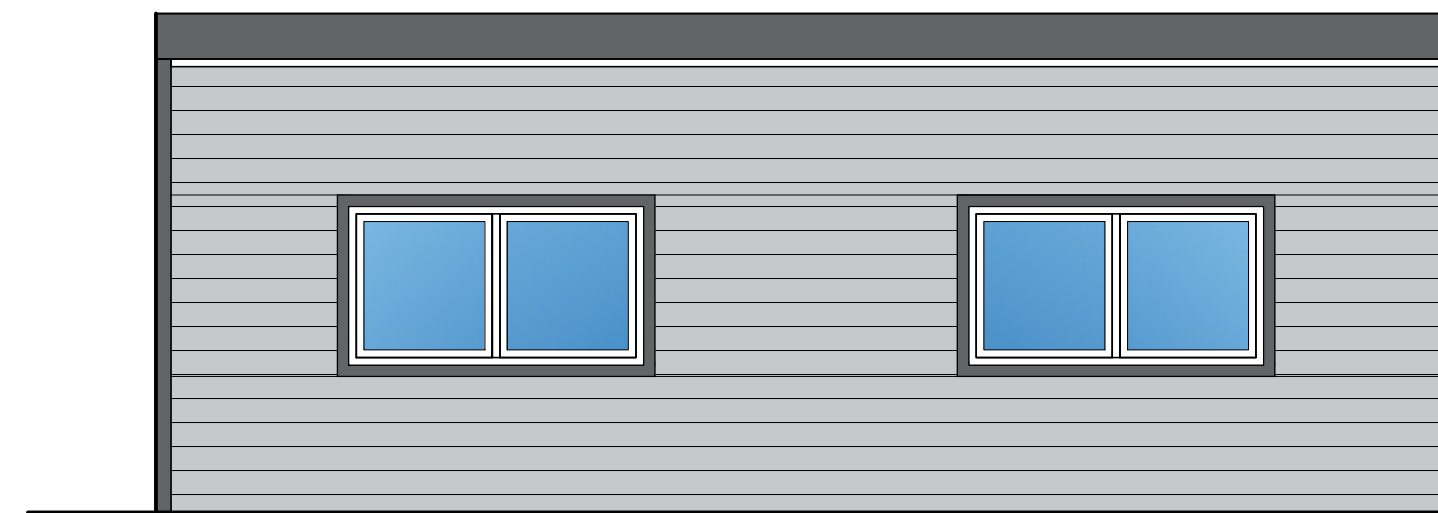

PROPOSED ELEVATION 3
SCALE 1:50

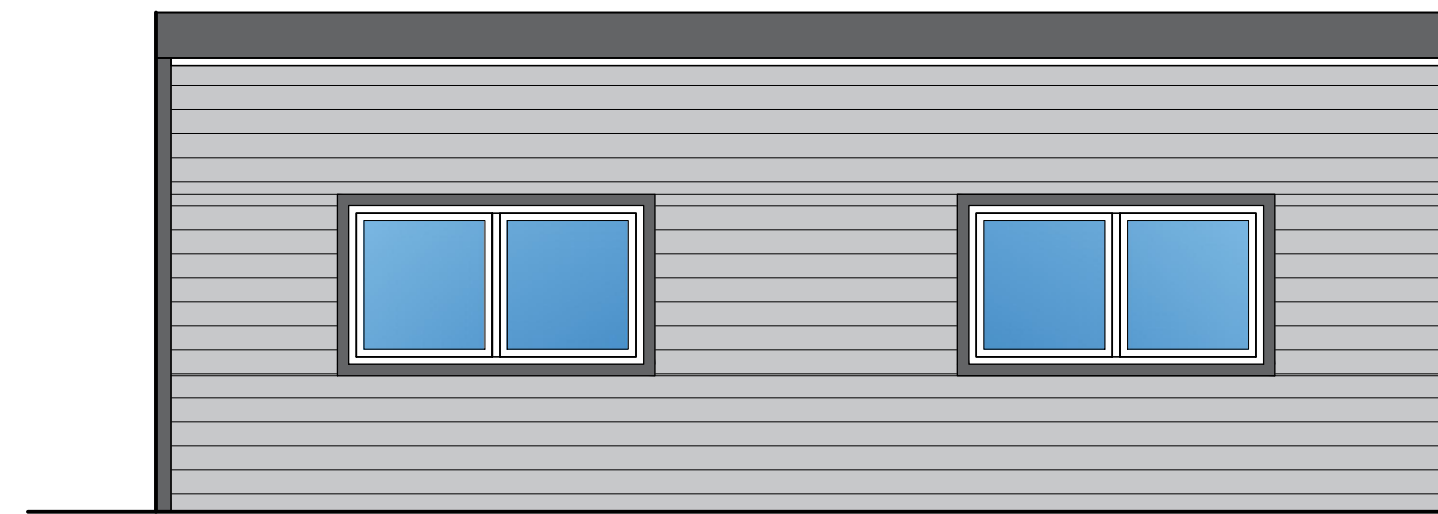

PROPOSED ELEVATION 2
SCALE 1:50

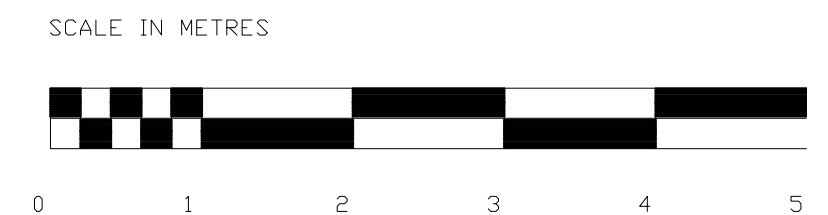

REV.	DESCRIPTION	BY	DATE
STATUS: ☐ ☐ ☐ ☐ ☐			
FEASIBILITYPLANNING TENDERCONSTRUCTIONSBUILT			
PETER ☐ ☐ ☒ SMITH ☐ ☐ ☐ ASSOCIATES ☐ ☐ ☒ Architects ☒			
The Studio 57 Main Street Baston Peterborough PE69PB ☐ ☐ ☐ ☐ ☐ ☐ ☐ ☐ Tel. 01778 560090 Fax. 01778 560091			
PROJECT: REPLACEMENT OF 2NO MOBILE BLOCK		DRAWING: PROPOSED PLANS AND ELEVATIONS	
CLIENT: HASTINGS SCHOOL		DRAWING NO: 23/ 4462 / 04 SCALE: A1 @ 1:50 REVISION: ☐ SCALE: A3 @ 1:100 Date: MAR 2023	
DRAWN BY: DC		CHECKED BY: R DIMOND	