


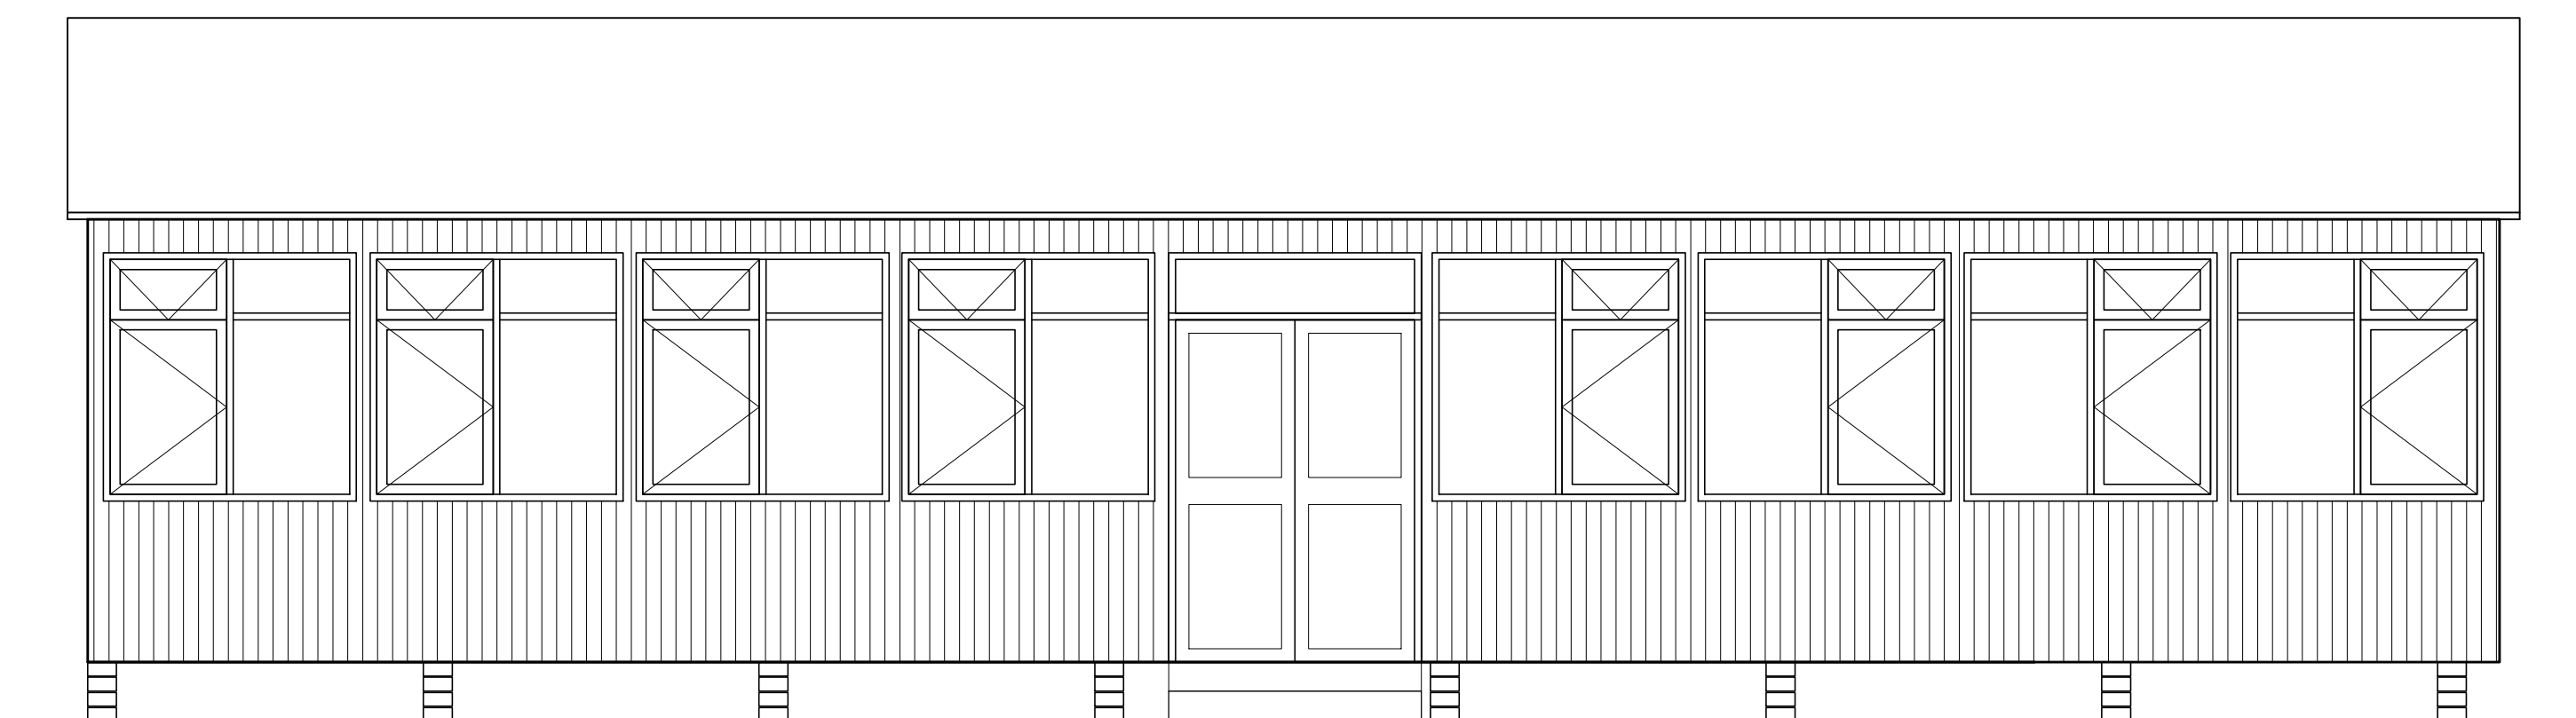


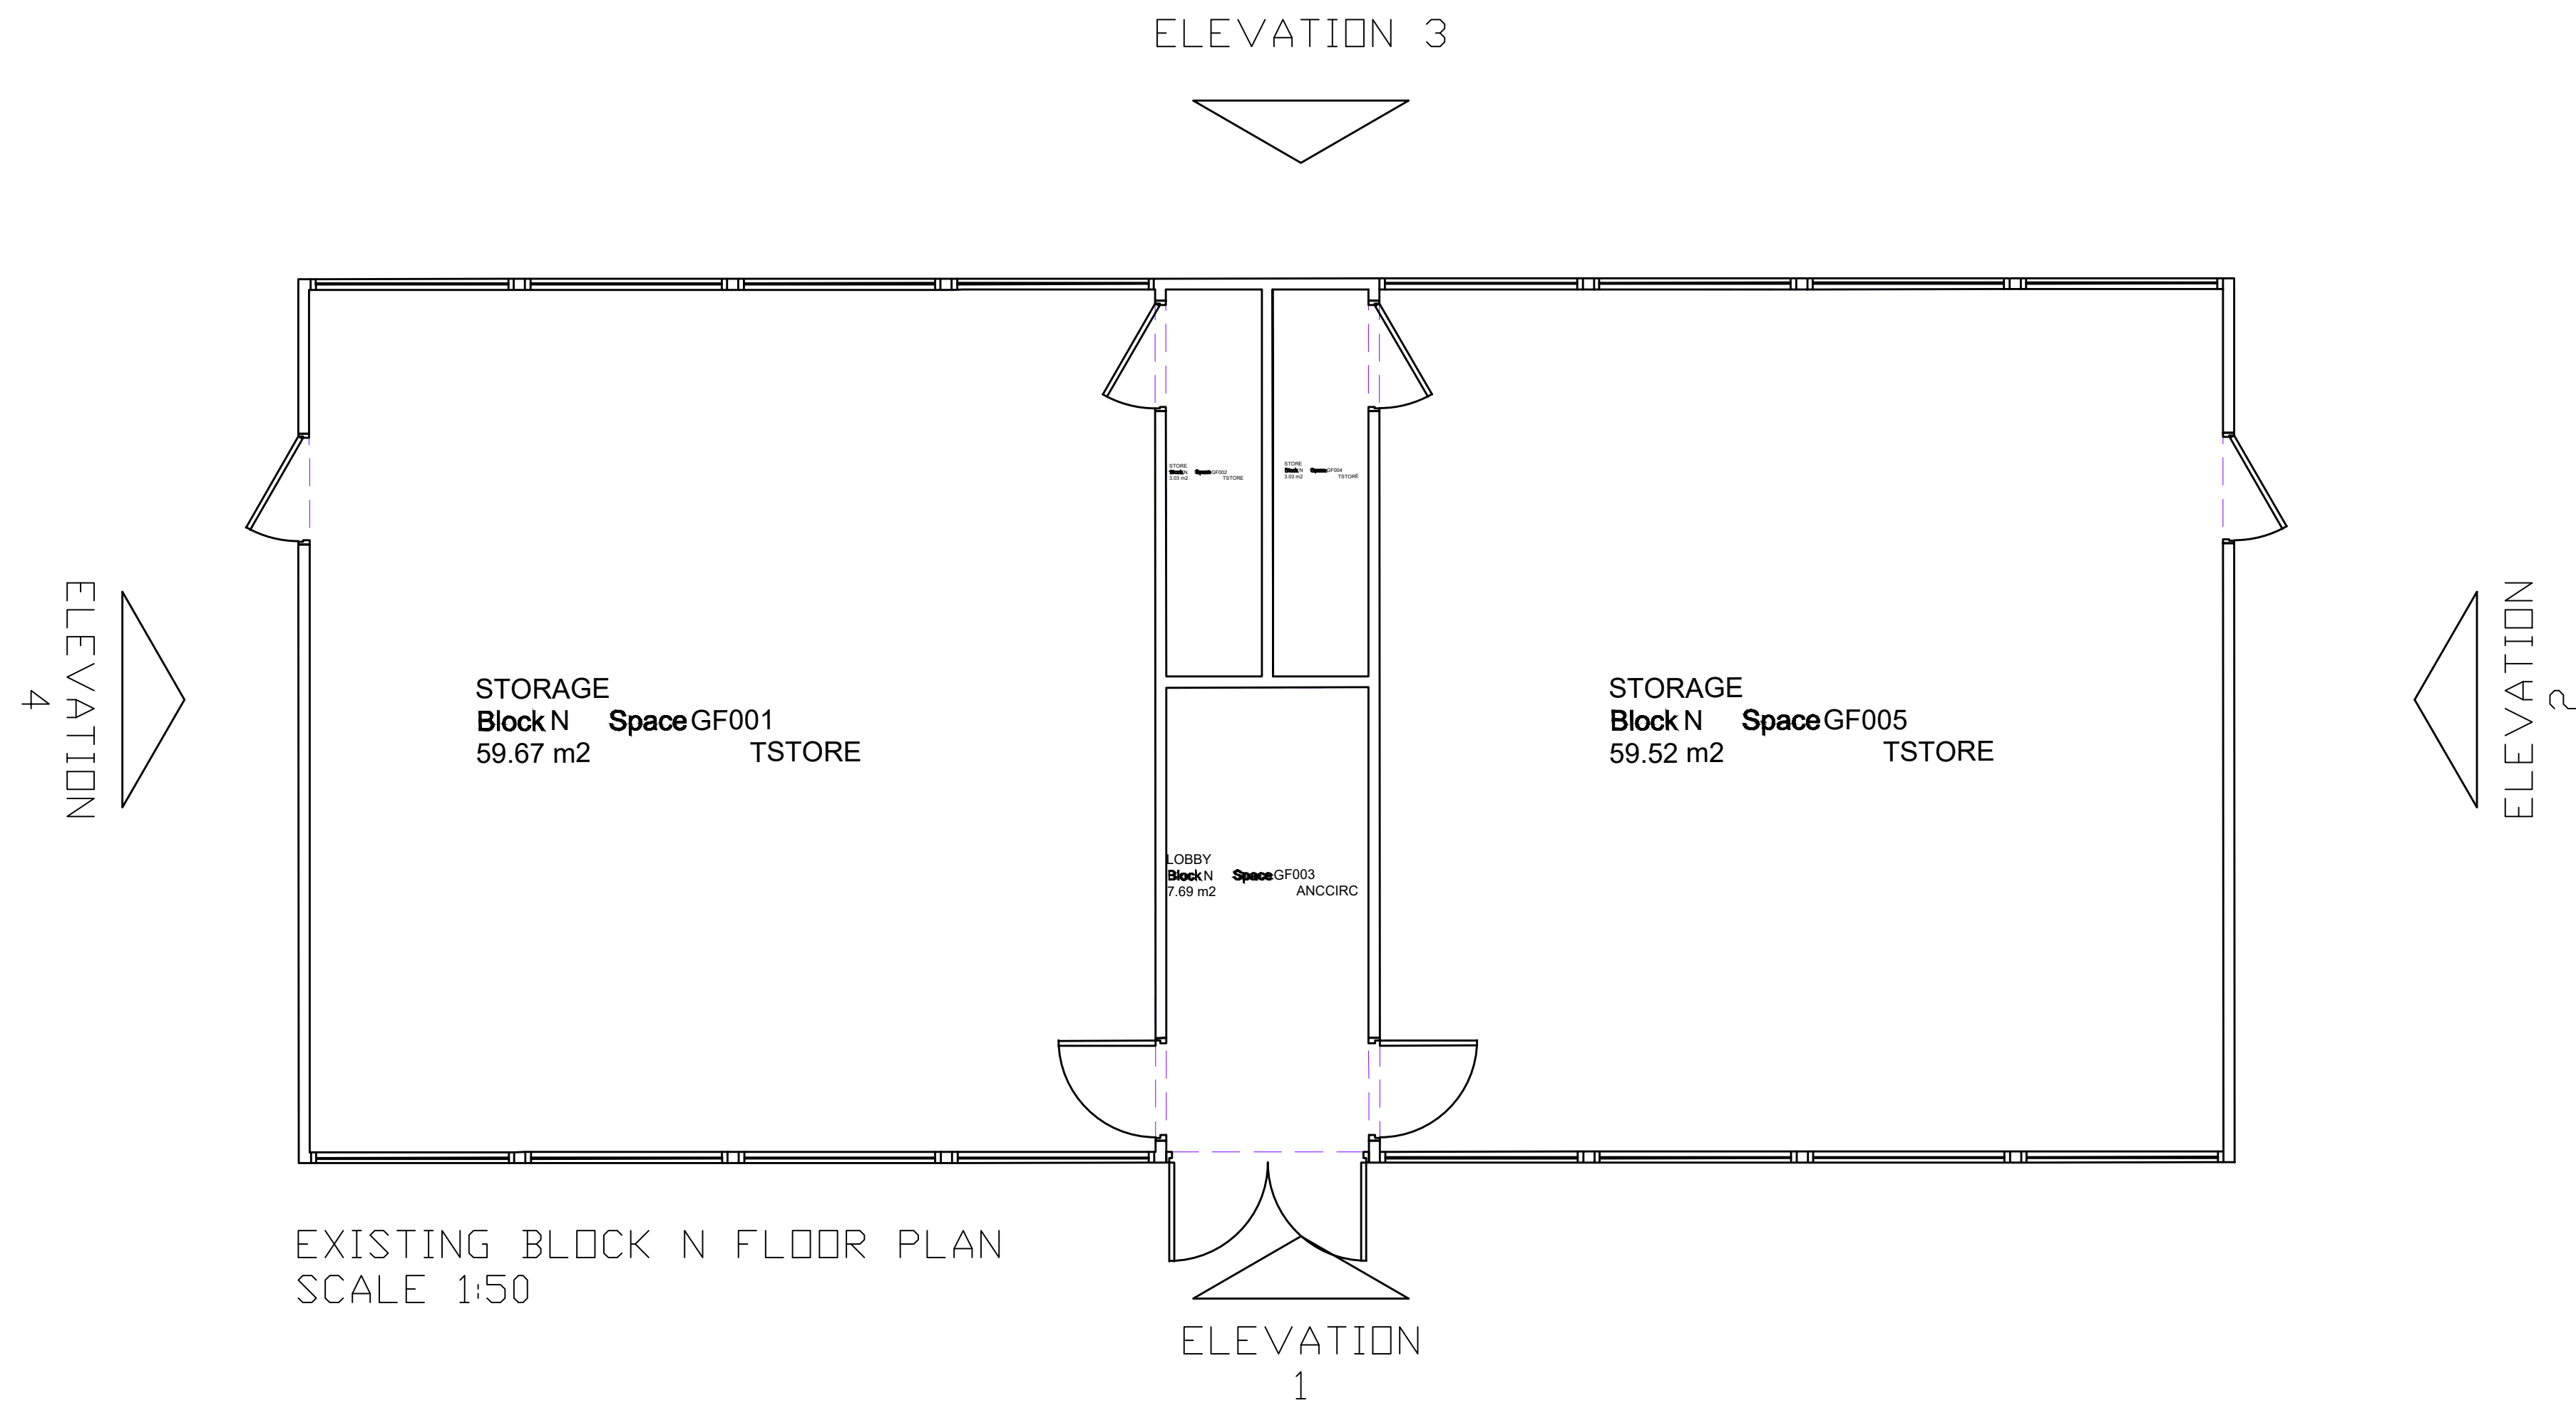


EXISTING ELEVATION 1
SCALE 1:50

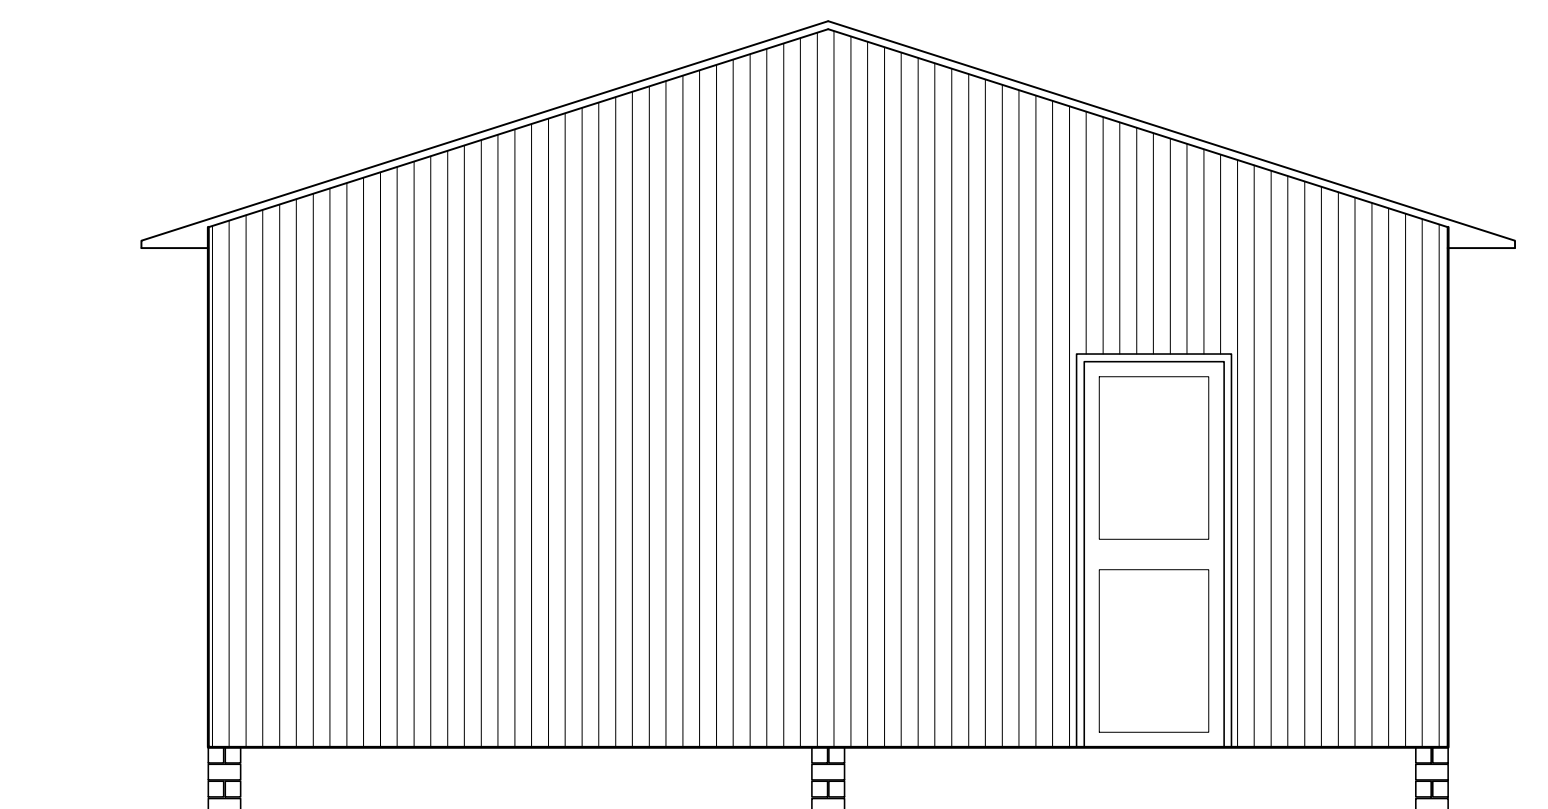


EXISTING ELEVATION 2
SCALE 1:50

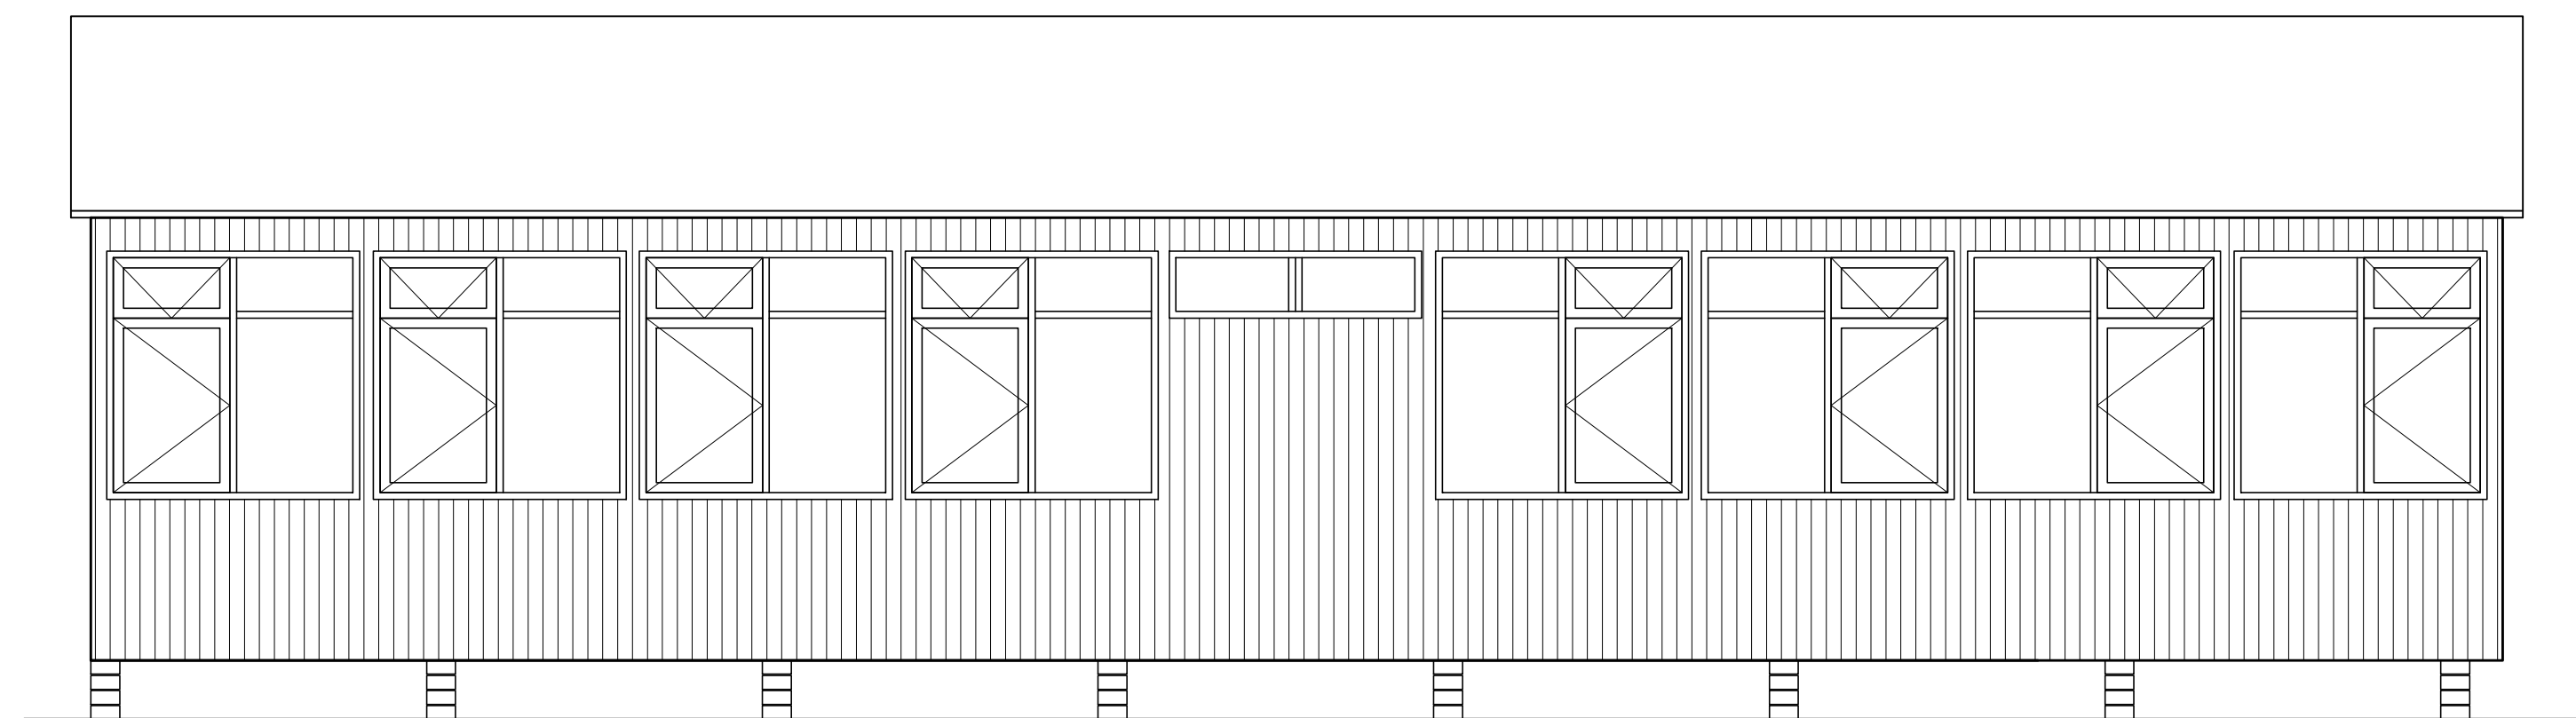

EXISTING ELEVATION 3
SCALE 1:50

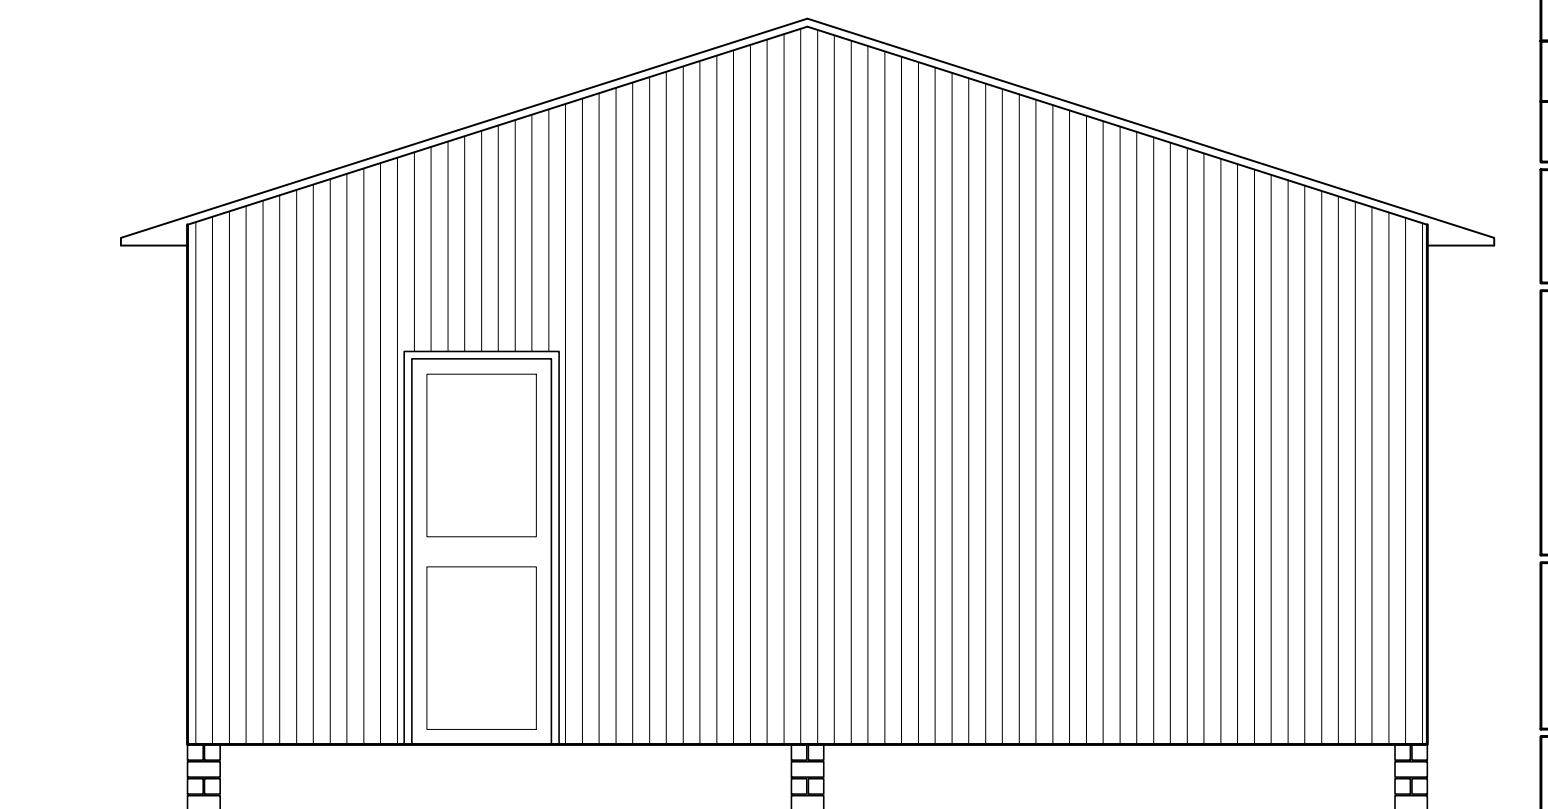

EXISTING ELEVATION 4
SCALE 1:50

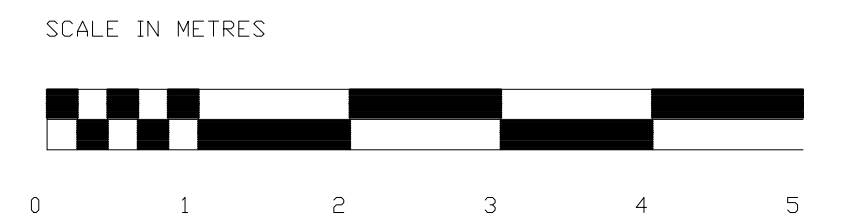

REV.	DESCRIPTION	BY	DATE
STATUS:	☐ FEASIBILITY PLANNING ☐ TENDER CONSTRUCTION ☐ BUILT		
PROJECT:		DRAWING:	
REPLACEMENT OF 2ND MOBILE BLOCK		EXISTING PLANS AND ELEVATIONS	
CLIENT:		DRAWING NO.: 23/4462/04	
HASTINGS SCHOOL		SCALE: A1 @ 1:50	REVISION: ☐
DRAWN BY:		SCALE: A3 @ 1:100	Date: MAR 2023
DC		CHECKED BY:	R DIMOND

PETER SMITH ASSOCIATES Architects

The Studio
57 Main Street
Boston
Peterborough PE6 9PB
Tel. 01778 560090
Fax. 01778 560091