11/00424/FUL JO DCPLAN

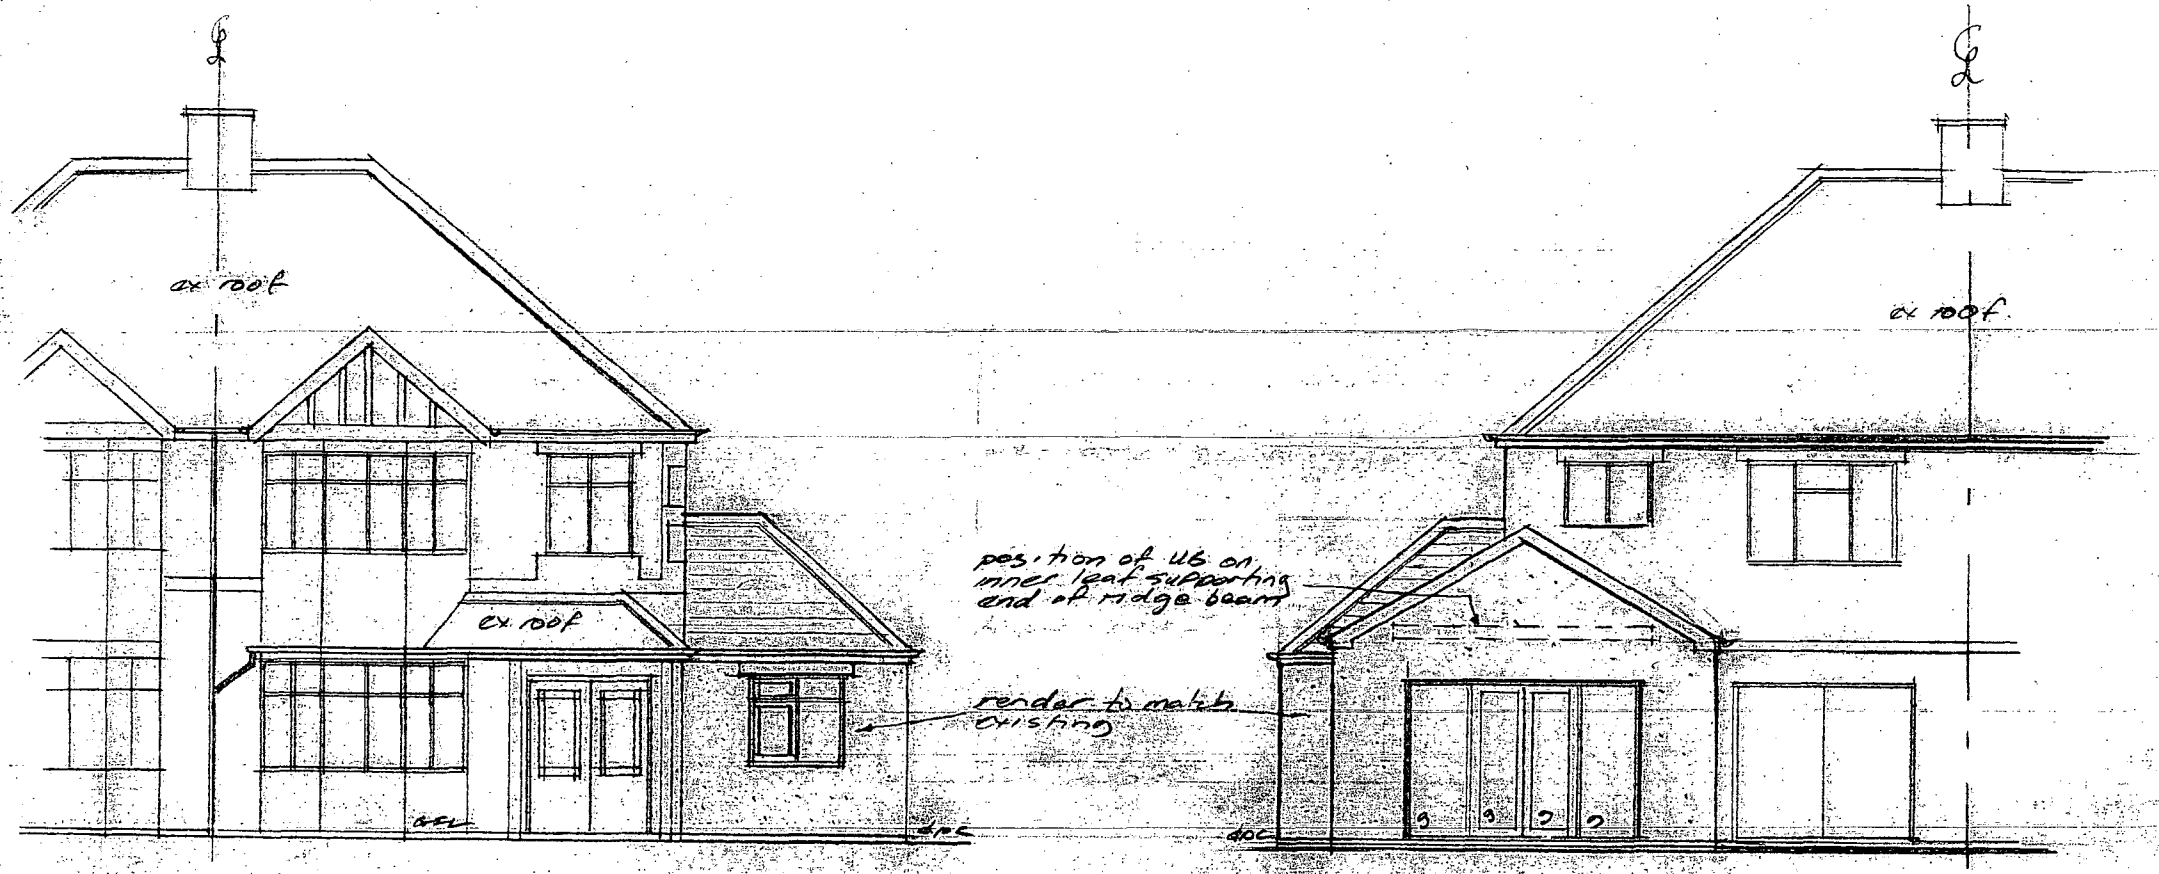


Proposed Front

Proposed Rear

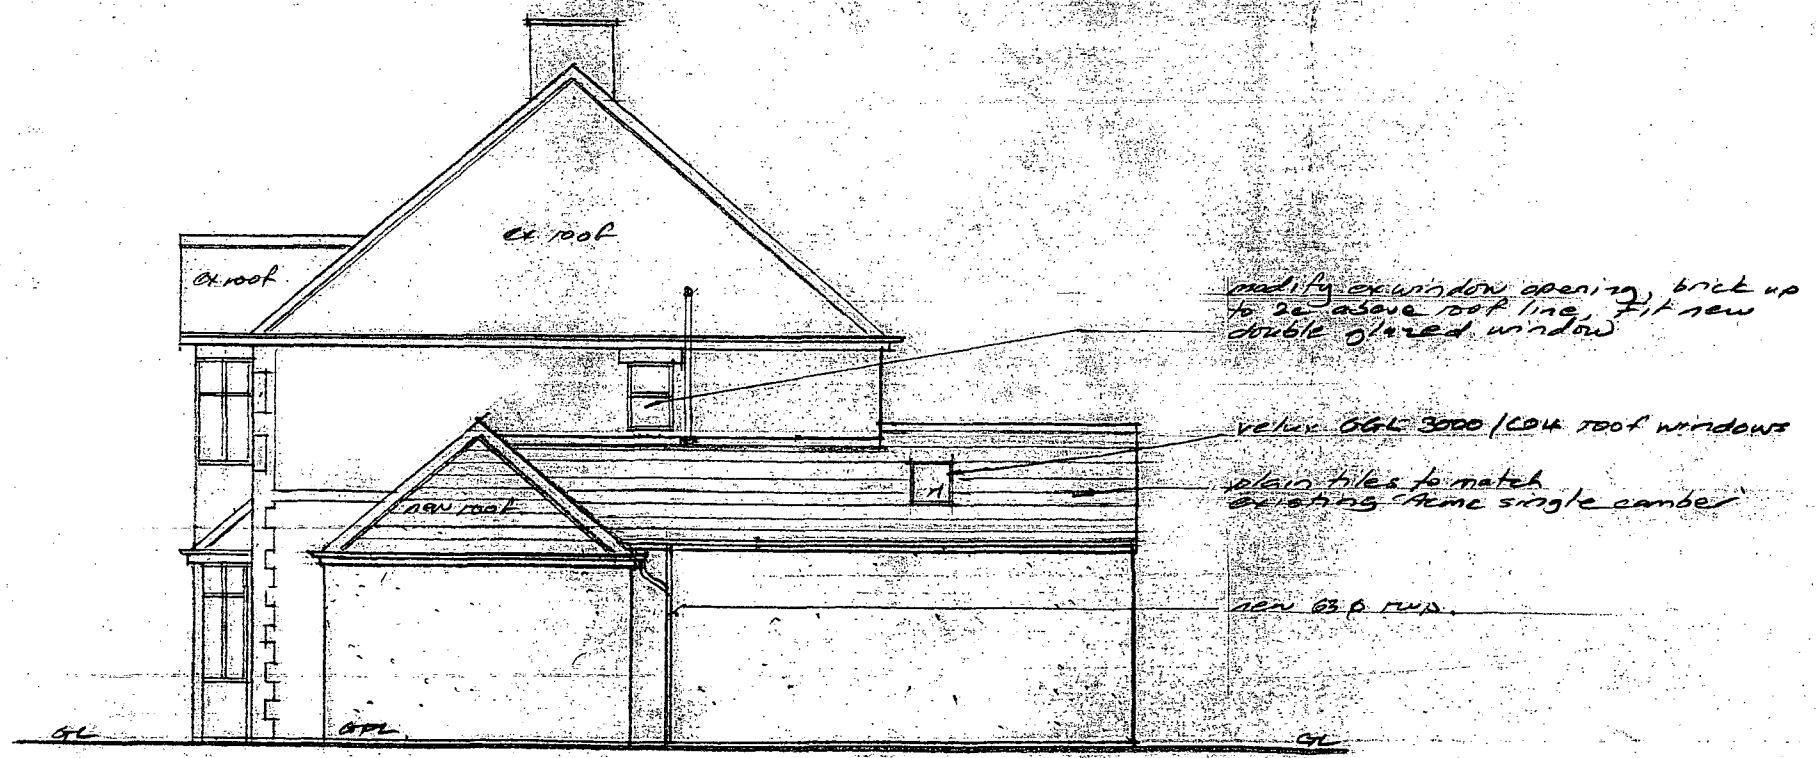


Proposed Side

a. 11.5.11. amended to clients instructions

| | |
|---|---|
| Martin S Dennis<br>Architectural Technician<br>10 Wesley Close<br>Sapcote LE9 4HY<br><br>01455 272275 | Proposed Single Storey Side Extension<br>3 Brockhurst Ave<br>Burbage<br>LE10 2HG. |
| scale<br>1:100<br>date<br>3.12.11 | dwg no.<br>M1236/3a |