11/00424/FUL JO DCPLAN.

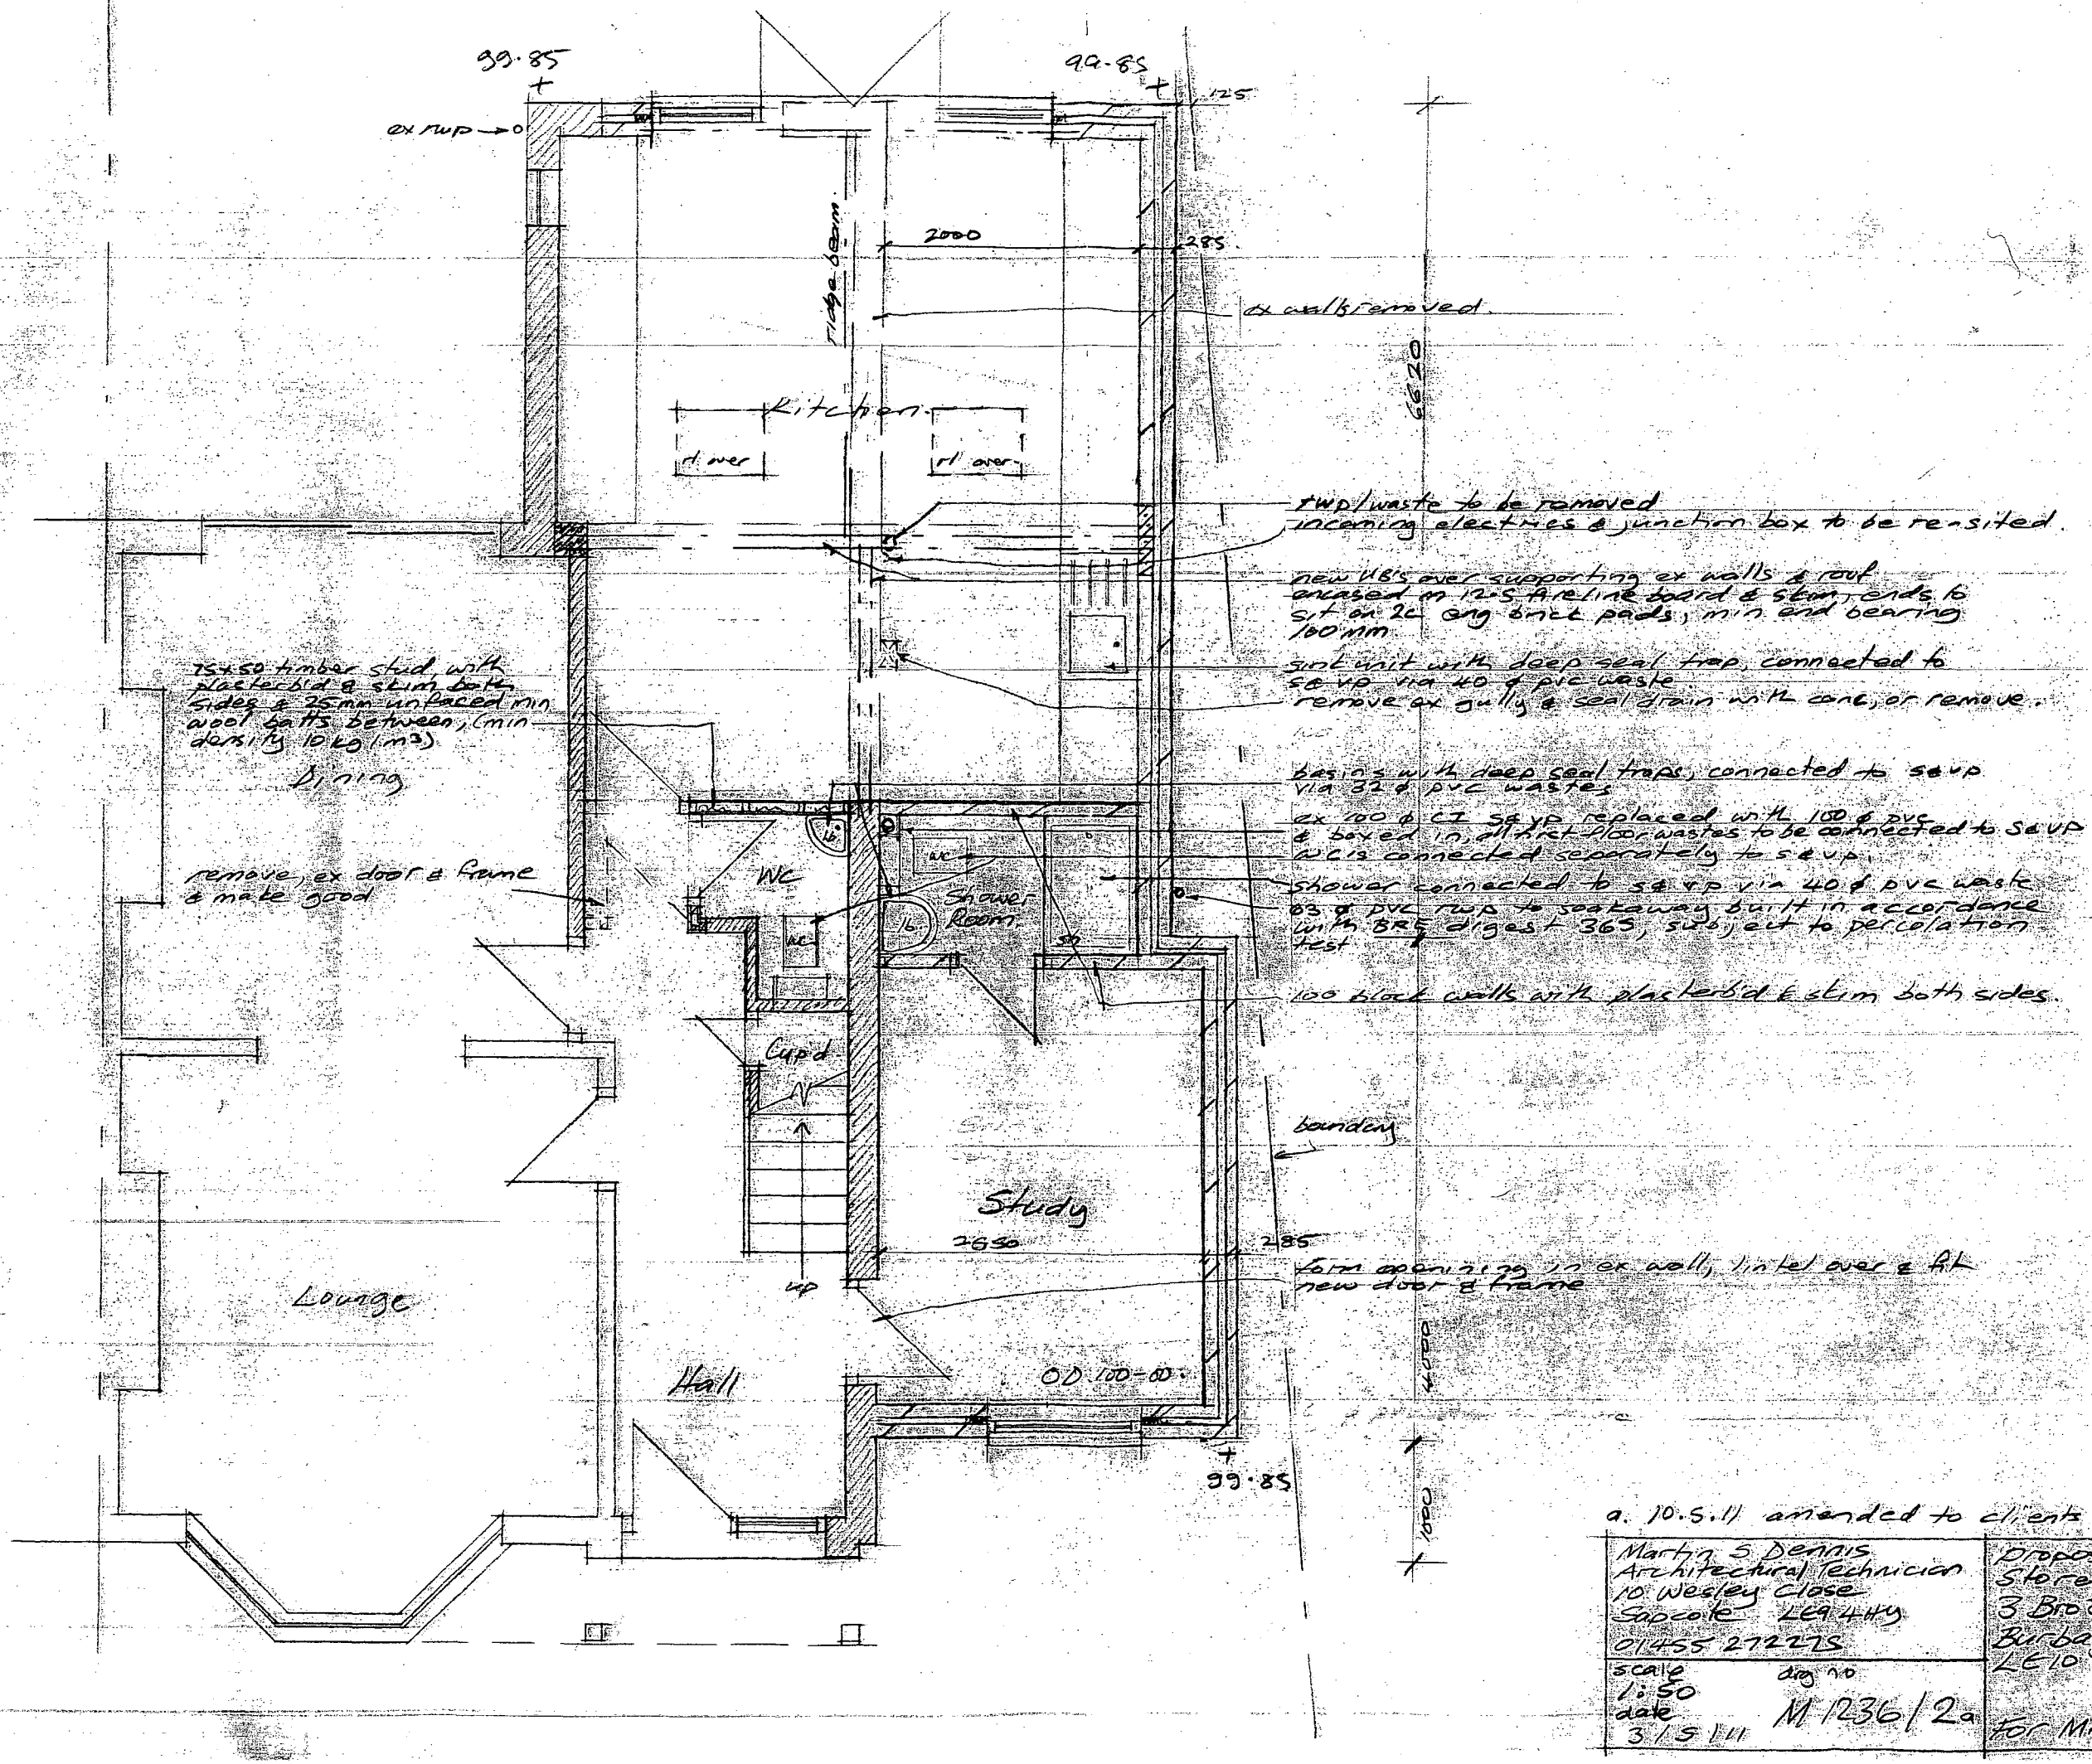

a. 10.5.11 amended to clients instructions.

Martin S Dennis Architectural Technician 10 Wesley Close Sapcote LE9 4HY 01455 272275	Proposed Single Storey Side Extension 3 Brockhurst Ave. Burbage LE10 2HG
scale 1:50 date 3/5/11 dwg no M 1236/2a	For Mr & Mrs O'Shea