11/00424/FUL JO DCPLAN.

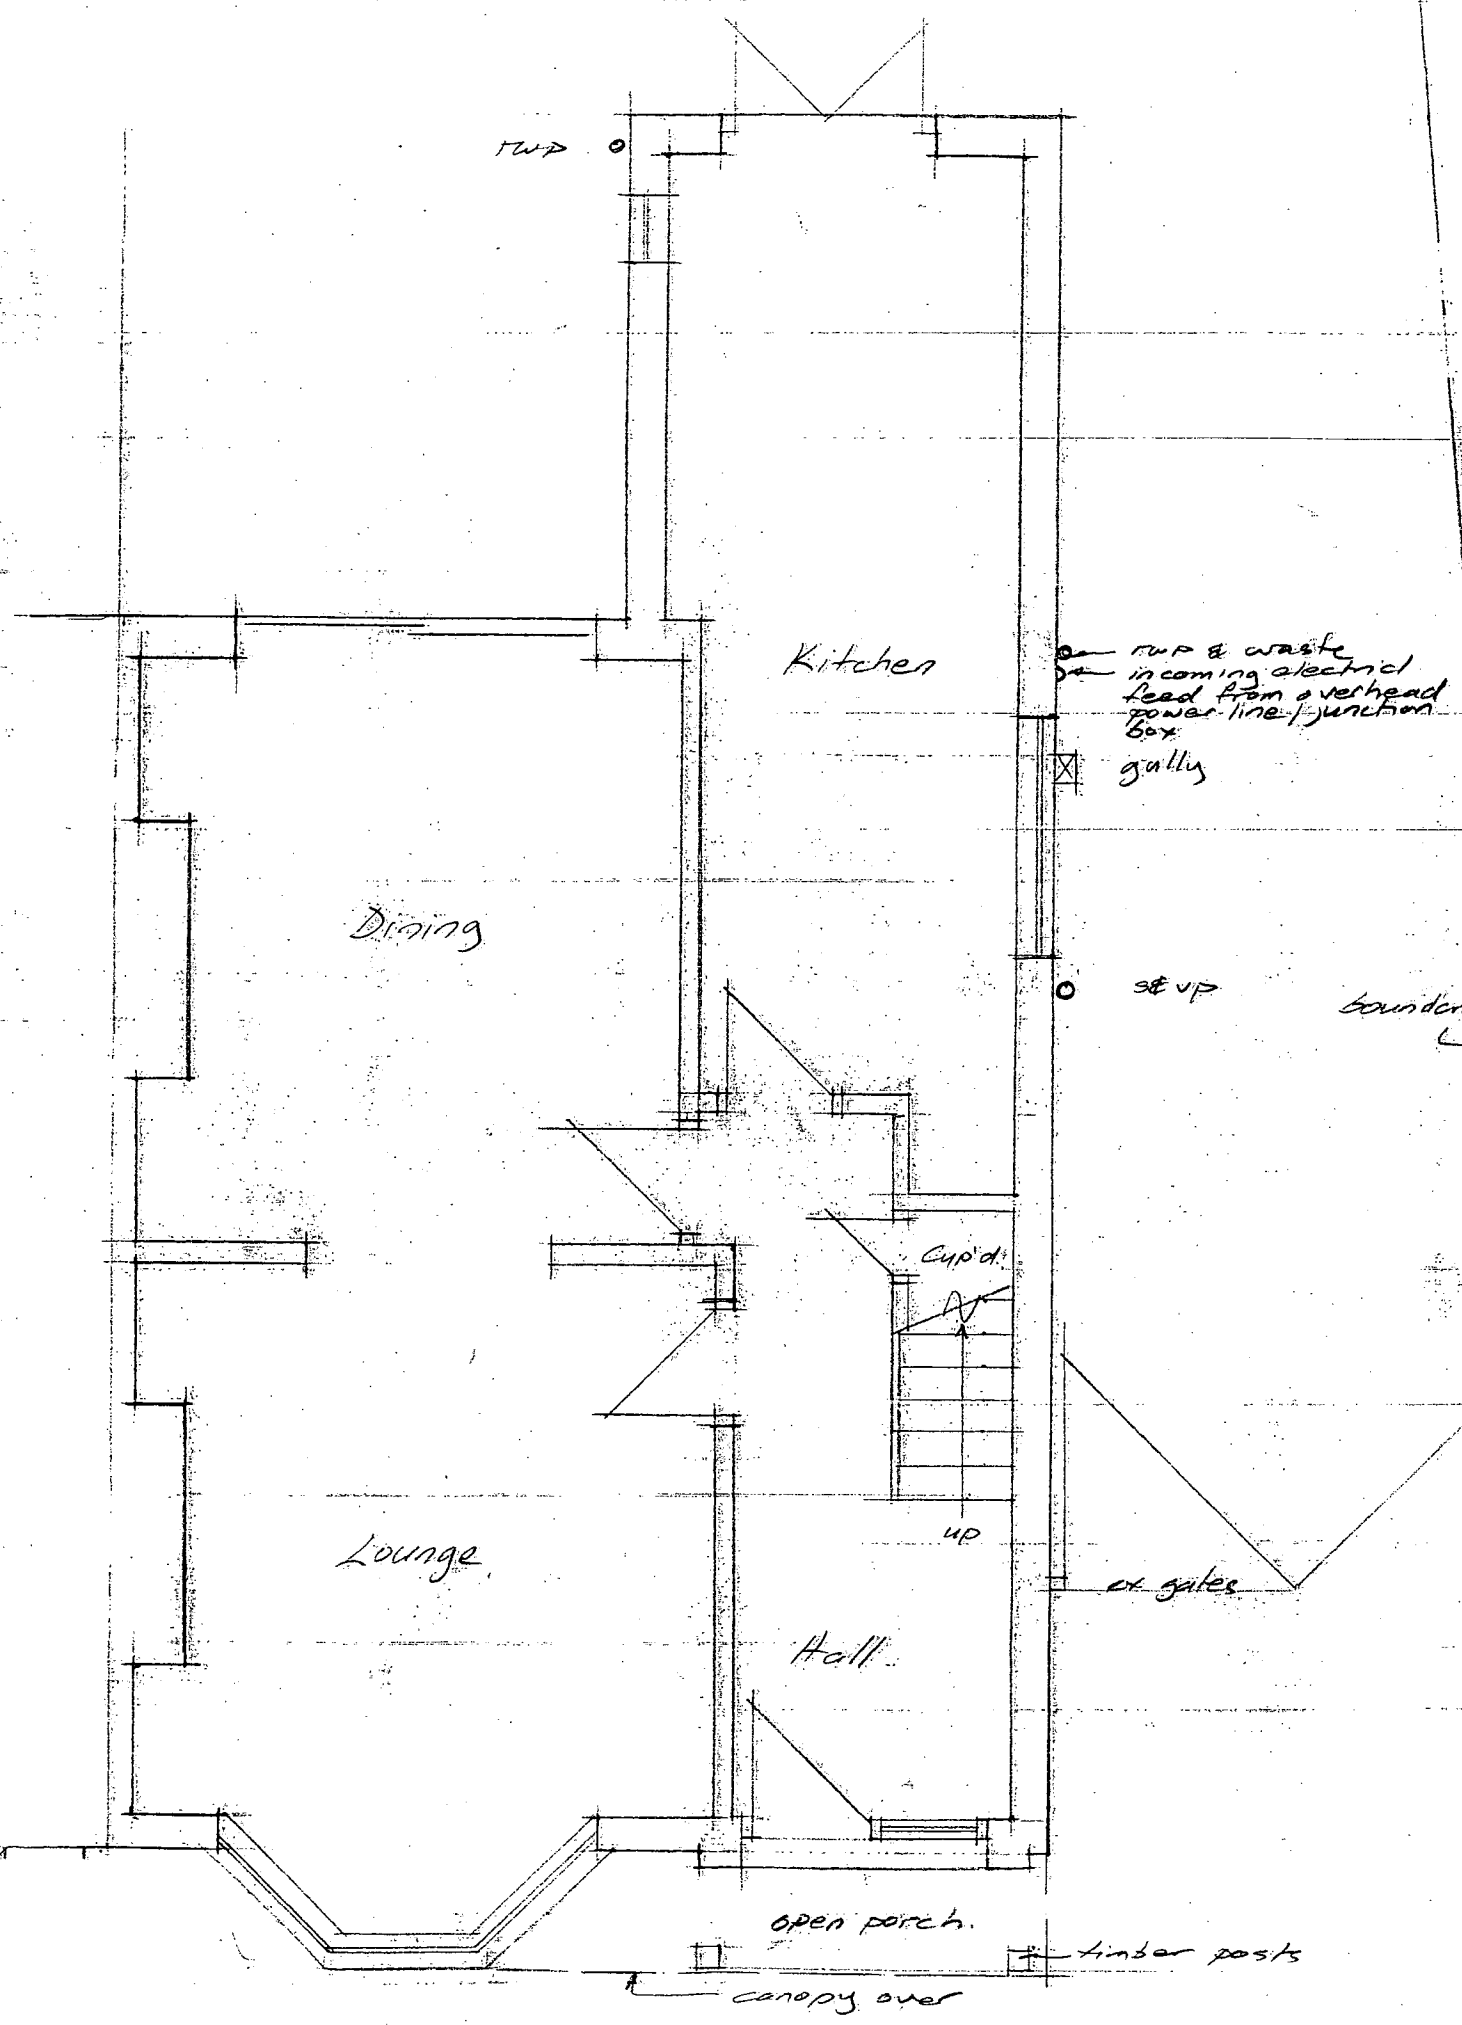

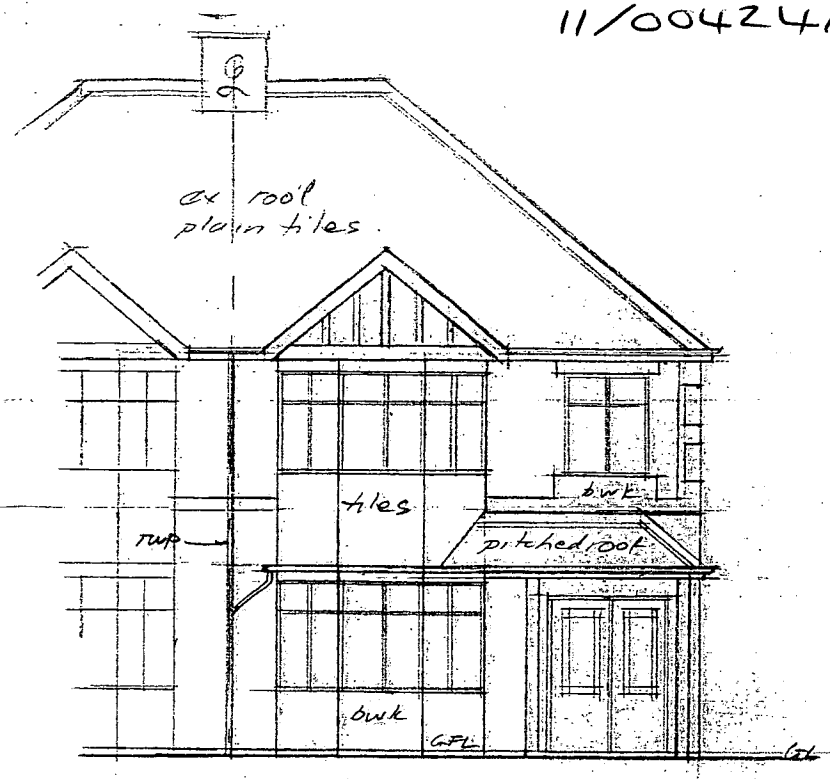

Existing Front

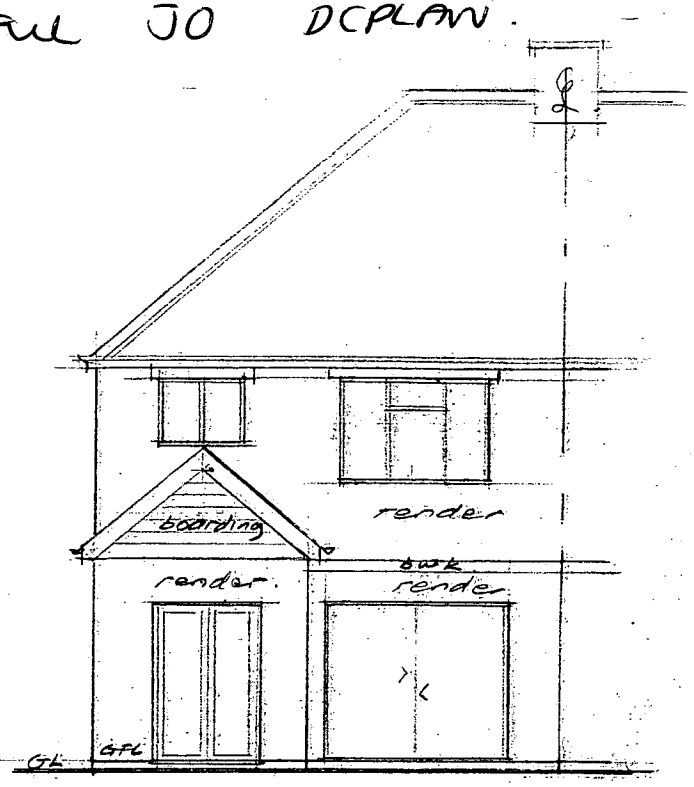

Existing Rear

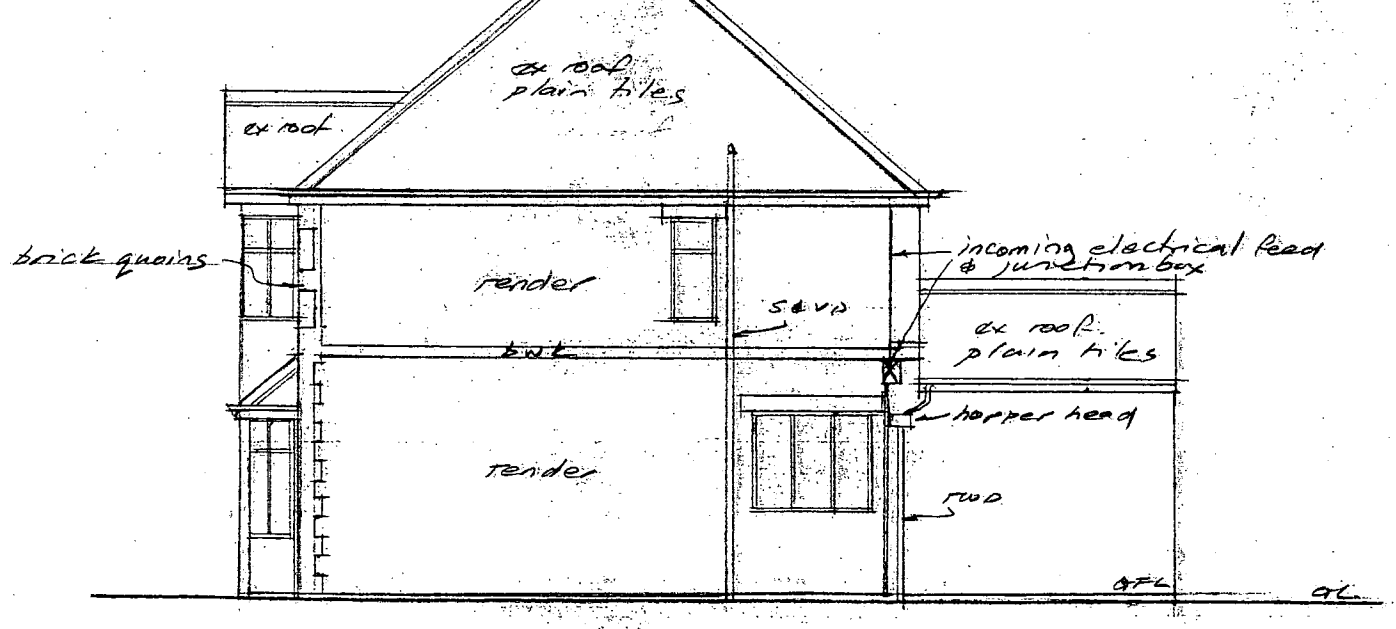

Existing Side

Martin S Dennis Architectural Technician 10 Wesley Close Sapcote. LE9 4HY 01455 272275	Proposed Single Storey Side Extension 3 Brockhurst Ave Burbage LE10 2HG.
scale 1:50 & 1:100 date 3.5.11 M1236/1	For Mr & Mrs O'Shea