DC BIRPLN
11/00376/ADV

103 MAIN STREET, NEWBOLD VERDON, LEICESTERSHIRE, LE9 9NP

Scale 1:500 @ A3

17/03/11

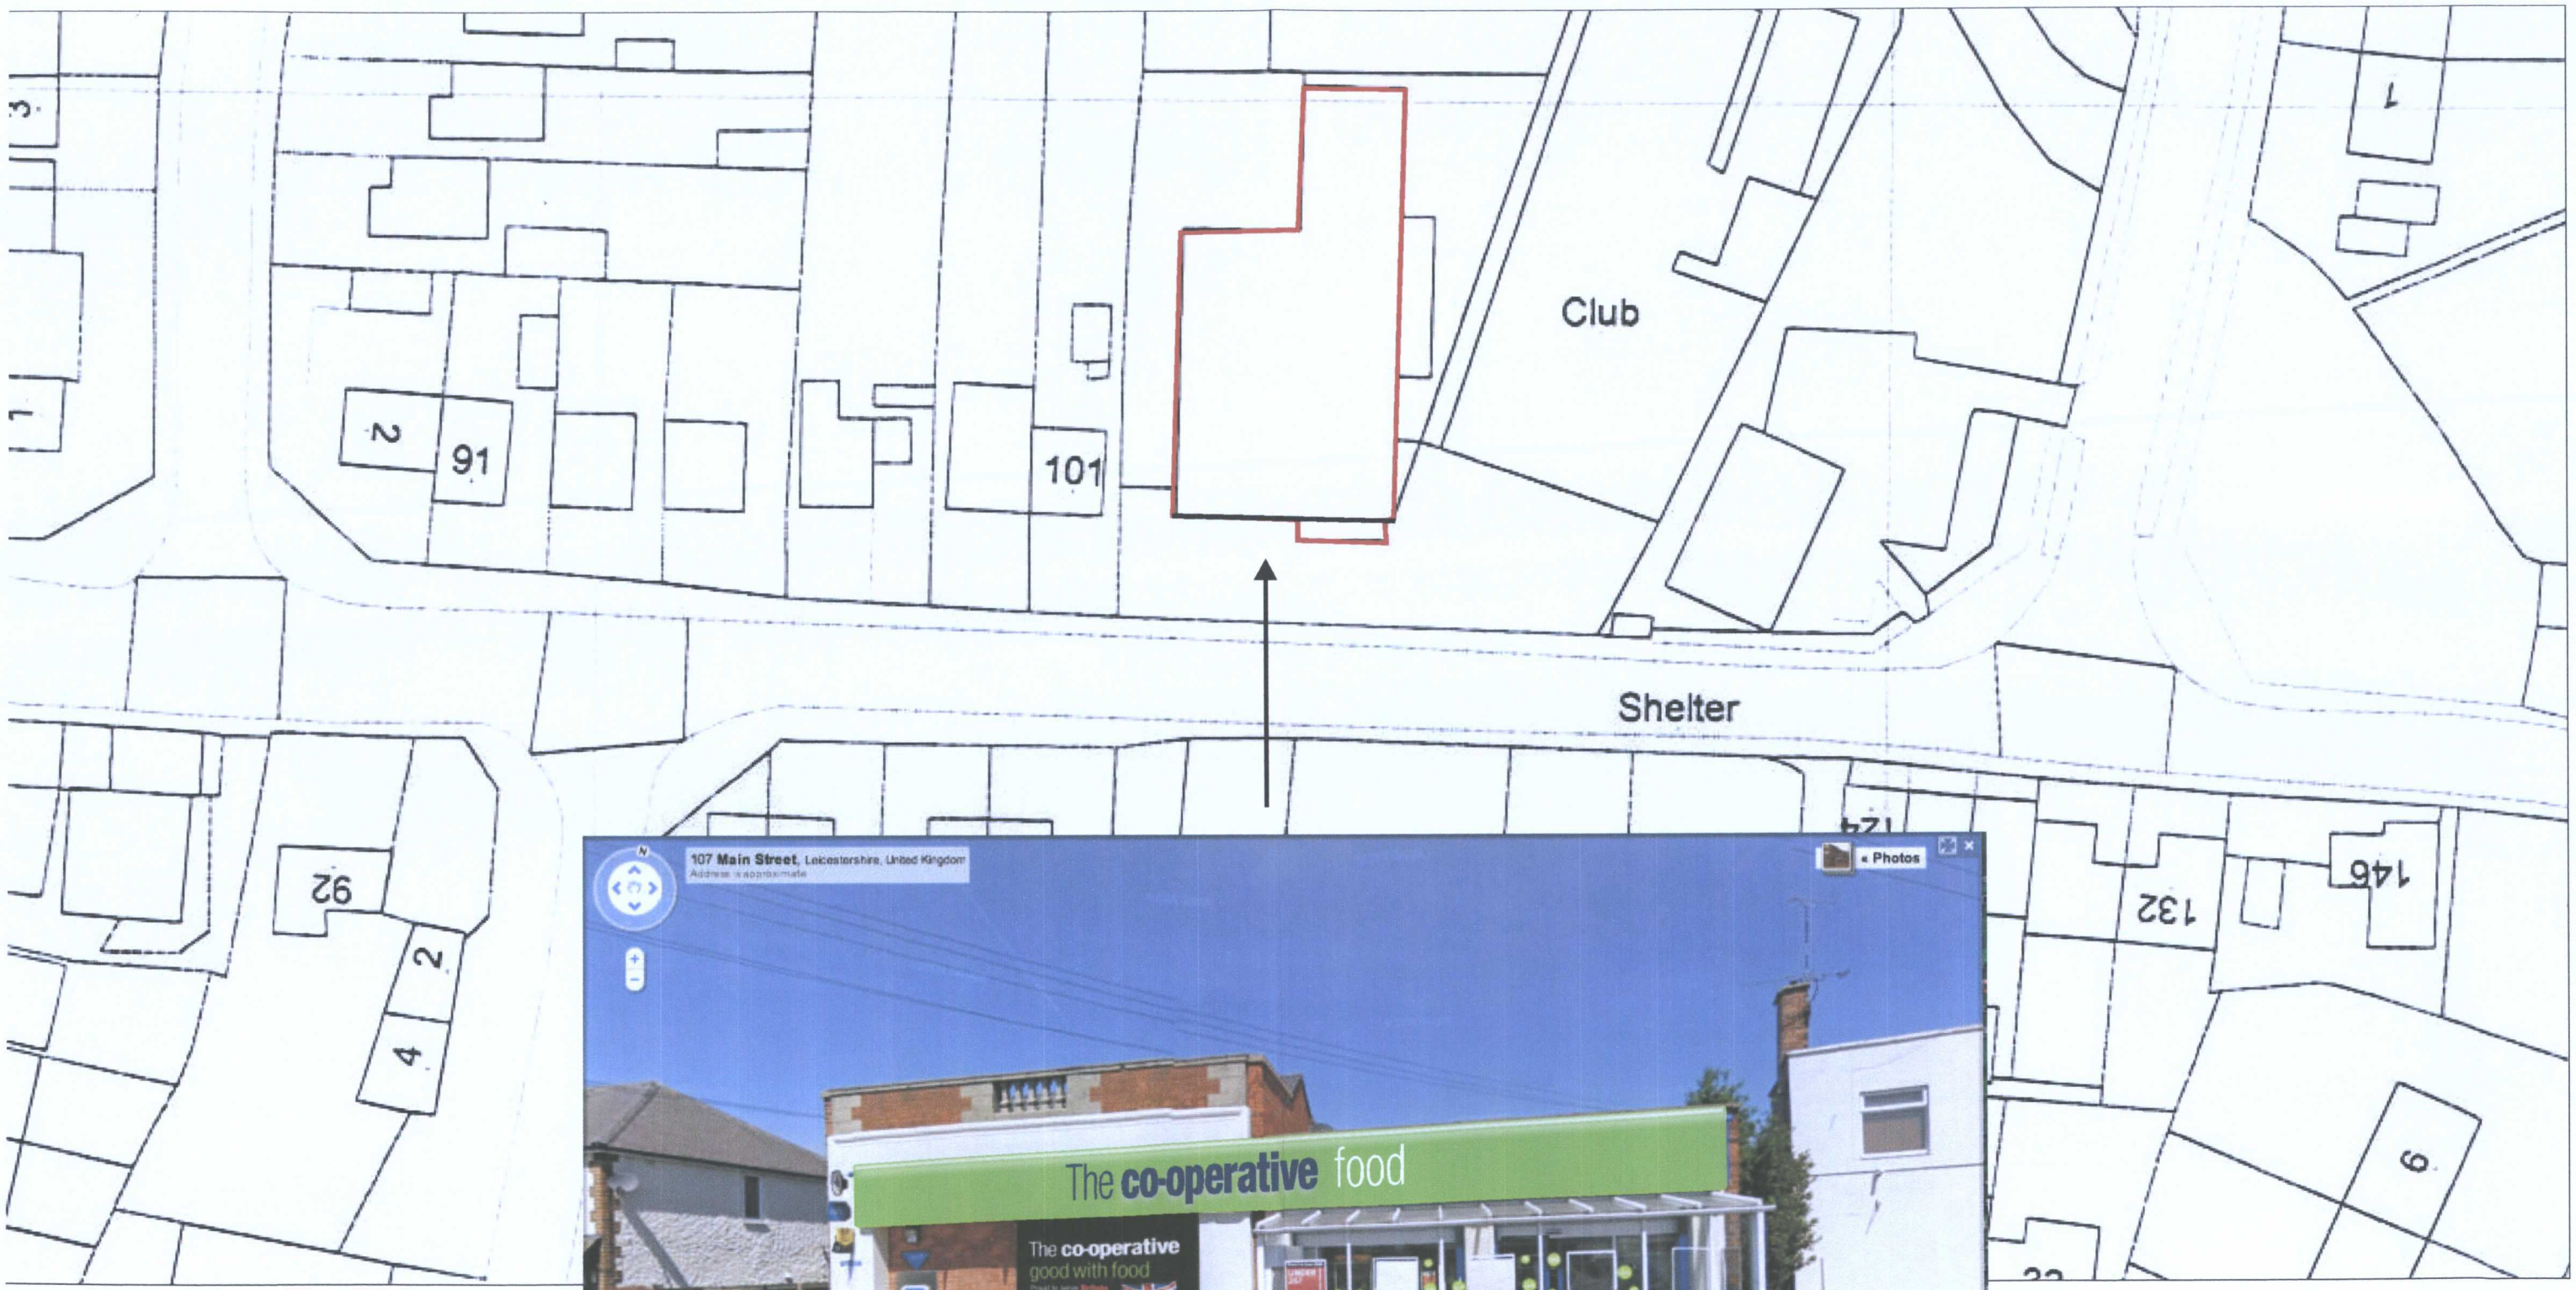

Metres
0 5 10 15 20
Scale 1:500

BLAZE NEON LTD
Units 3-4, Arden Road, Arden Park
Frankley, Birmingham. B45 0JA
T +44 (0) 121 457 7715 F +44 (0) 121 453 9355
www.blazeneon.com