MR AND MRS HUGHES - 1A MAIN STREET, THORNTON
EXTENSION AND ALTERATIONS (REVISED SCHEME)

Approved Scheme: 18.64 sq.m
Proposed Scheme: 22.99 sq.m
(Increase approx 23%)

DRAWING MAY BE SCALED BY THE PLANNING AUTHORITY ONLY.
(SCALE AS SHOWN @ A3 ONLY)

refer to drawing 101 for full ground floor layout

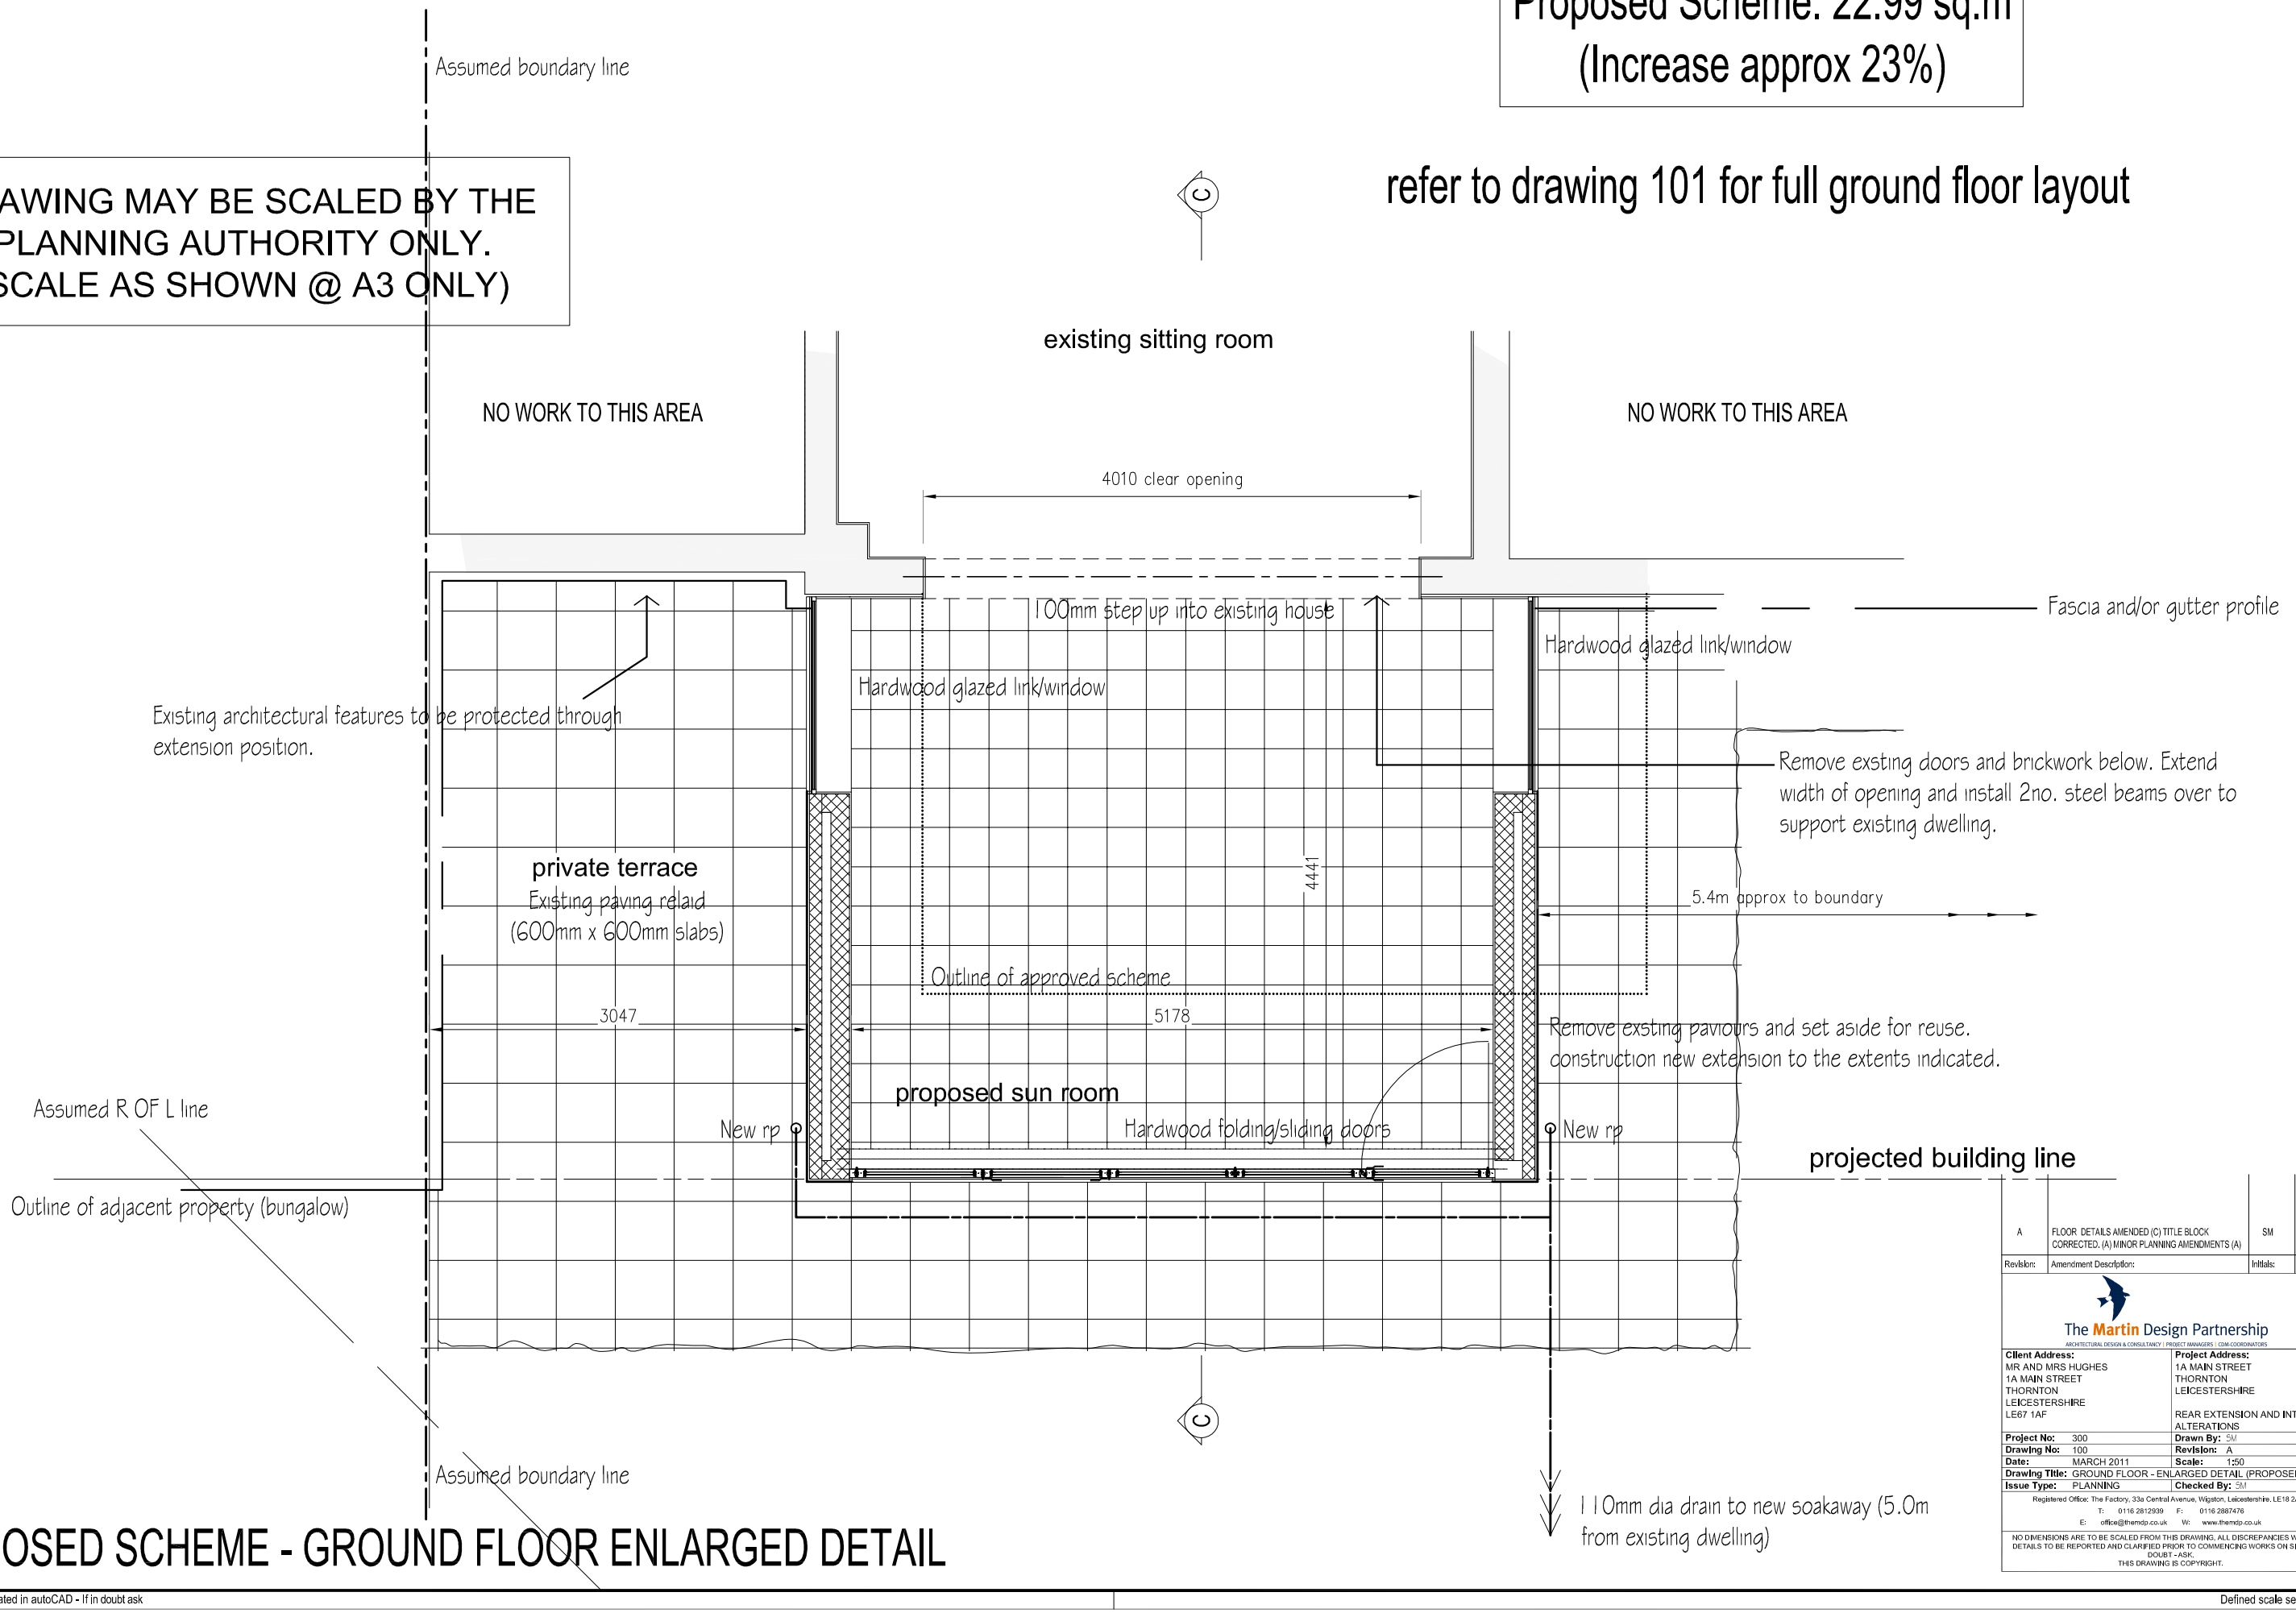

PROPOSED SCHEME - GROUND FLOOR ENLARGED DETAIL

Revision:	Amendment Description:	Initials:	Date:
A	FLOOR DETAILS AMENDED (C) TITLE BLOCK CORRECTED. (A) MINOR PLANNING AMENDMENTS (A)	SM	11.04.11

The Martin Design Partnership
ARCHITECTURAL DESIGN & CONSULTANCY | PROJECT MANAGERS | COM.COORDINATORS

Client Address: MR AND MRS HUGHES 1A MAIN STREET THORNTON LEICESTERSHIRE LE67 1AF	**Project Address:** 1A MAIN STREET THORNTON LEICESTERSHIRE REAR EXTENSION AND INTERNAL ALTERATIONS
Project No: 300	**Drawn By:** SM
Drawing No: 100	**Revision:** A
Date: MARCH 2011	**Scale:** 1:50
Drawing Title: GROUND FLOOR - ENLARGED DETAIL (PROPOSED)	
Issue Type: PLANNING	**Checked By:** SM

Registered Office: The Factory, 33a Central Avenue, Wigston, Leicestershire, LE18 2AB
T: 0116 2812939 F: 0116 2887476
E: office@themdp.co.uk W: www.themdp.co.uk

NO DIMENSIONS ARE TO BE SCALED FROM THIS DRAWING. ALL DISCREPANCIES WITH THE DETAILS TO BE REPORTED AND CLARIFIED PRIOR TO COMMENCING WORKS ON SITE. IF IN DOUBT - ASK.
THIS DRAWING IS COPYRIGHT.

PROPOSED SCHEME - GROUND FLOOR ENLARGED DETAIL