MR AND MRS HUGHES - 1A MAIN STREET, THORNTON
EXTENSION AND ALTERATIONS (REVISED SCHEME)

GROUND FLOOR / SITE DETAILS

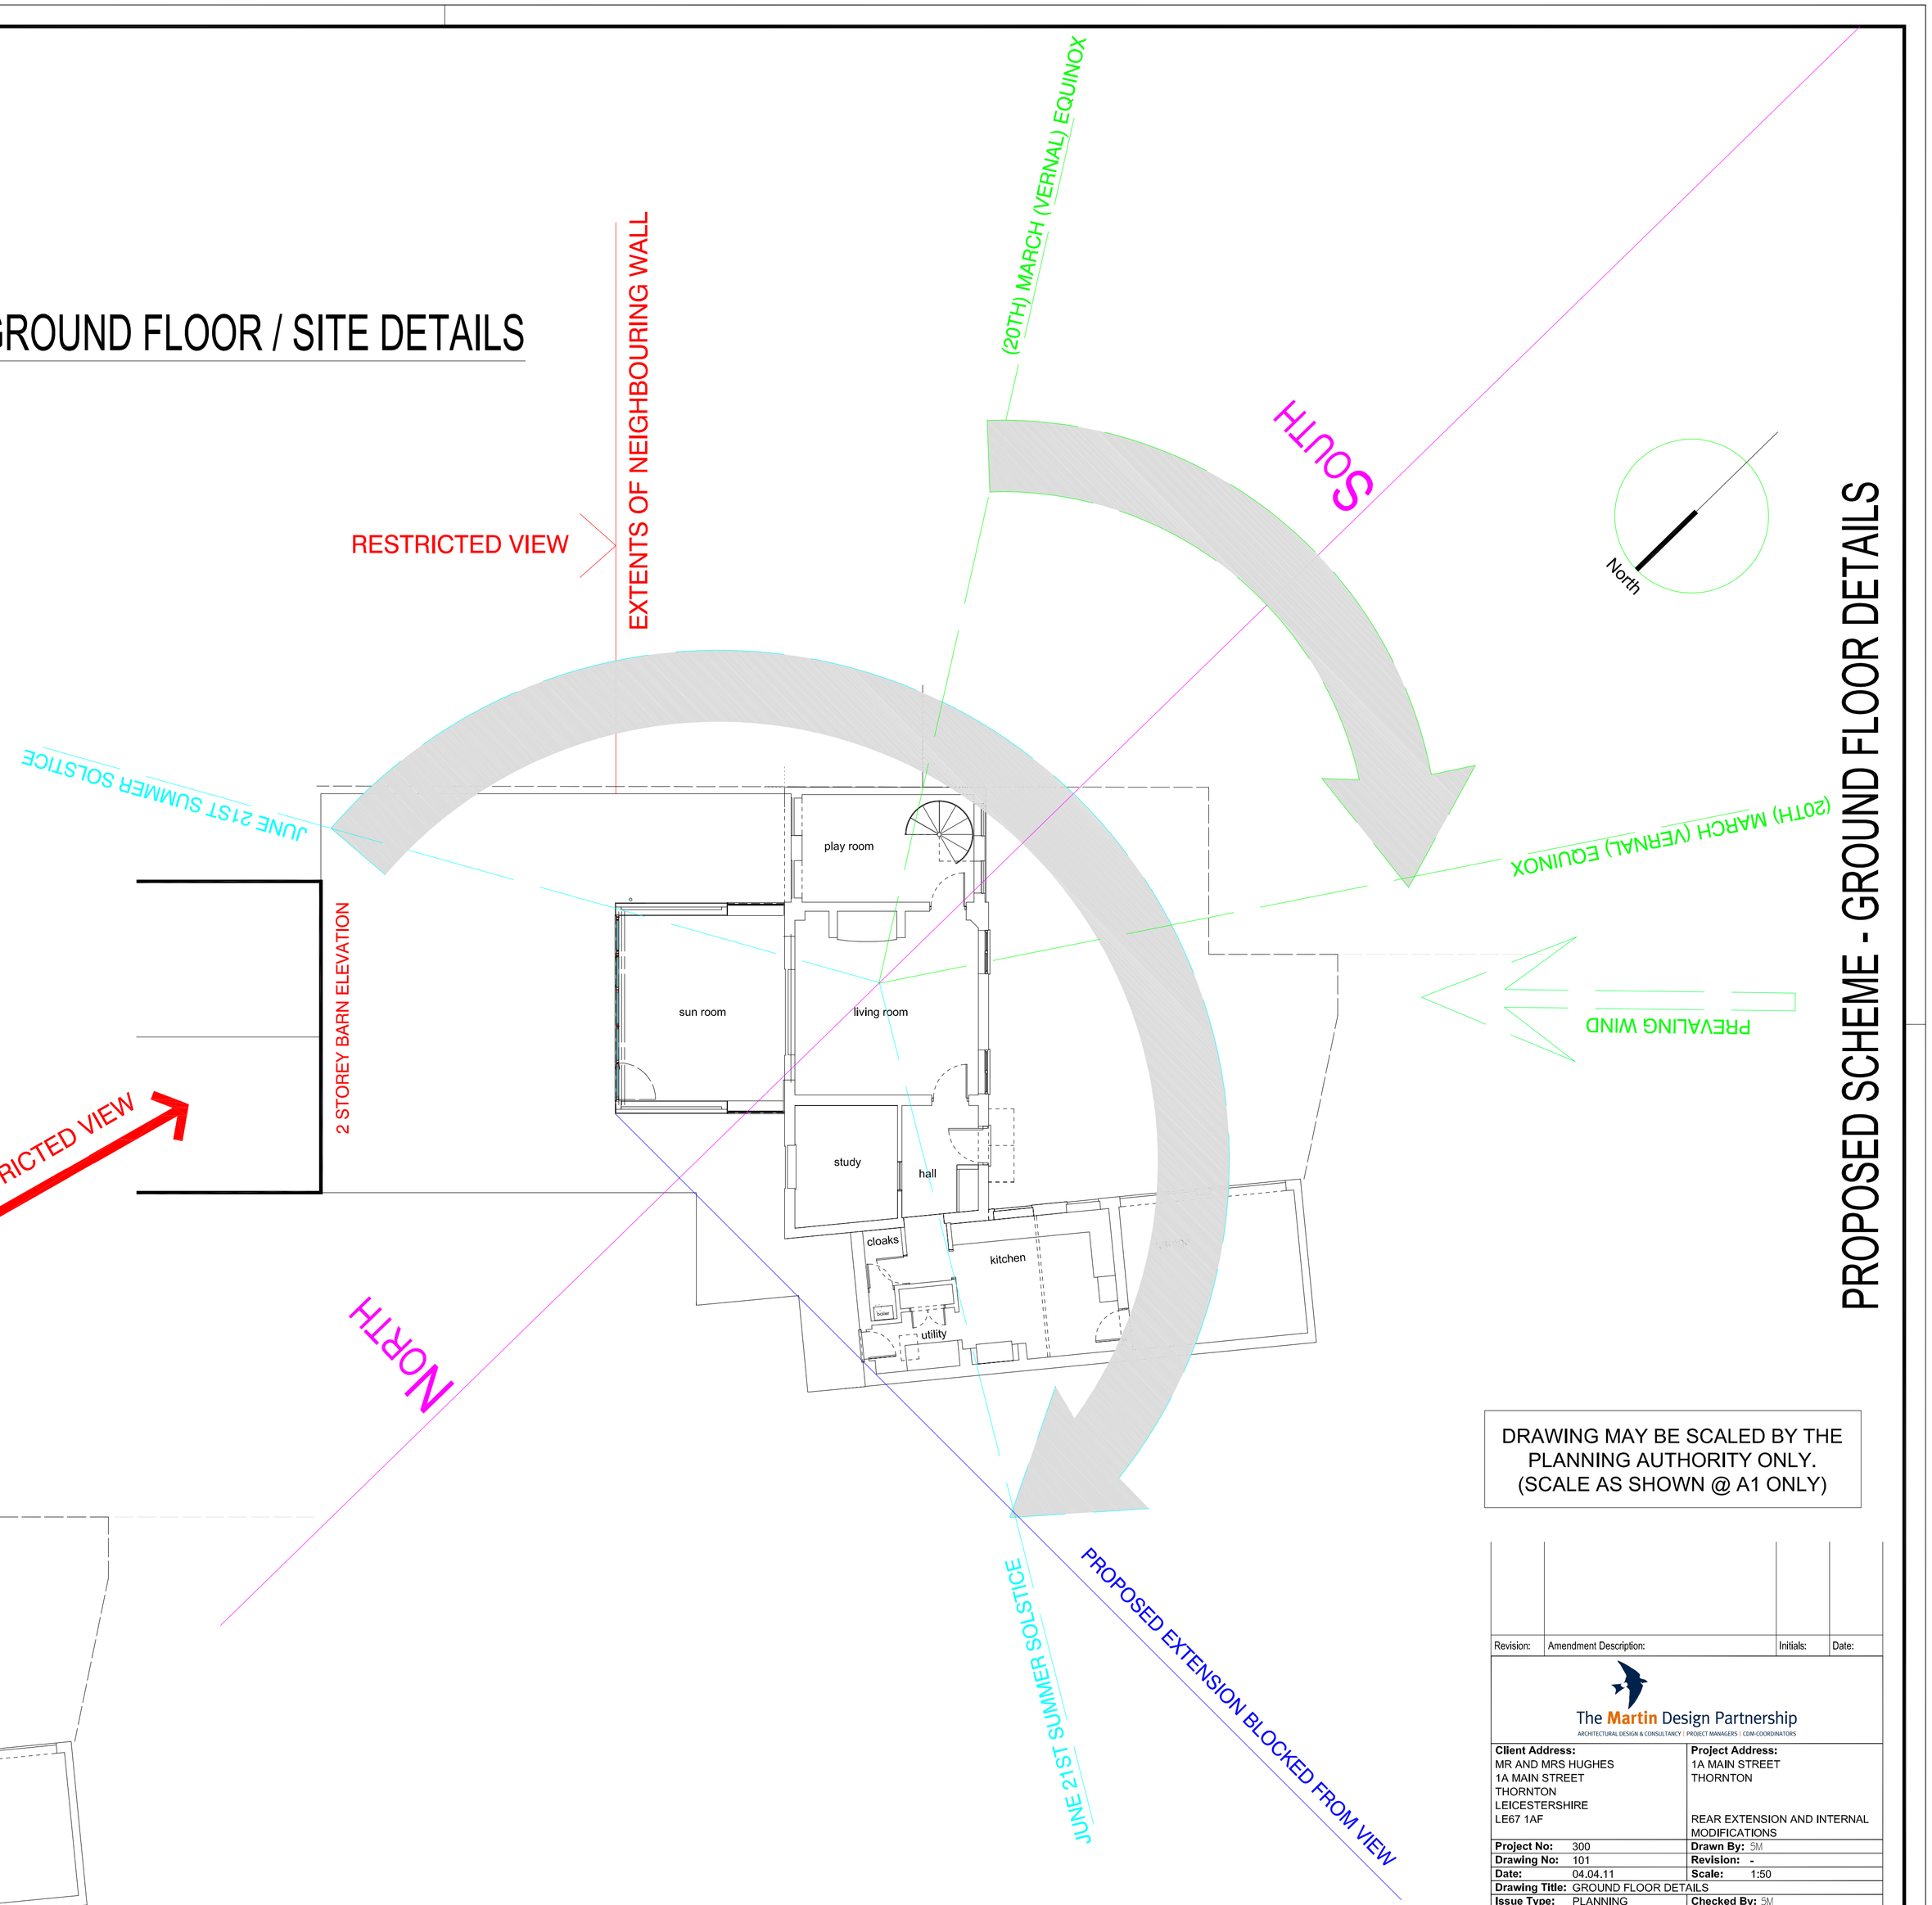

EXISTING SITE DETAILS

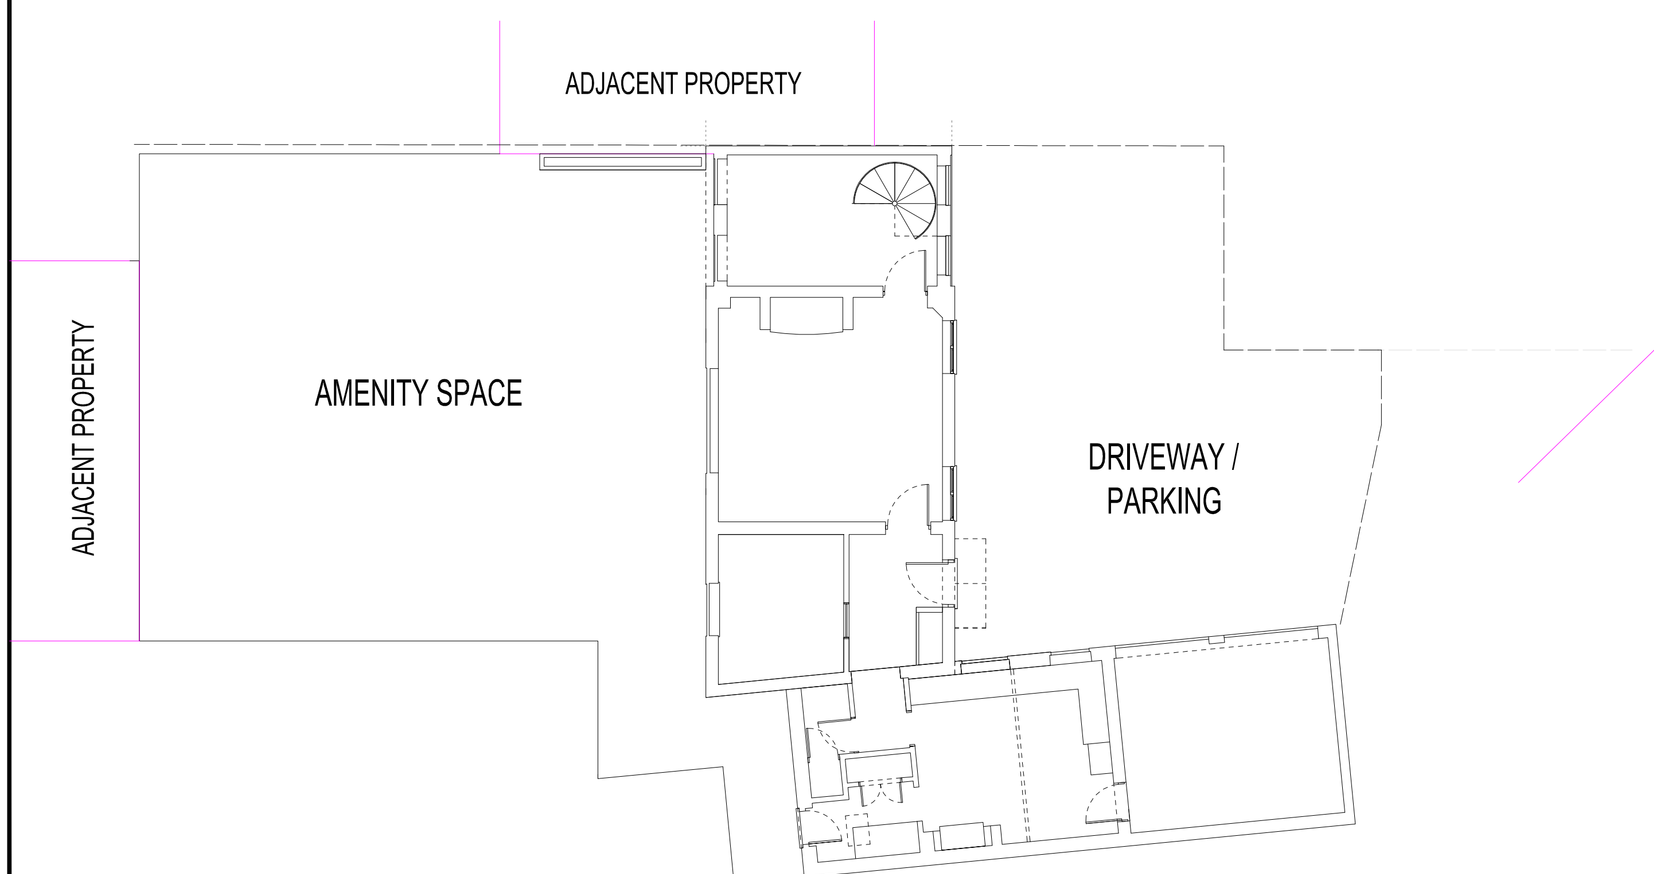

PROPOSED SCHEME - GROUND FLOOR DETAILS

DRAWING MAY BE SCALED BY THE PLANNING AUTHORITY ONLY.
(SCALE AS SHOWN @ A1 ONLY)

Revision:	Amendment Description:	Initials:	Date:

The Martin Design Partnership
ARCHITECTURAL DESIGN & CONSULTANCY | PROJECT MANAGERS | CDM-COORDINATORS

Client Address:
MR AND MRS HUGHES
1A MAIN STREET
THORNTON
LEICESTERSHIRE
LE67 1AF

Project Address:
1A MAIN STREET
THORNTON

REAR EXTENSION AND INTERNAL MODIFICATIONS

Project No:	300	**Drawn By:**	5M
Drawing No:	101	**Revision:**	-
Date:	04.04.11	**Scale:**	1:50
Drawing Title:	GROUND FLOOR DETAILS		
Issue Type:	PLANNING	**Checked By:**	5M

Registered Office: The Factory, 33a Central Avenue, Wigston, Leicestershire. LE18 2AB
T: 0116 2812939 F: 0116 2887476
E: office@themdp.co.uk W: www.themdp.co.uk

NO DIMENSIONS ARE TO BE SCALED FROM THIS DRAWING. ALL DISCREPANCIES WITH THE DETAILS TO BE REPORTED AND CLARIFIED PRIOR TO COMMENCING WORKS ON SITE. IF IN DOUBT - ASK.
THIS DRAWING IS COPYRIGHT.