


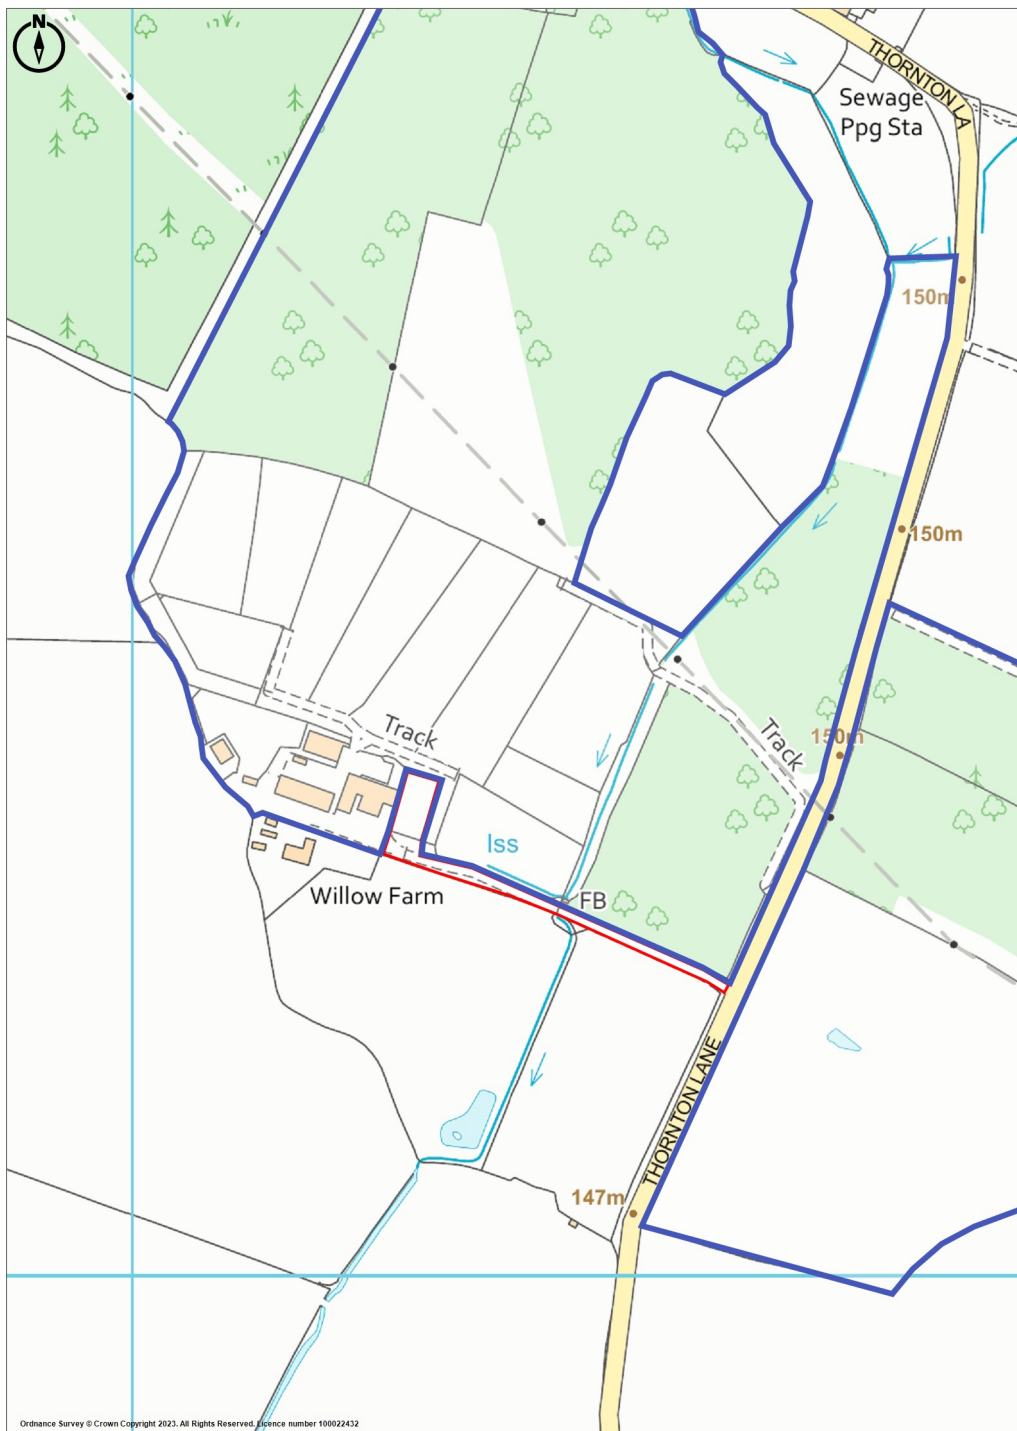

Ordnance Survey © Crown Copyright 2023. All Rights Reserved. Licence number 100022432

Promap
 LANDMARK INFORMATION

Ordnance Survey Crown Copyright 2023. All rights reserved.
 Licence number 100022432.
 Plotted Scale - 1:5000. Paper Size - A4