Willow Farm, Thornton Lane, Stanton under Bardon. LE67 9TU

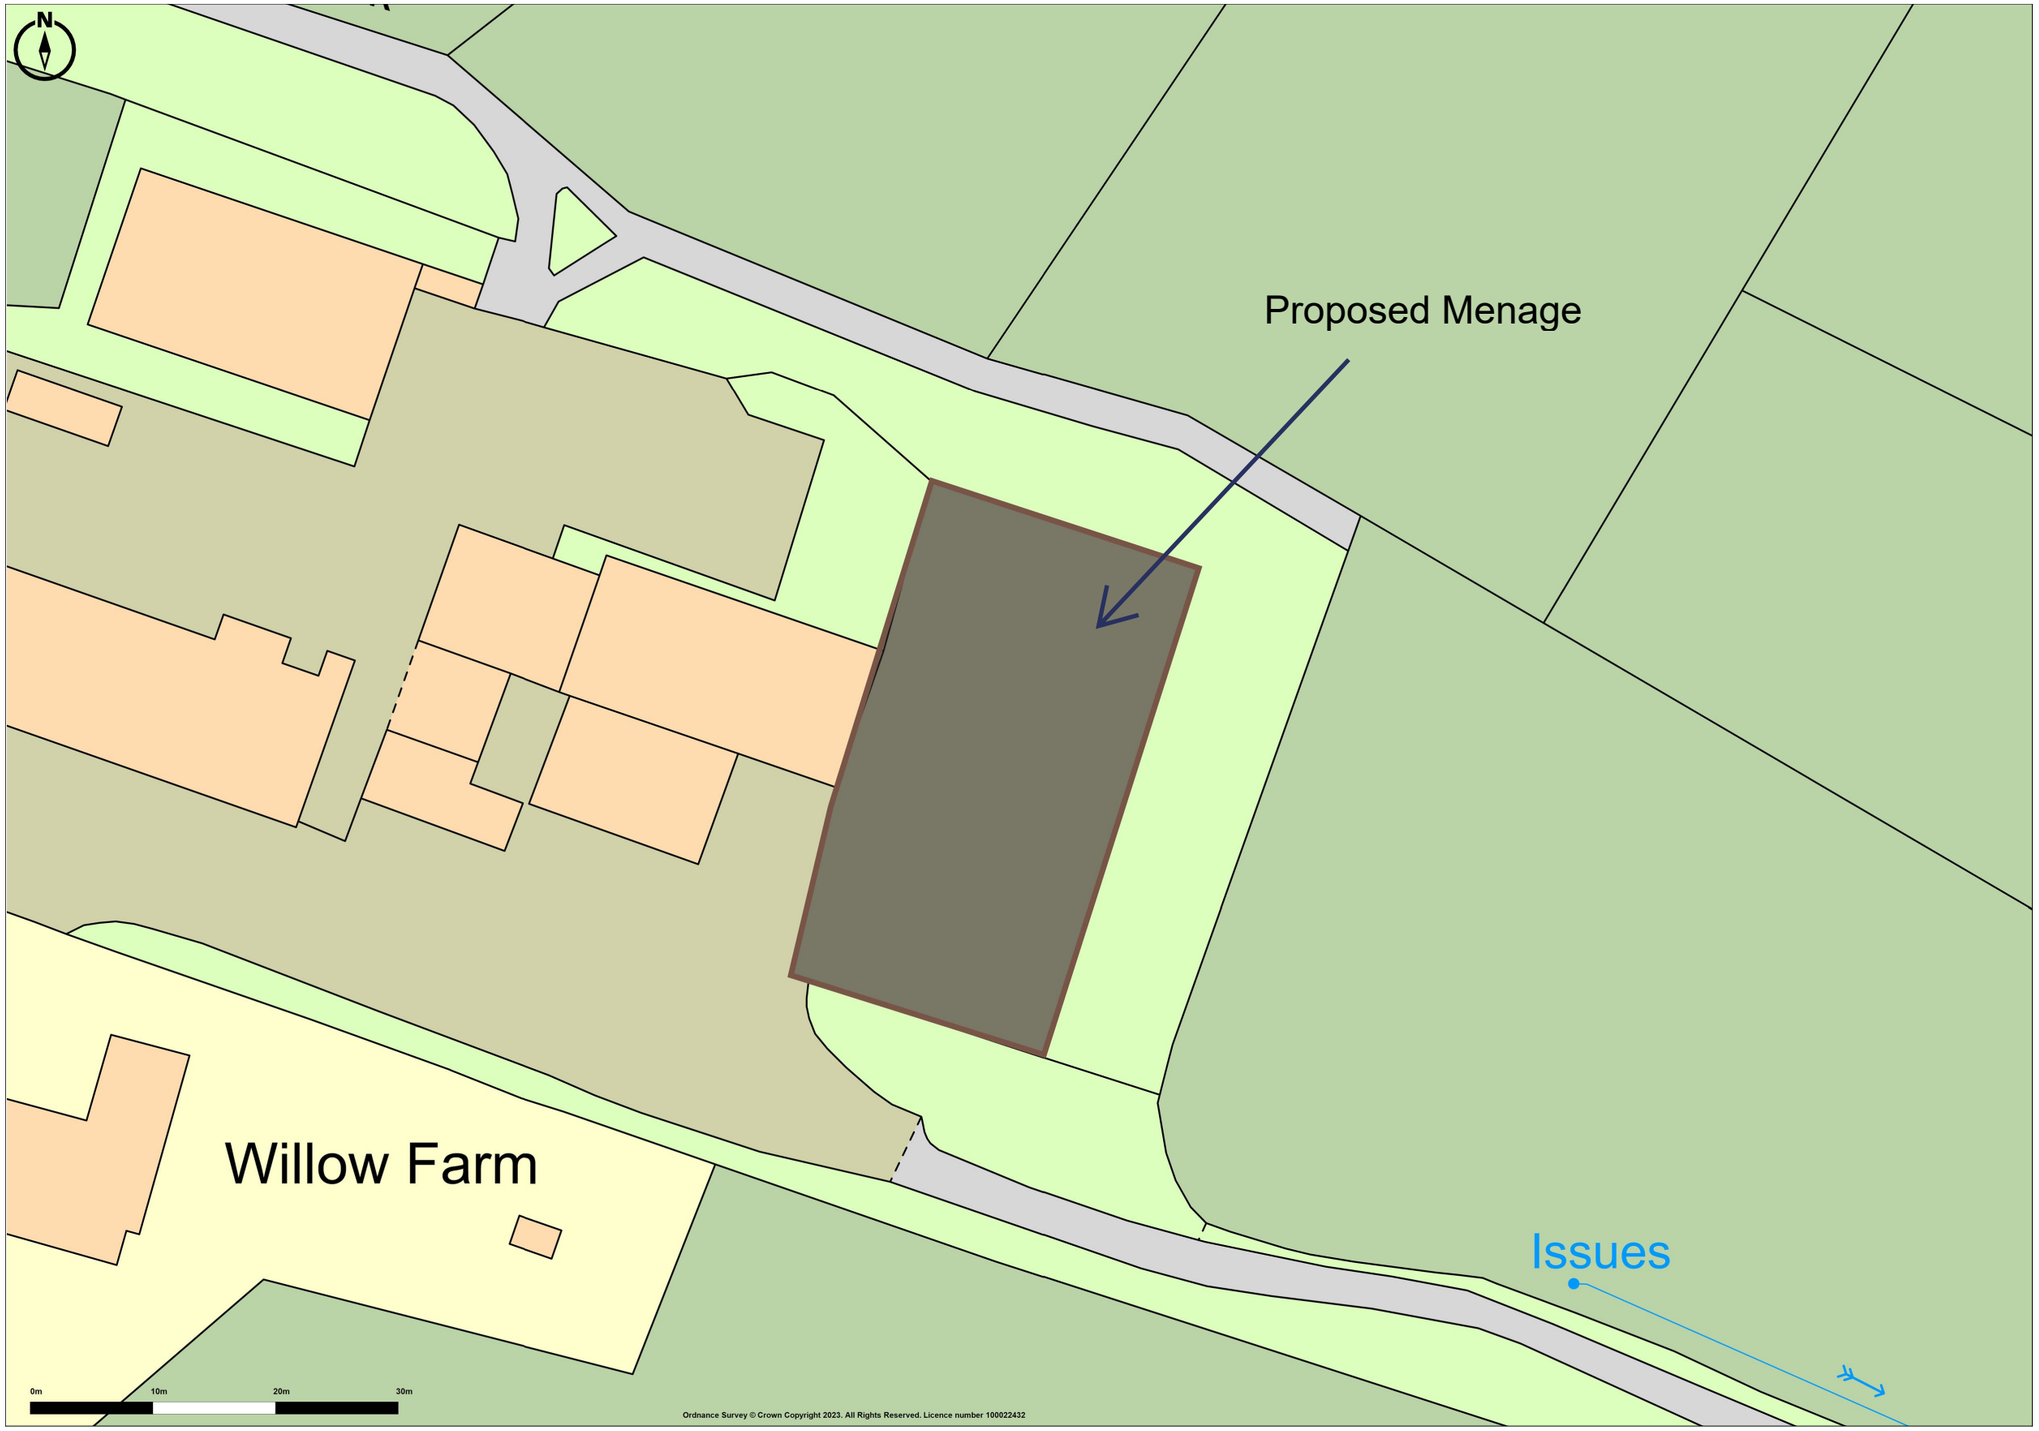

Promap
LANDMARK INFORMATION

Ordnance Survey © Crown Copyright 2023. All Rights Reserved.
Licence number 100022432
Plotted Scale - **1:500**. Paper Size - **A3**

6400.77 Proposed Menage

An NFU company NFU
CT Planning