




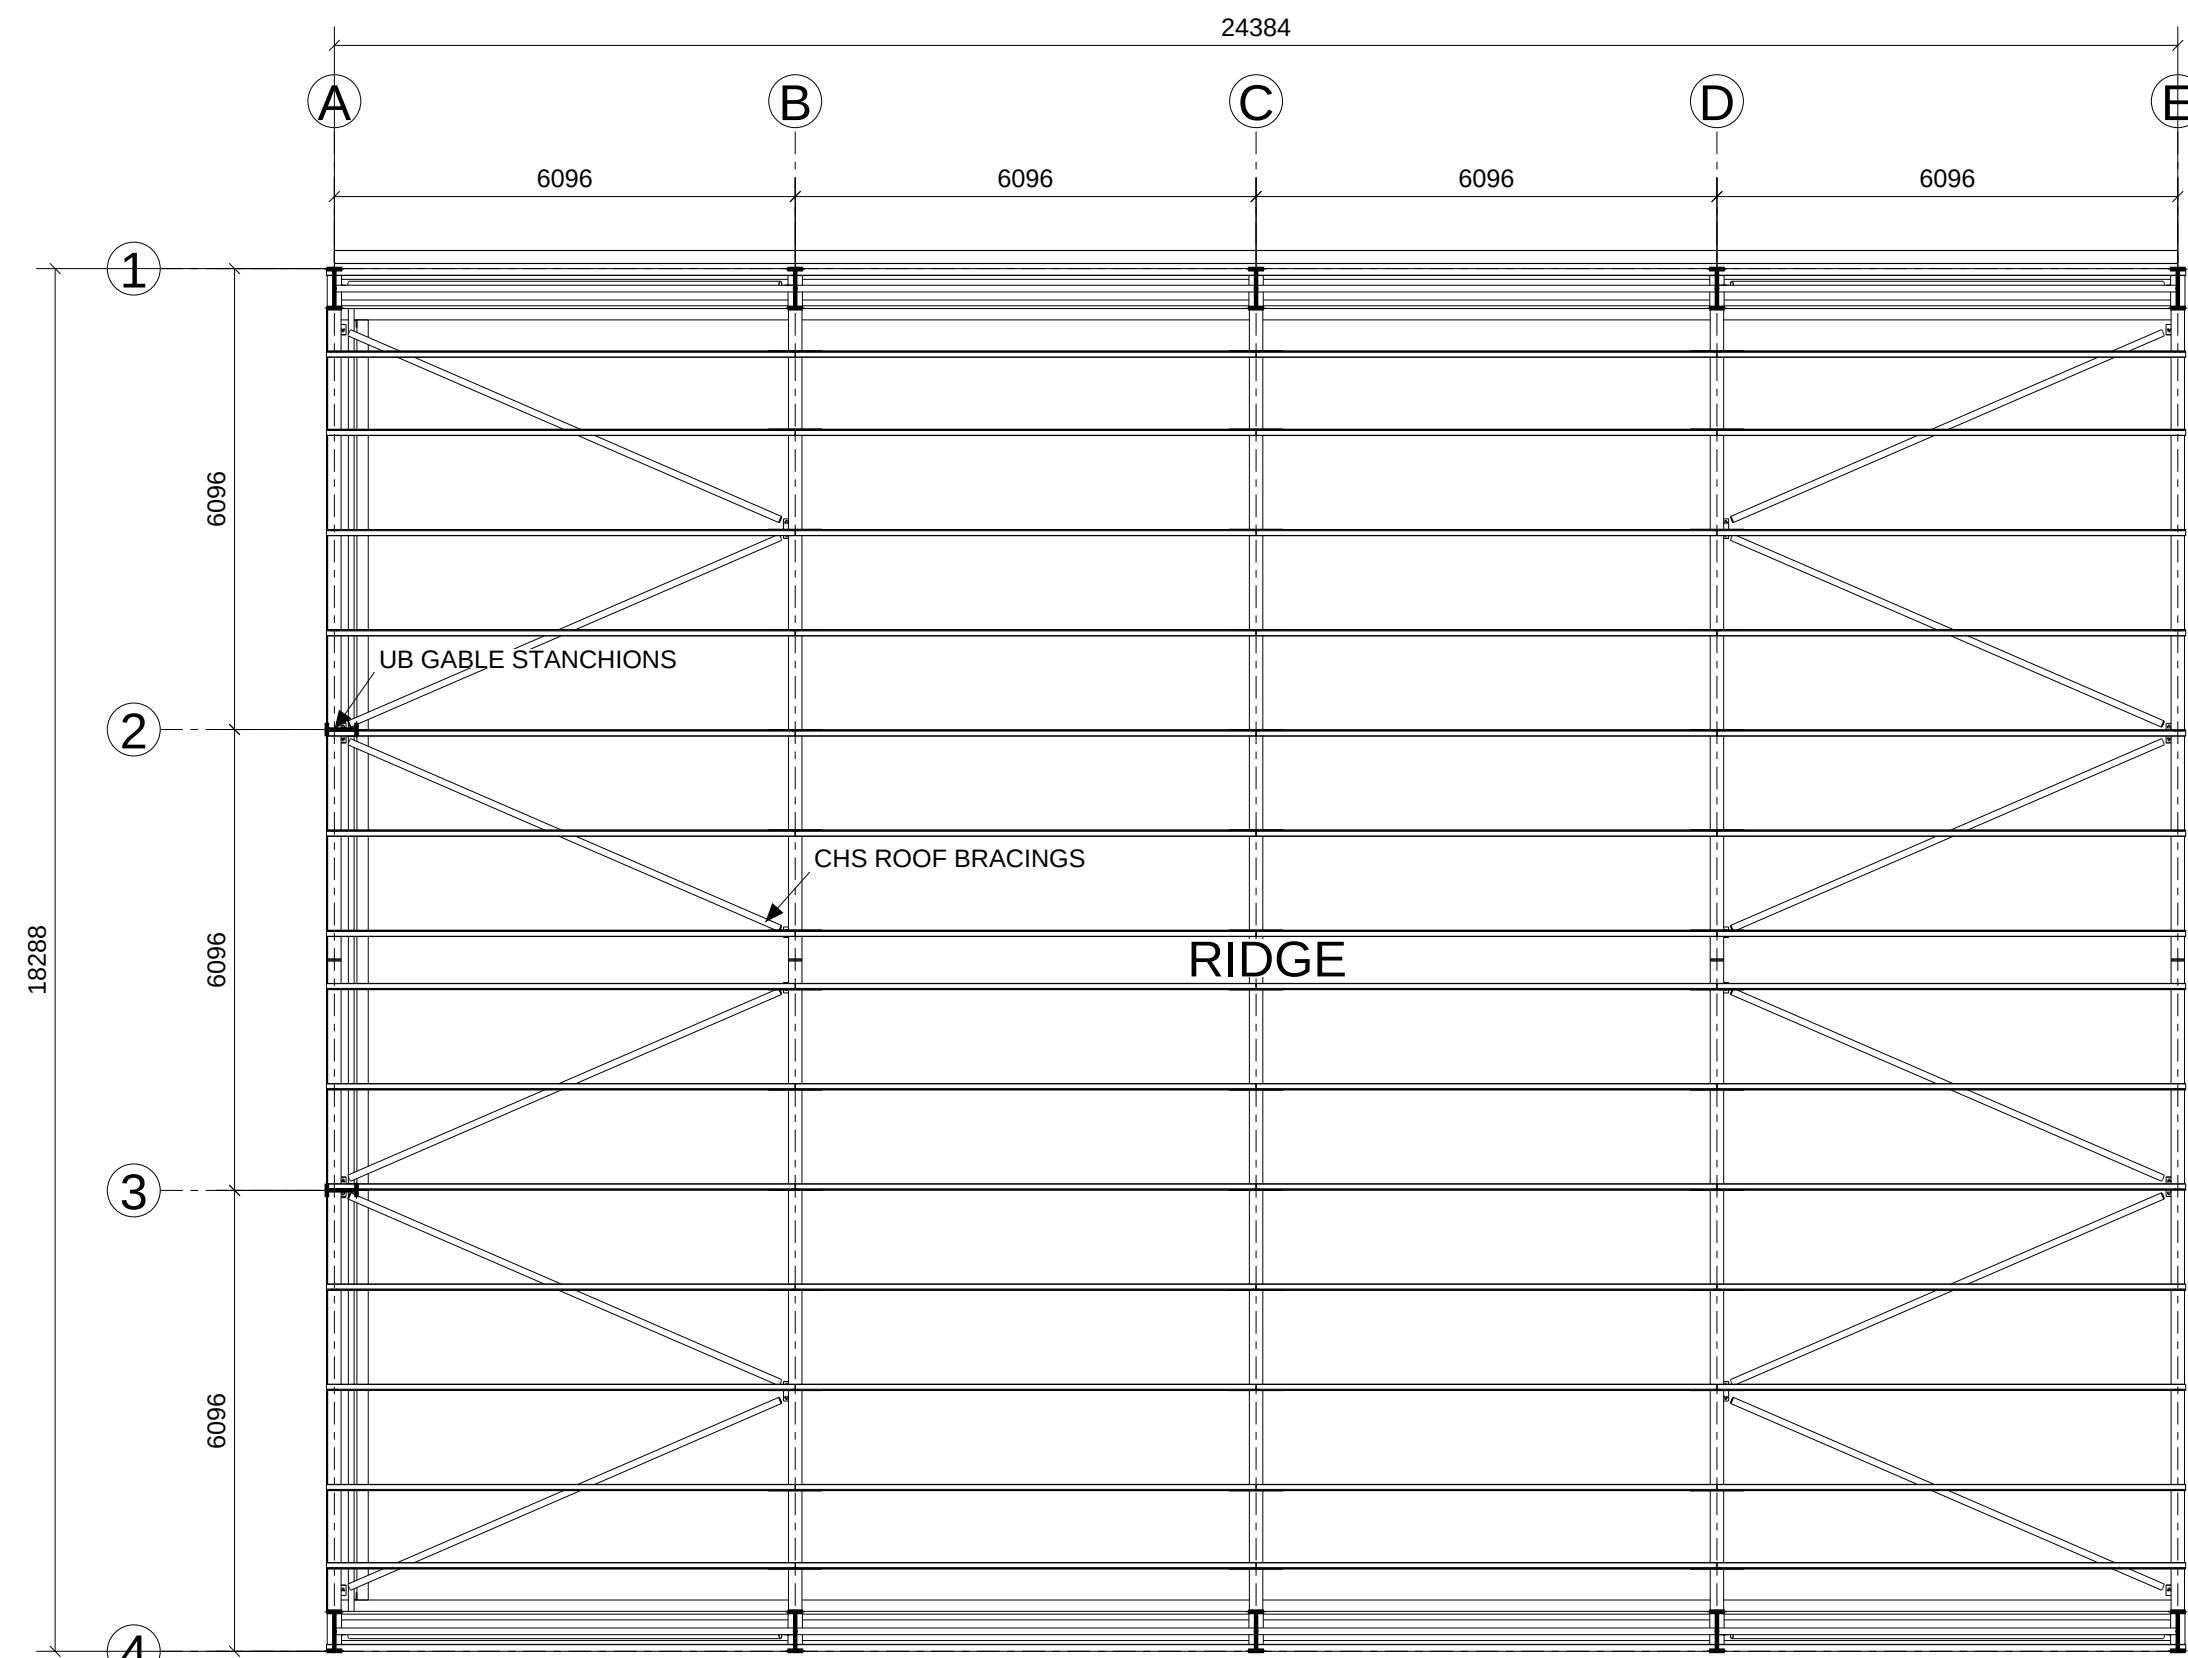

PLAN

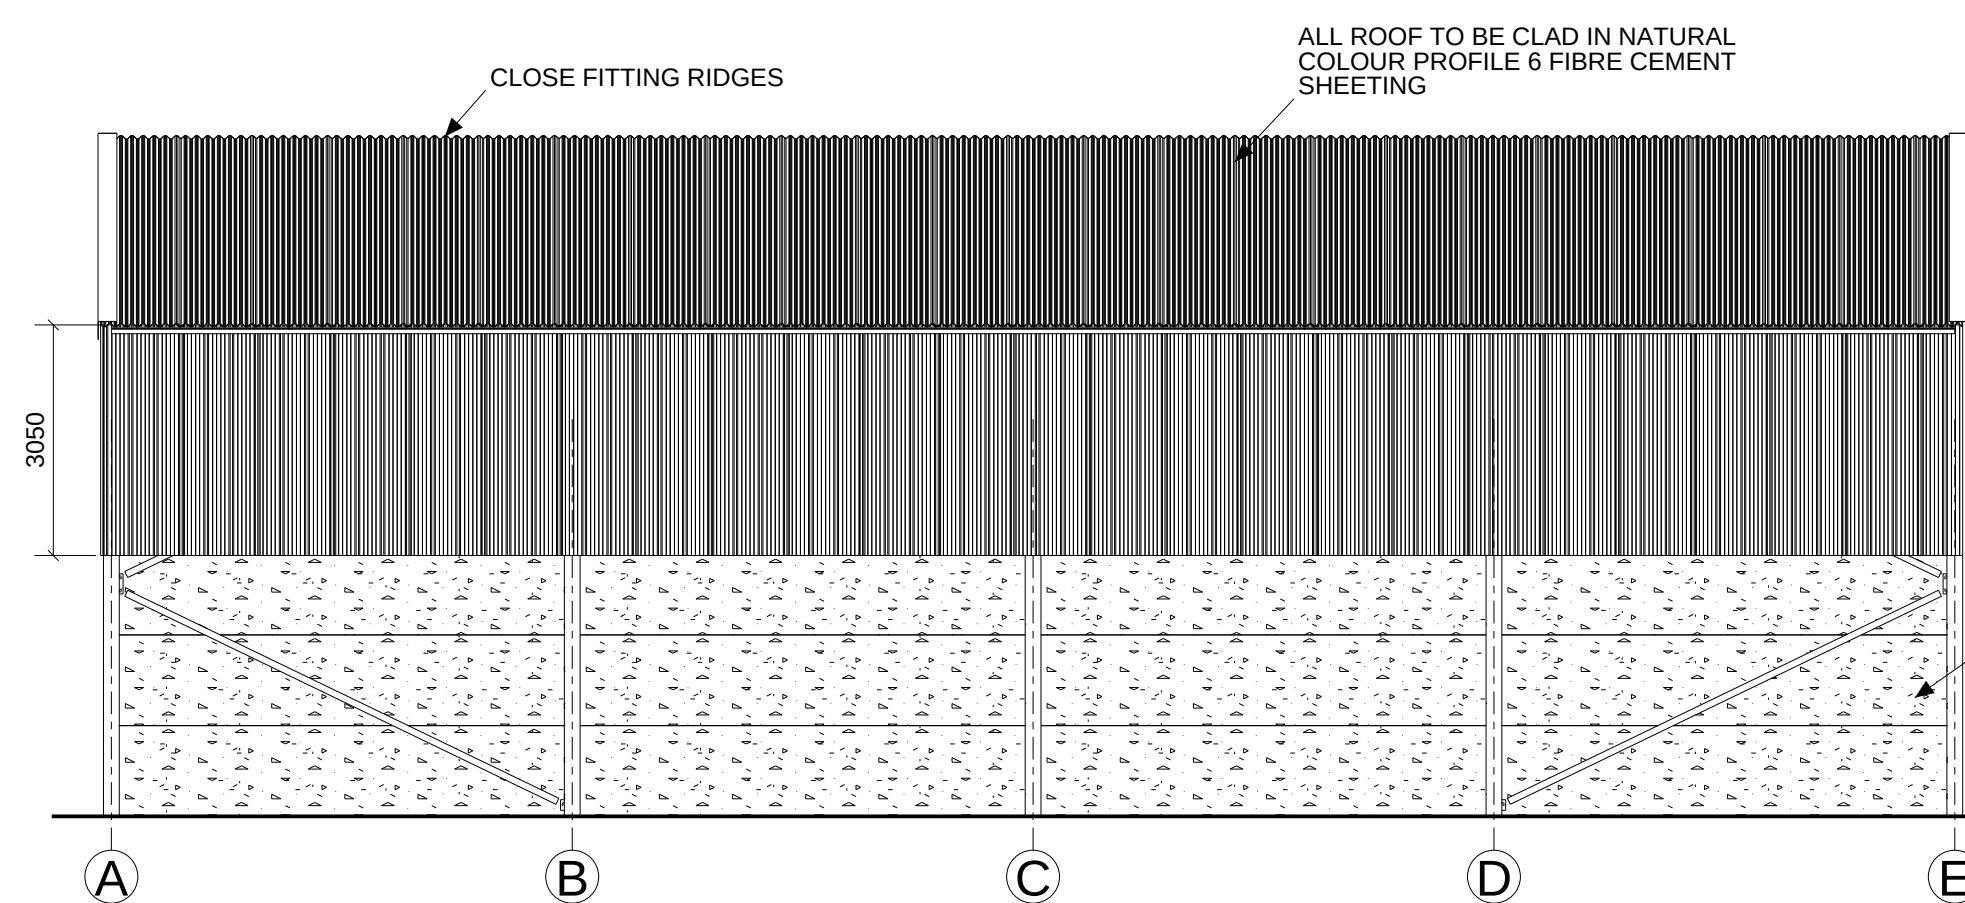


SIDE ELEVATION 4

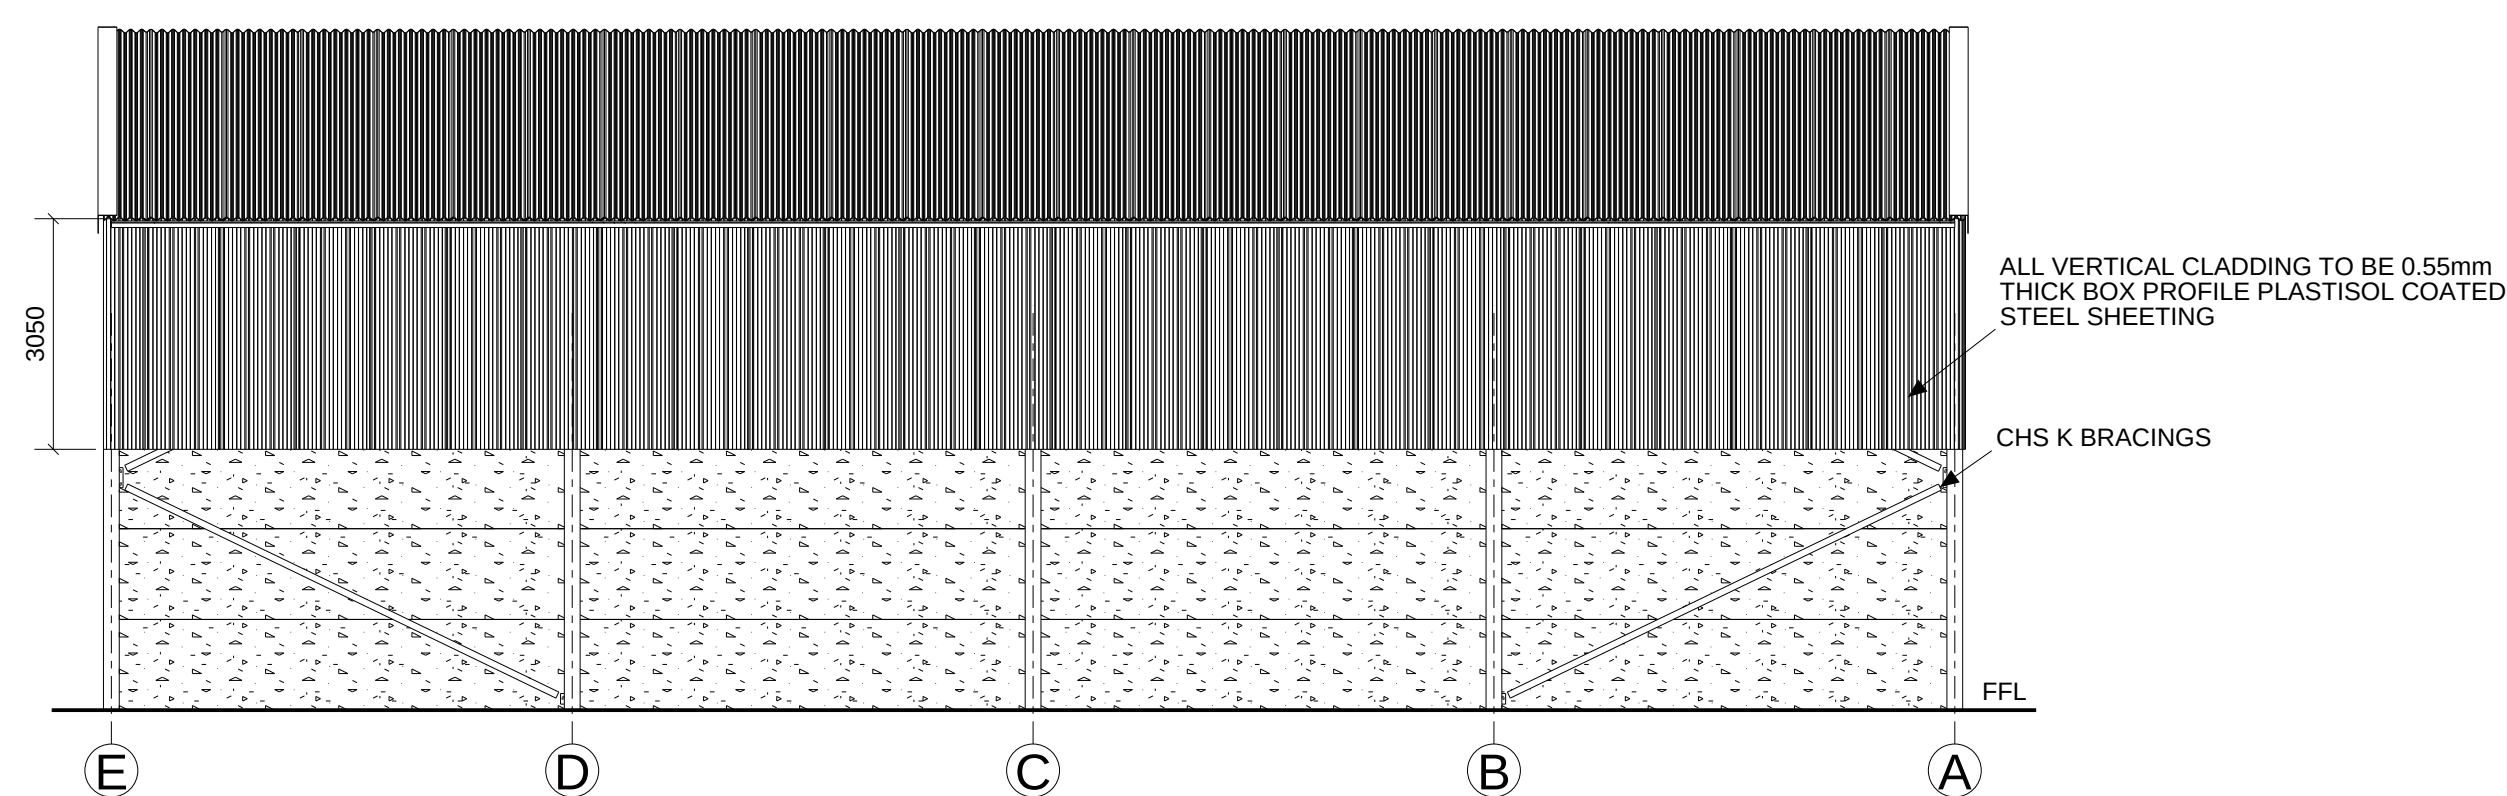


SIDE ELEVATION 1


ALL STEEL TO BE HOT DIP GALVANISED

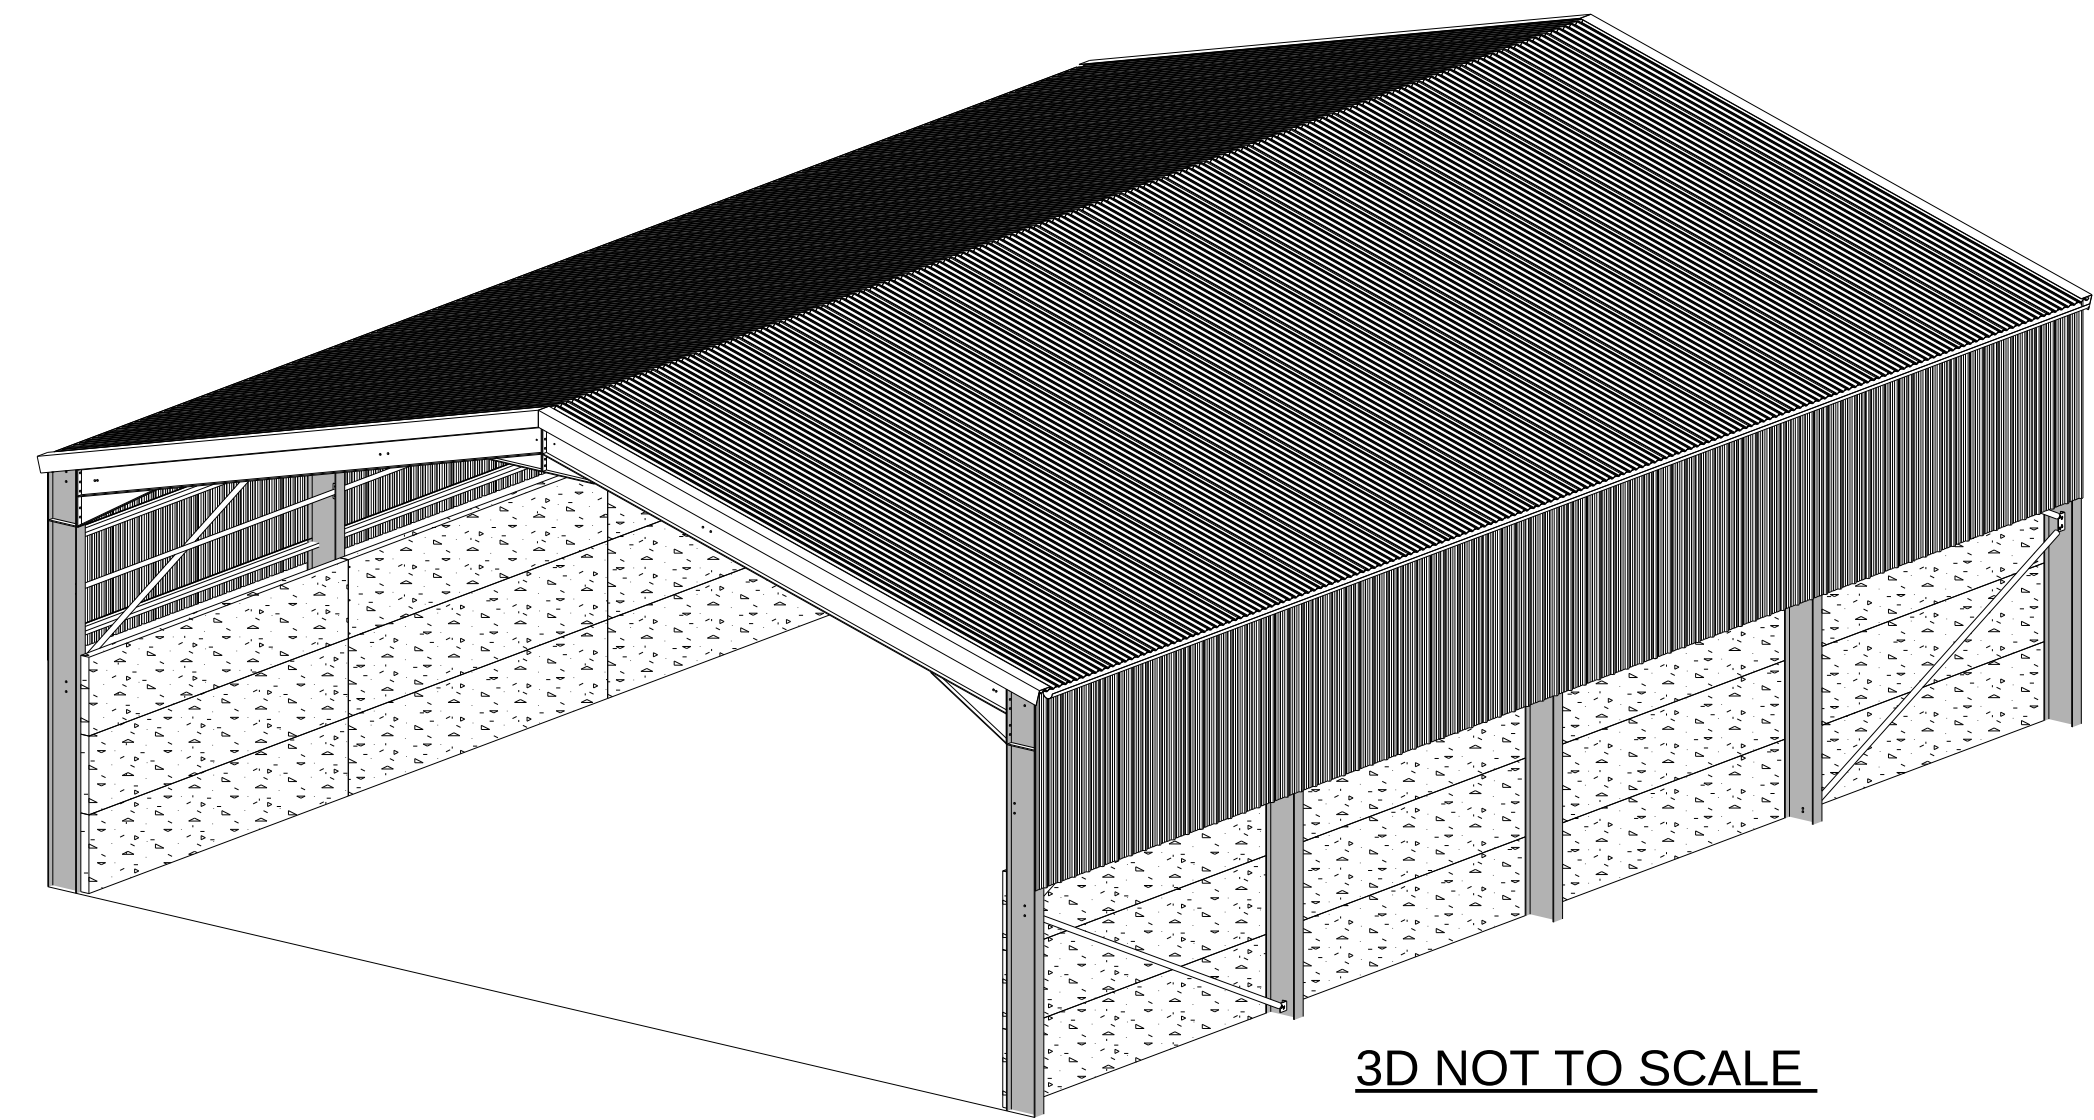


3D NOT TO SCALE

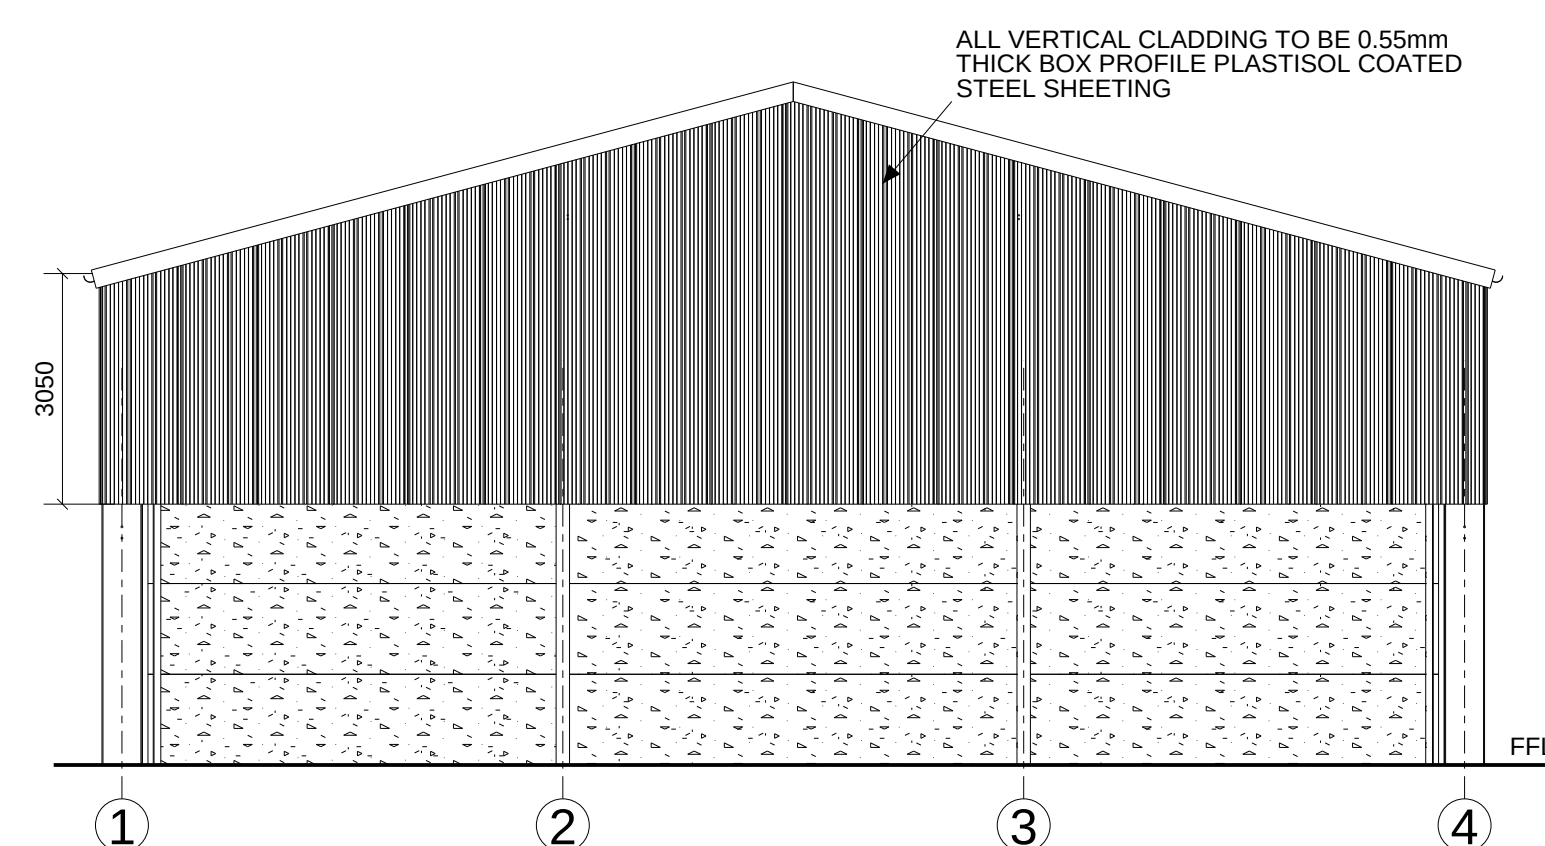

END ELEVATION A

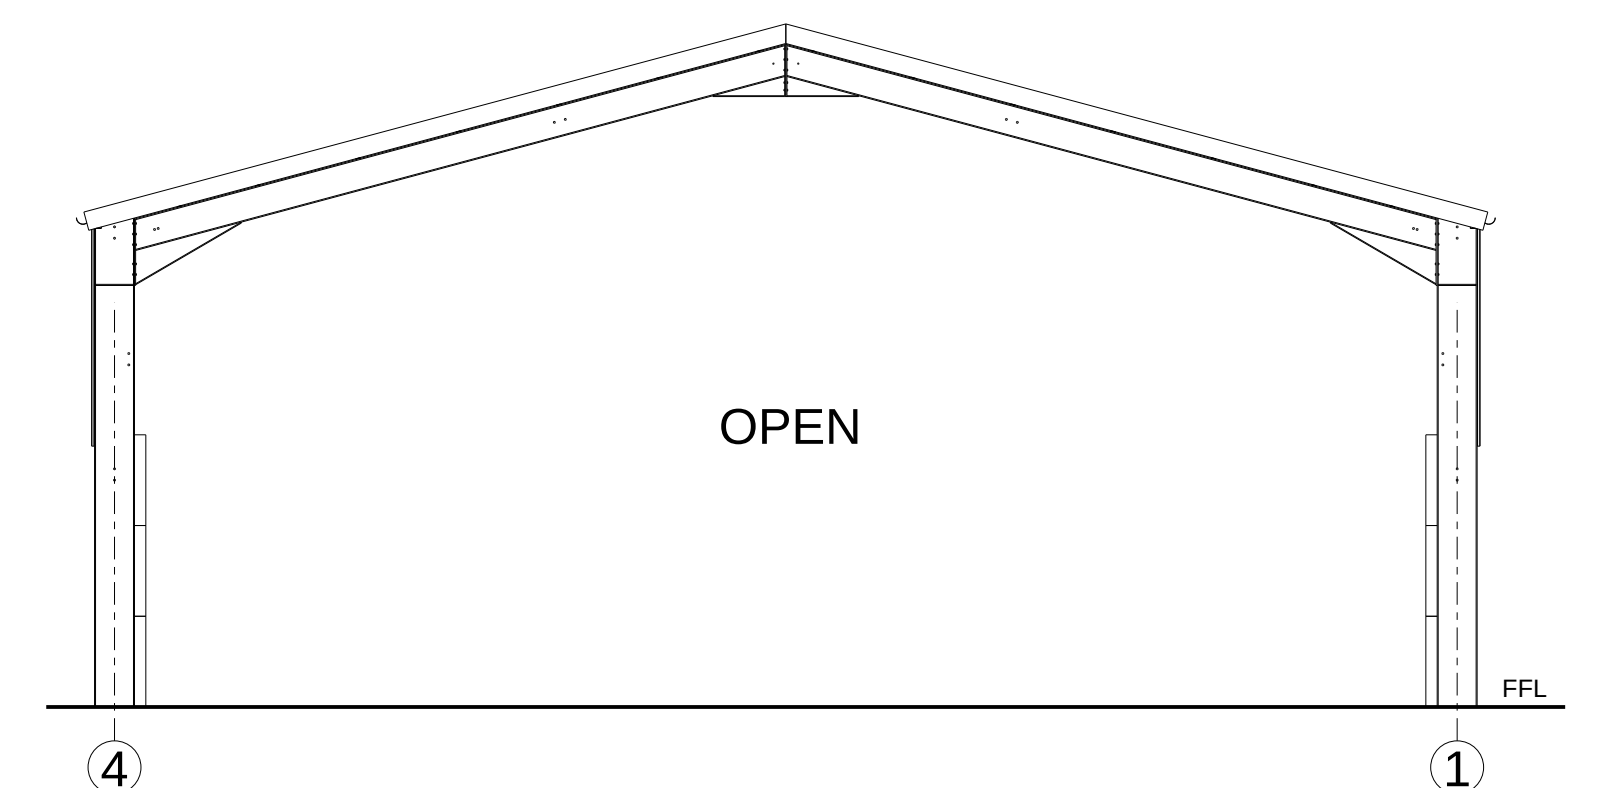

END ELEVATION E

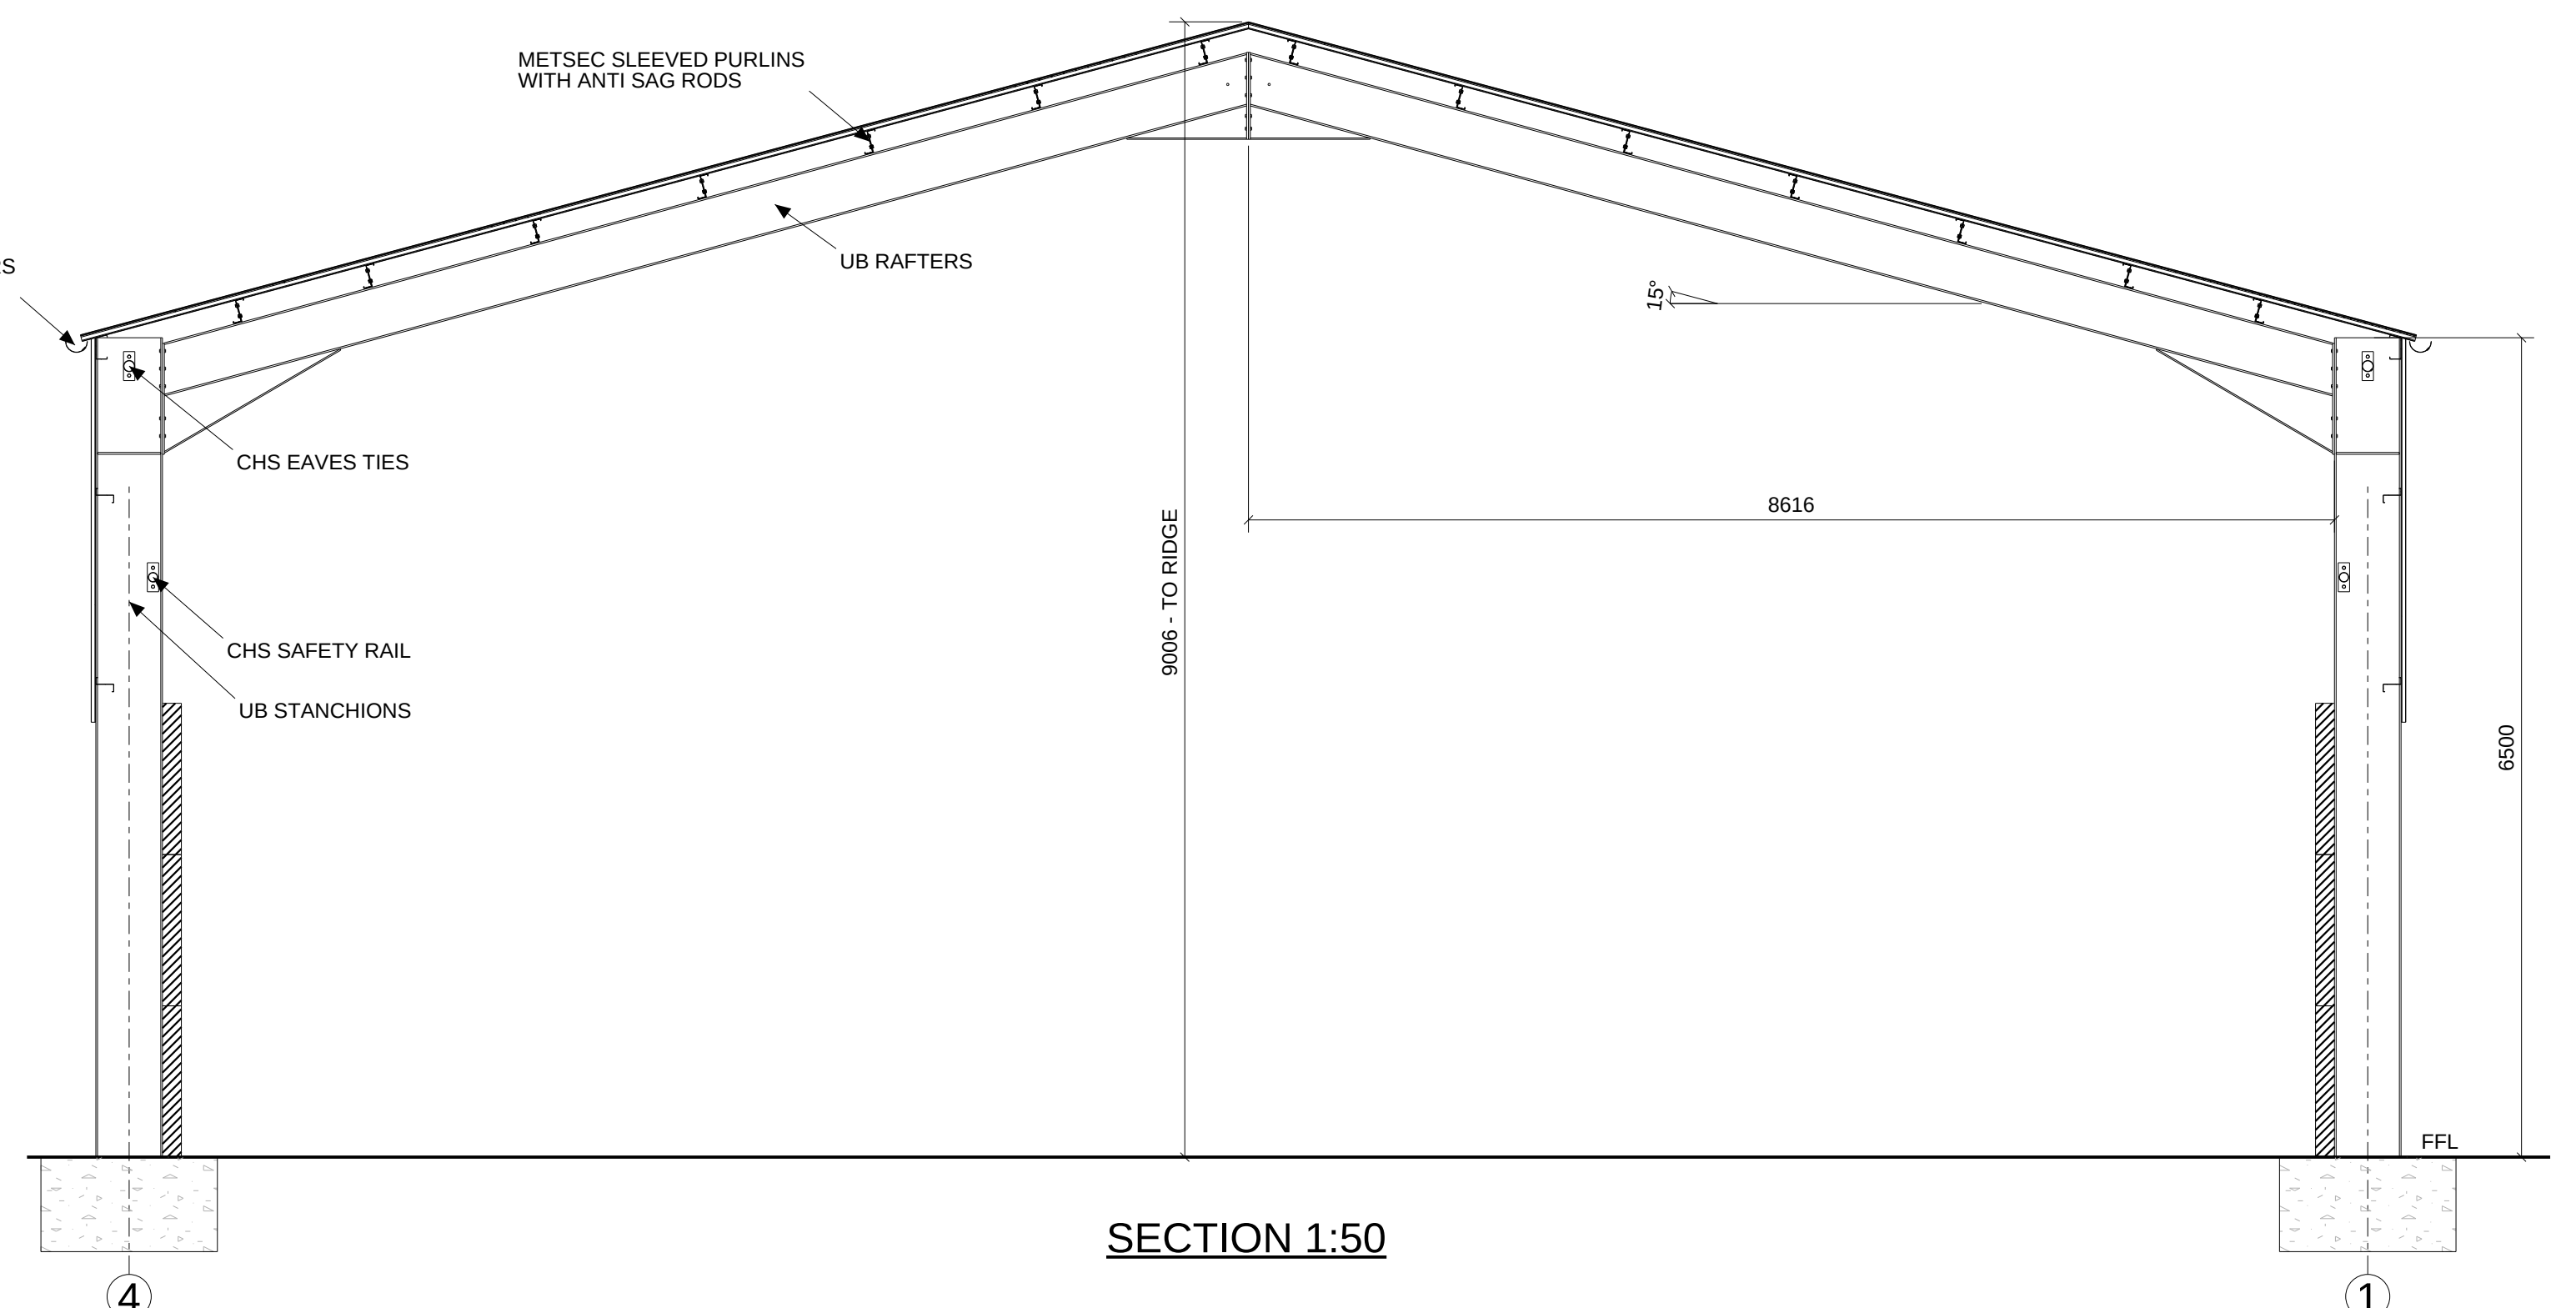

SECTION 1:50

Scale	1:100 AT A1
Drawn	ADS
Date	14.06.2023



Mill Lane Works
Roston, Ashbourne DE6 2EE
Telephone: 01335 324302
Fax: 01335 324568

PROPOSED ELEVATIONS PLAN FOR MR P . HILYER

PARK HOUSE FARM, LEICESTER LANE, DESFORD, LEICESTER, LE9 9JJ

Revision	Date	Drawing No.
		[1]
		350.23