
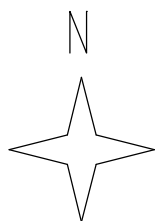


Stanfords VectorMap


The Bungalow, Peckleton Road, Kirkby Mallory, Leicester, LE9 7QH

REF:SP19866

Plan No 1617/BP

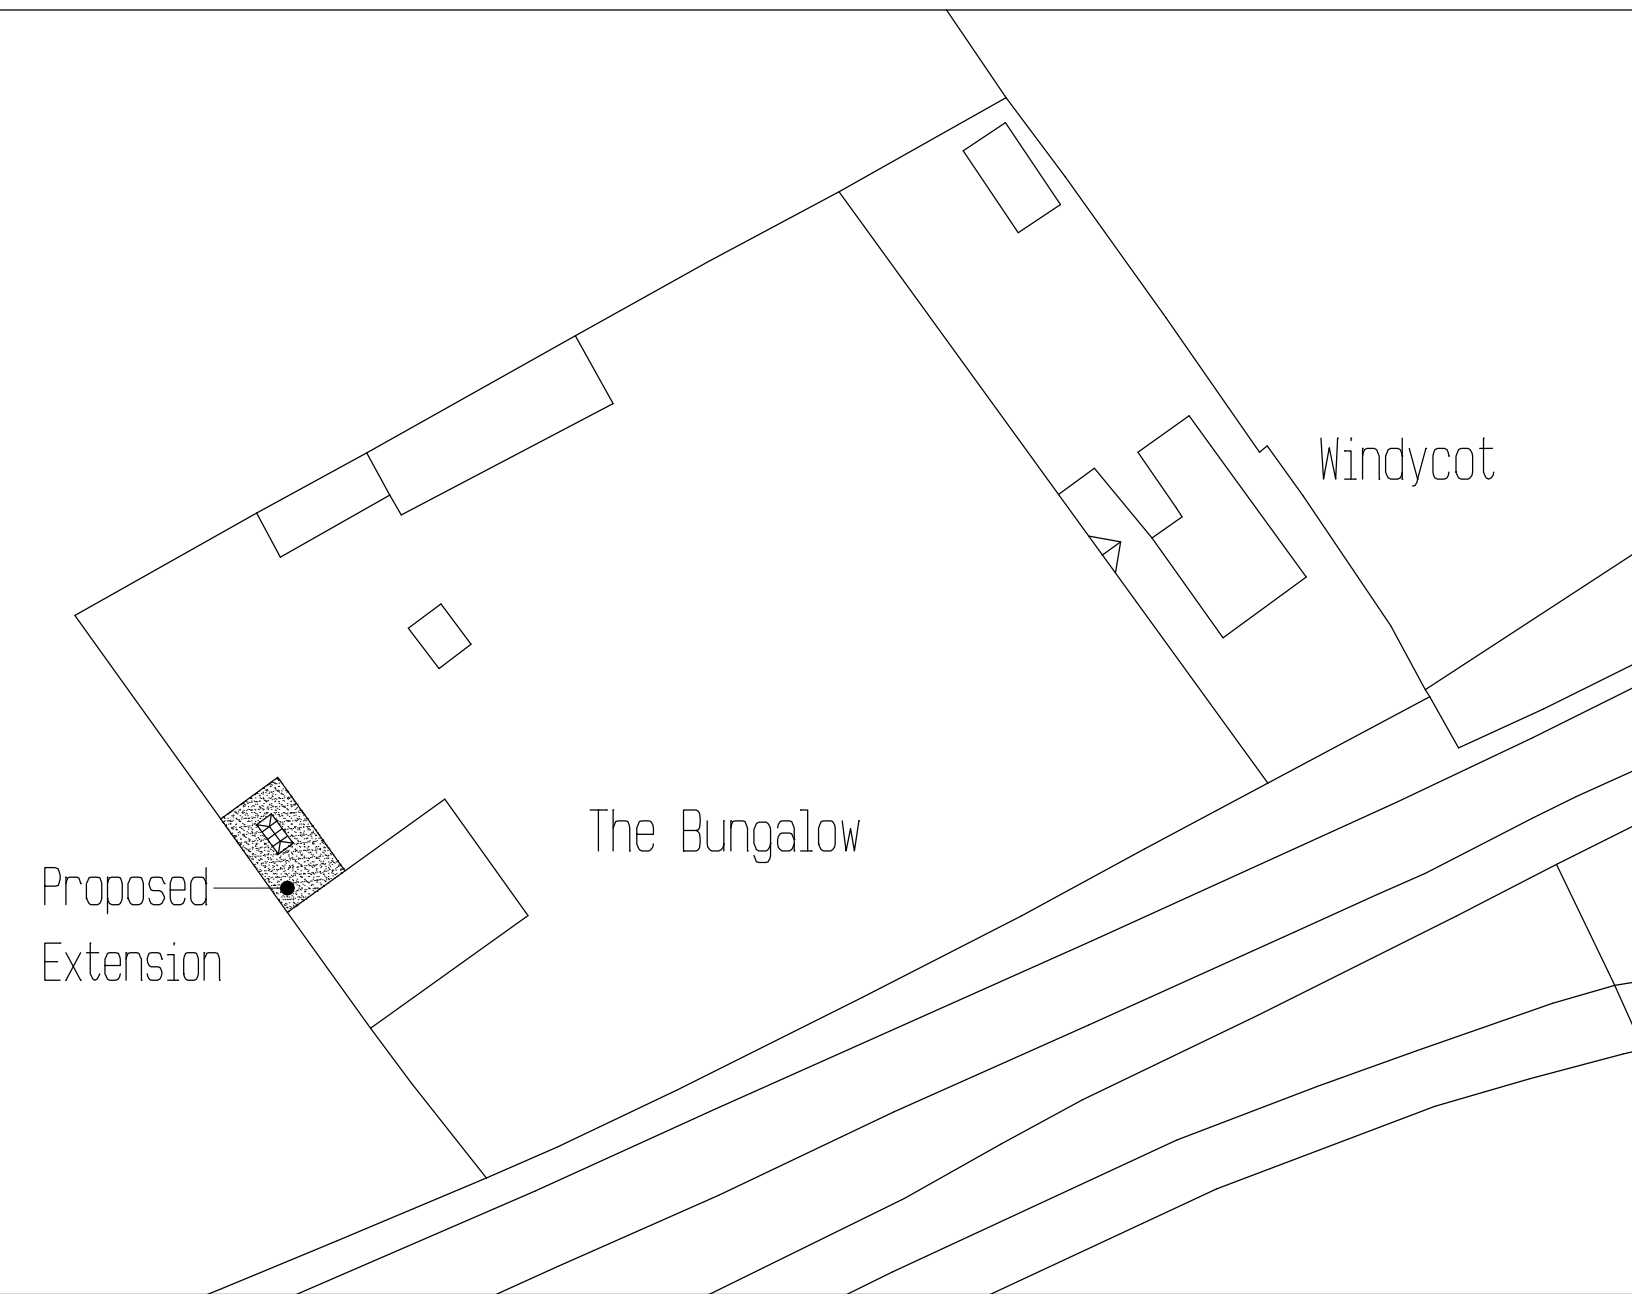

Scale, 1:500
Sheet, A4

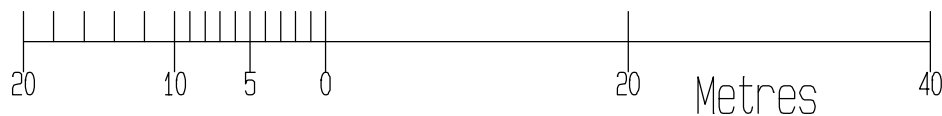

© Crown Copyright and database rights 2023 OS 100035409
Reproduction in whole or in part is prohibited
without the prior permission of Ordnance Survey.